



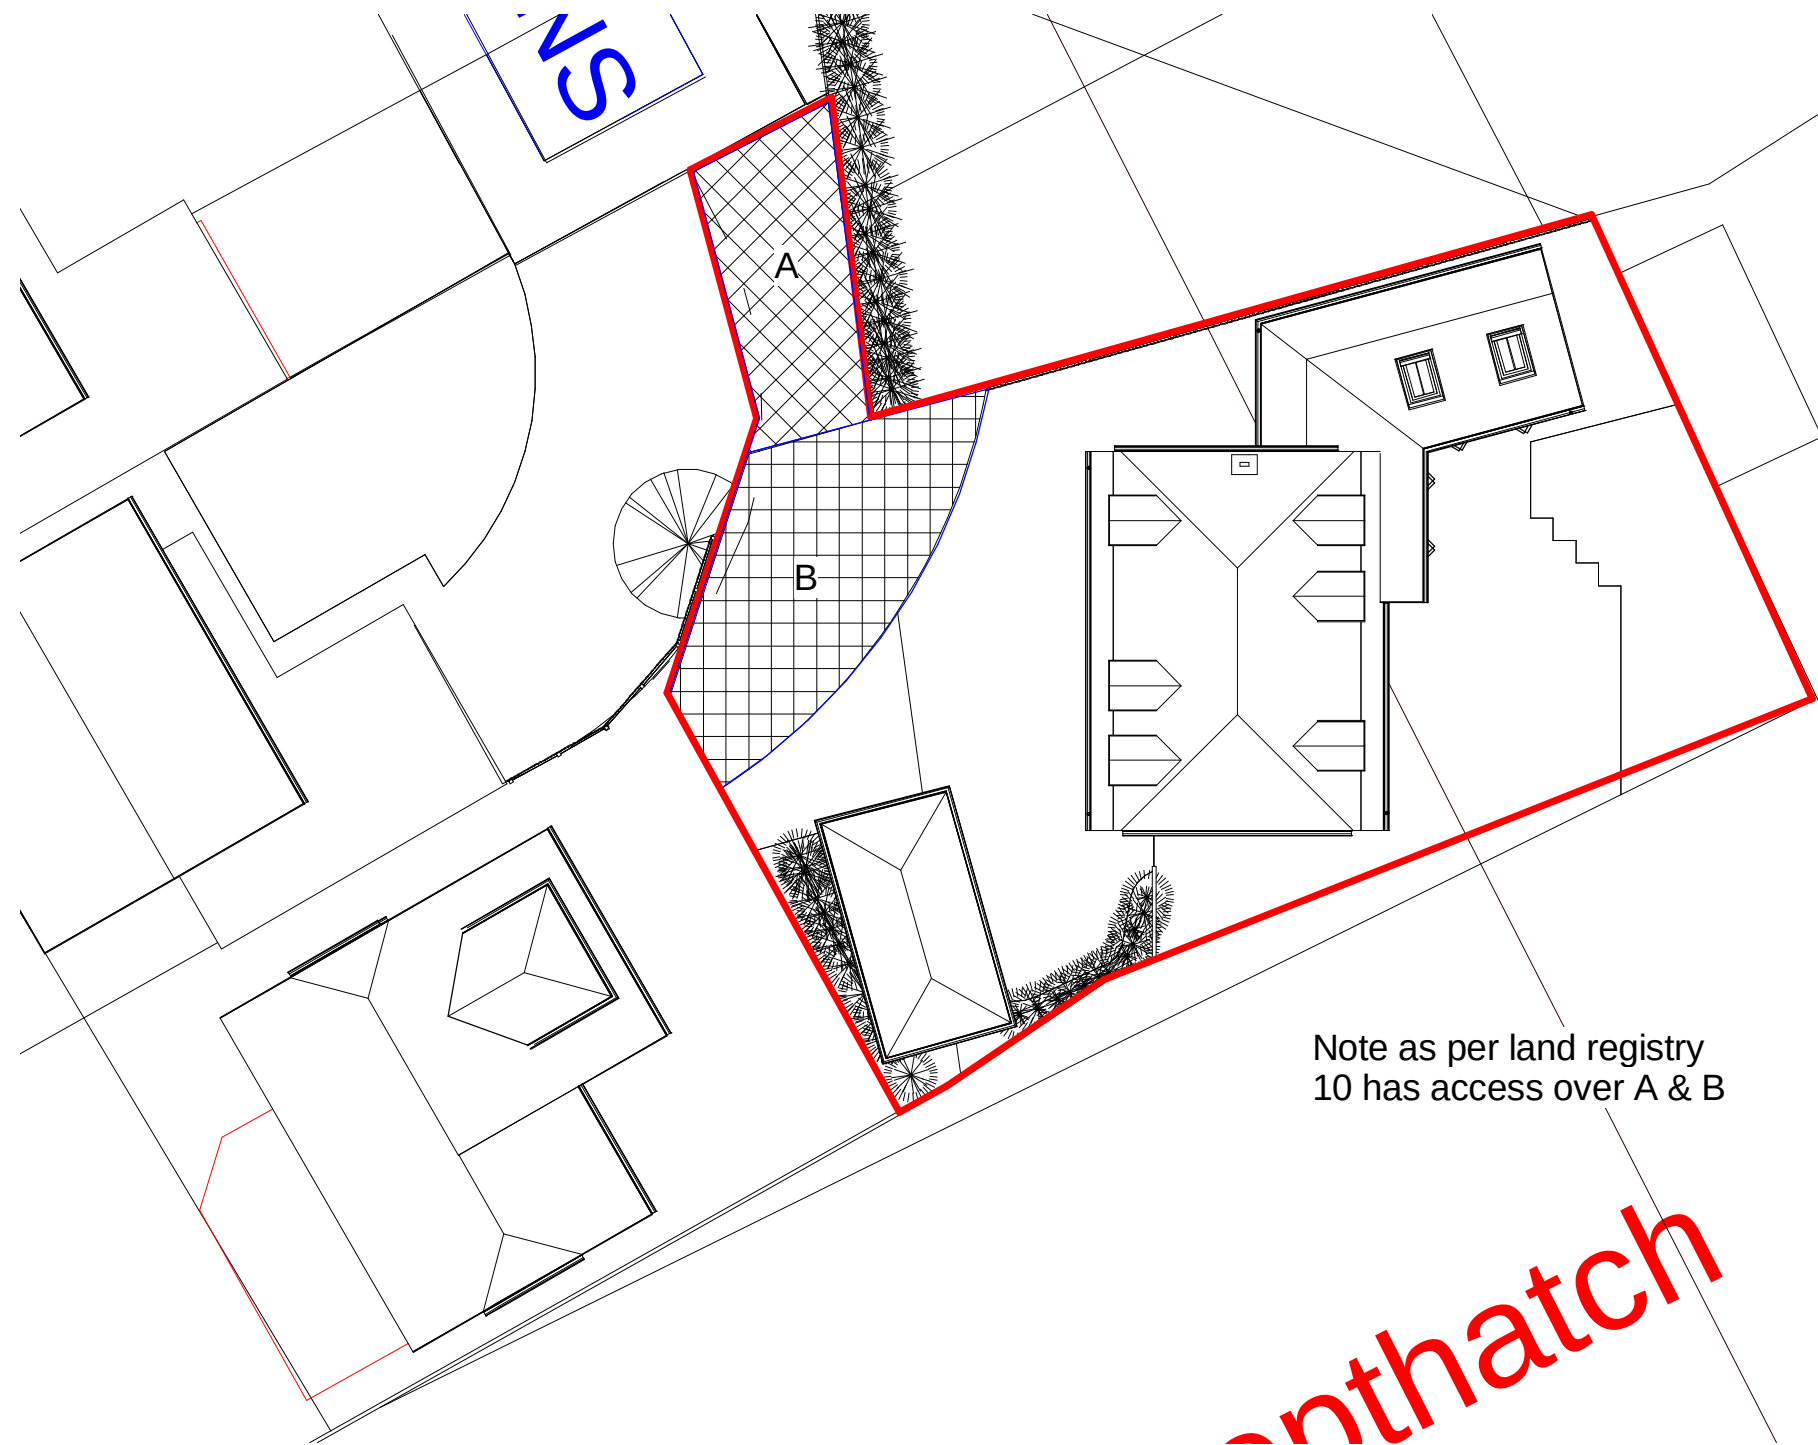

Note as per land registry
10 has access over A & B

1 Site Plan
1 : 200

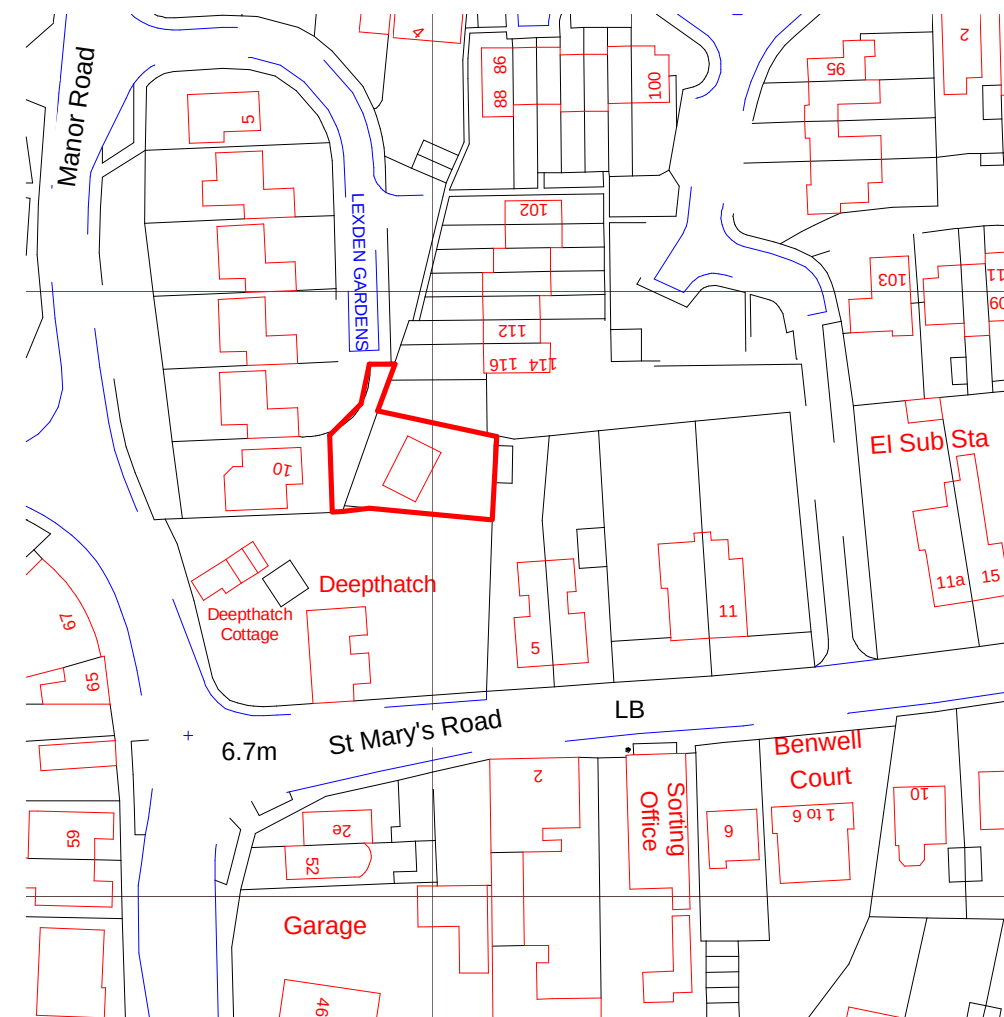

2 Location Plan
1 : 1250

Level Survey

This site is flat hence no level survey has been provided

Flood Risk

This site does not fall in a flood risk area hence no flood risk assesment has been provided

Tree Survey

This proposal has no impact on trees hence a tree survey has not been provided

Parking Provision

This site will have three parking spaces and a garage thus having adequate provision for the proposal

Boundary Treatment

The boundaries are made up 1.8m timber panel fences and hedging to various heights between 1.5m and 2.5m no changes to the boundaries are proposed

Purchased from Reproprint
Portsmouth serial number
00107300



**IJ Murray
Associates Ltd**



CIAT
REGISTERED PRACTICE

www.ijma.co.uk

I J Murray Associates Ltd
200 Seafront
Hayling Island
Hampshire
PO11 9HR
Phone 07779 246915
e-mail ian@ijma.co.uk

These drawings are the
property of IJ Murray
Associates Ltd and should
not be reproduced or used in
any way without the
permission of a Director of
IJ Murray Associates Ltd

These drawings are for planning and building regulation
purposes only and are not for construction. All dimensions
should be checked on site before work commences

Mr P Brompton

11 Lexden Gardens HI

Proposed Site and Location Plans

Project number	Project Number	A111
Date	Issue Date	
Drawn by	Author	
Checked by	Checker	Scale
		As indicated