



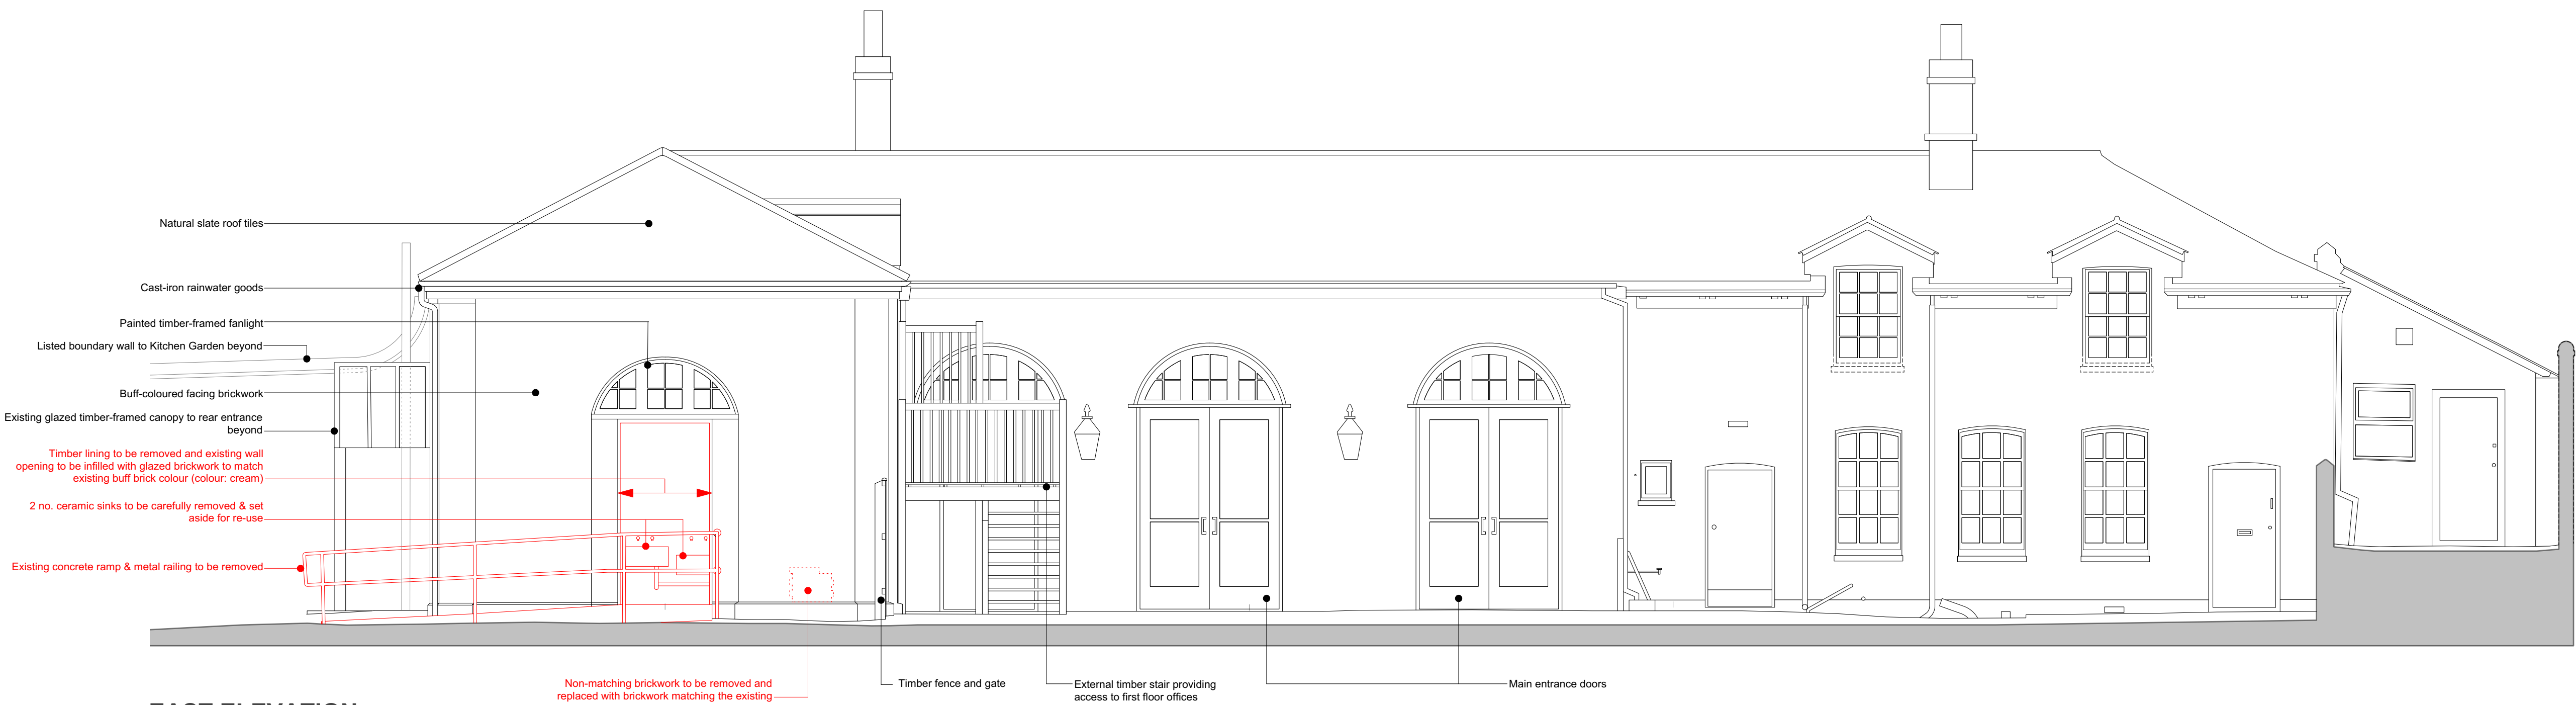


EAST ELEVATION

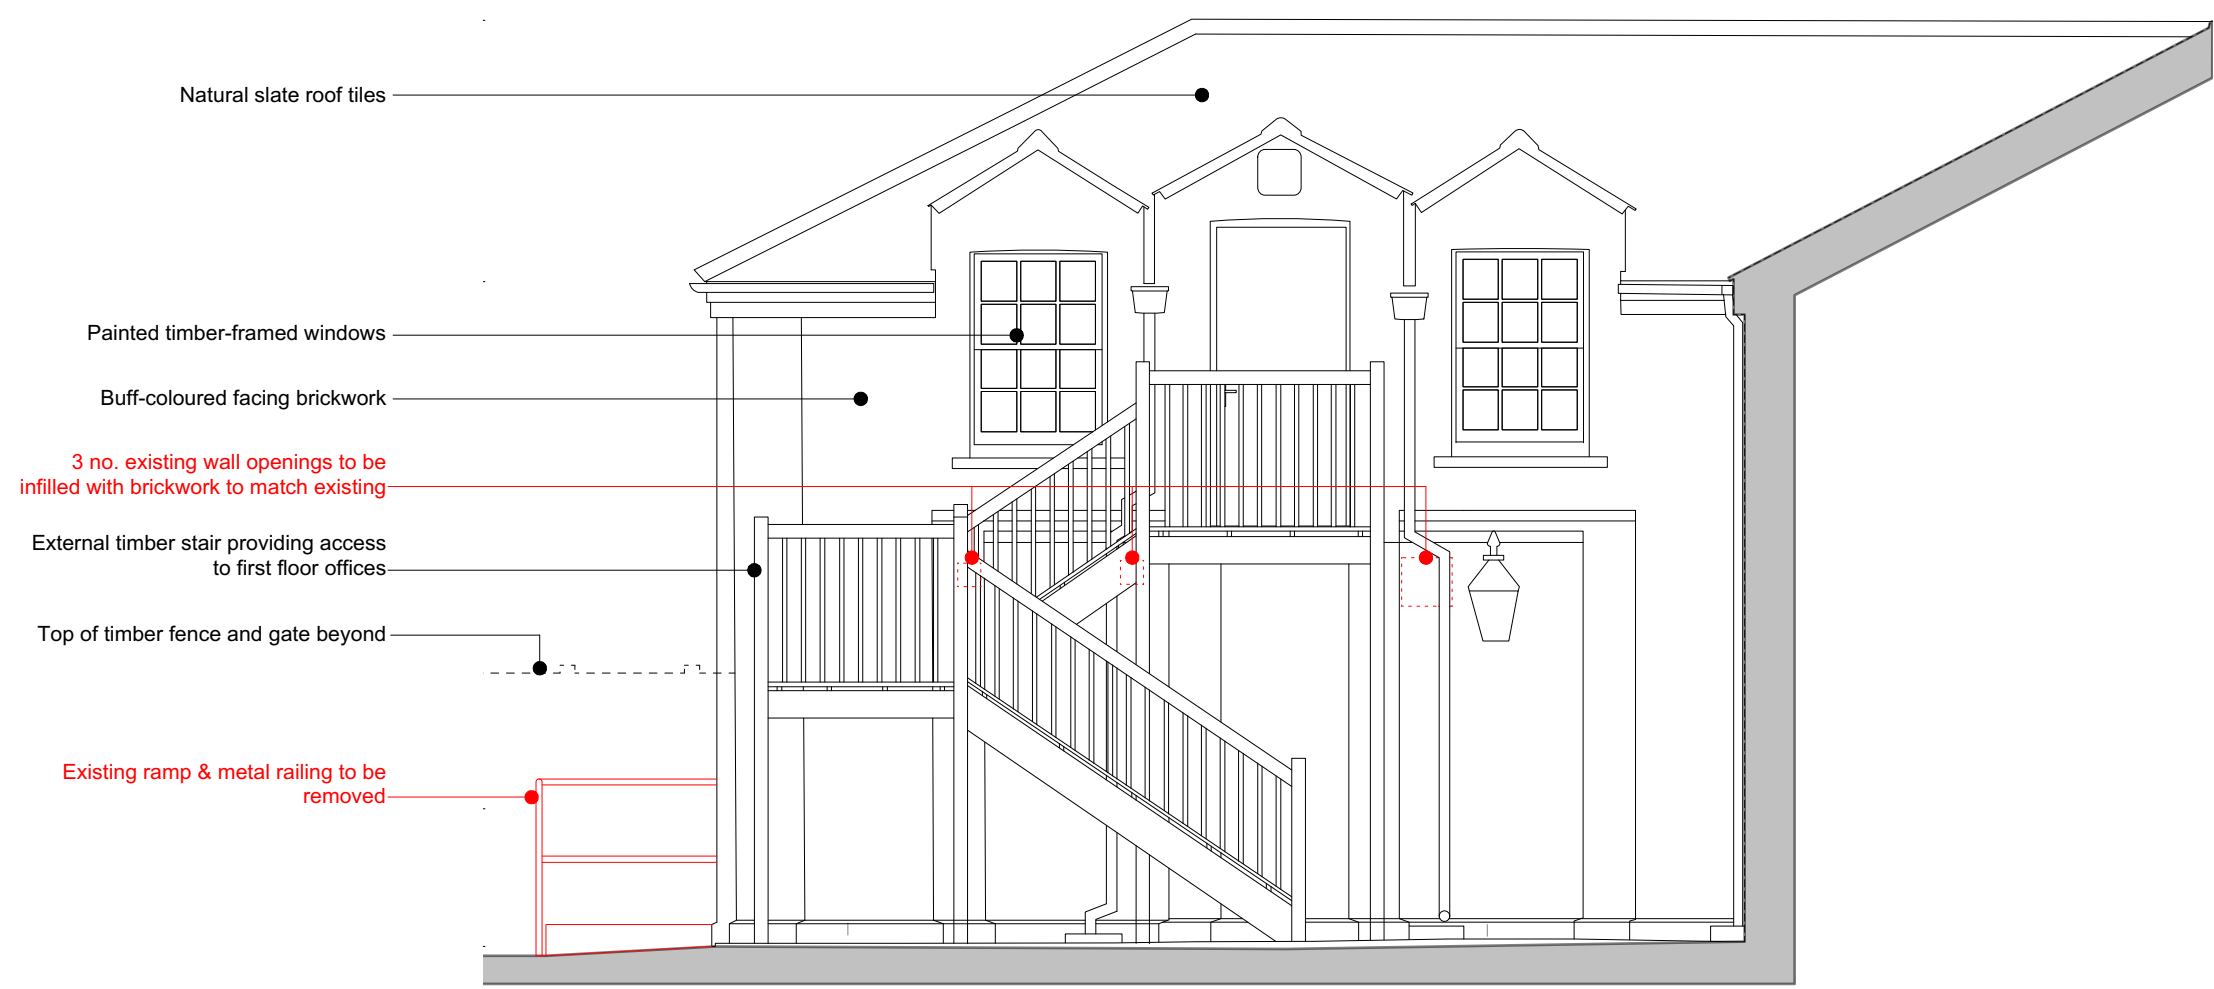

NORTH ELEVATION



SOUTH ELEVATION

 

Notes			
1	This drawing is © copyright Hampshire County Council 2016. No unauthorised reproduction of any kind is permitted.		
2	No Dimensions to be scaled from this drawing		
3	This map is reproduced from Ordnance Survey material with the permission of Ordnance Survey on behalf of the controller of Her Majesty's Stationary Office © Crown copyright. Unauthorised reproduction infringes Crown Copyright and may lead to prosecution or civil proceedings. (100019180), (2016)		

rev	description	date	by
P1	Planning Issue	20.04.17	AT
P2	Listed Walled Garden boundary wall added.	04.05.20	AT

 Hampshire County Council		HCC Property Services, Three Minsters House, 76 High Street, Winchester SO23 8UL. tel: (01962) 847801		 Property Services	
PROJECT Sir George Staunton Country Park Middle Park Way, Havant P09 5HB		SHEET CONTENTS Visitor Reception Building Proposed WC Refurbishment Existing Elevations		REVISION P2	
SCALE 1:50 @A1 1:100 @A3	DATE 23.12.19	DRAWN. AT	CHKD. AT	DRAWING No. P12426-301	FILE REF. HCC Countryside

PLANNING ISSUE