

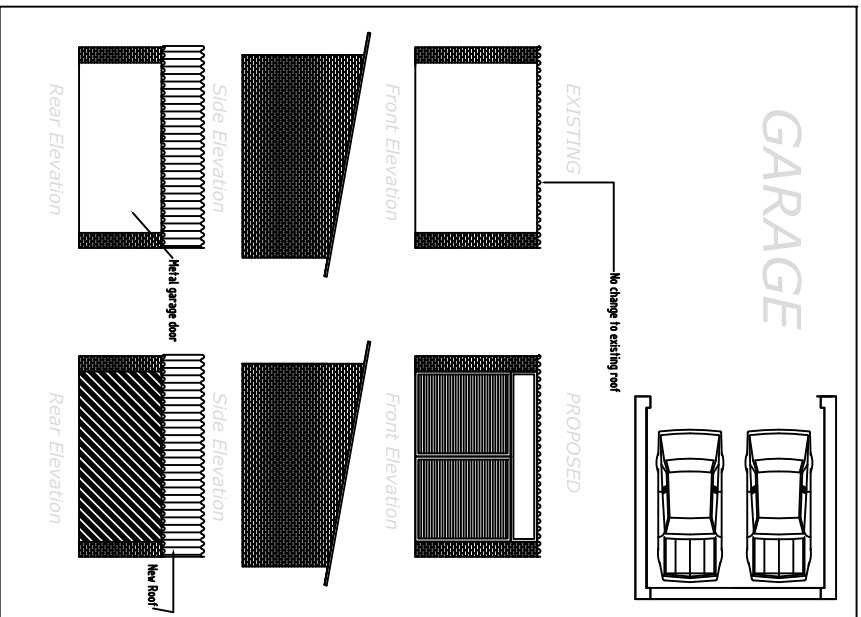


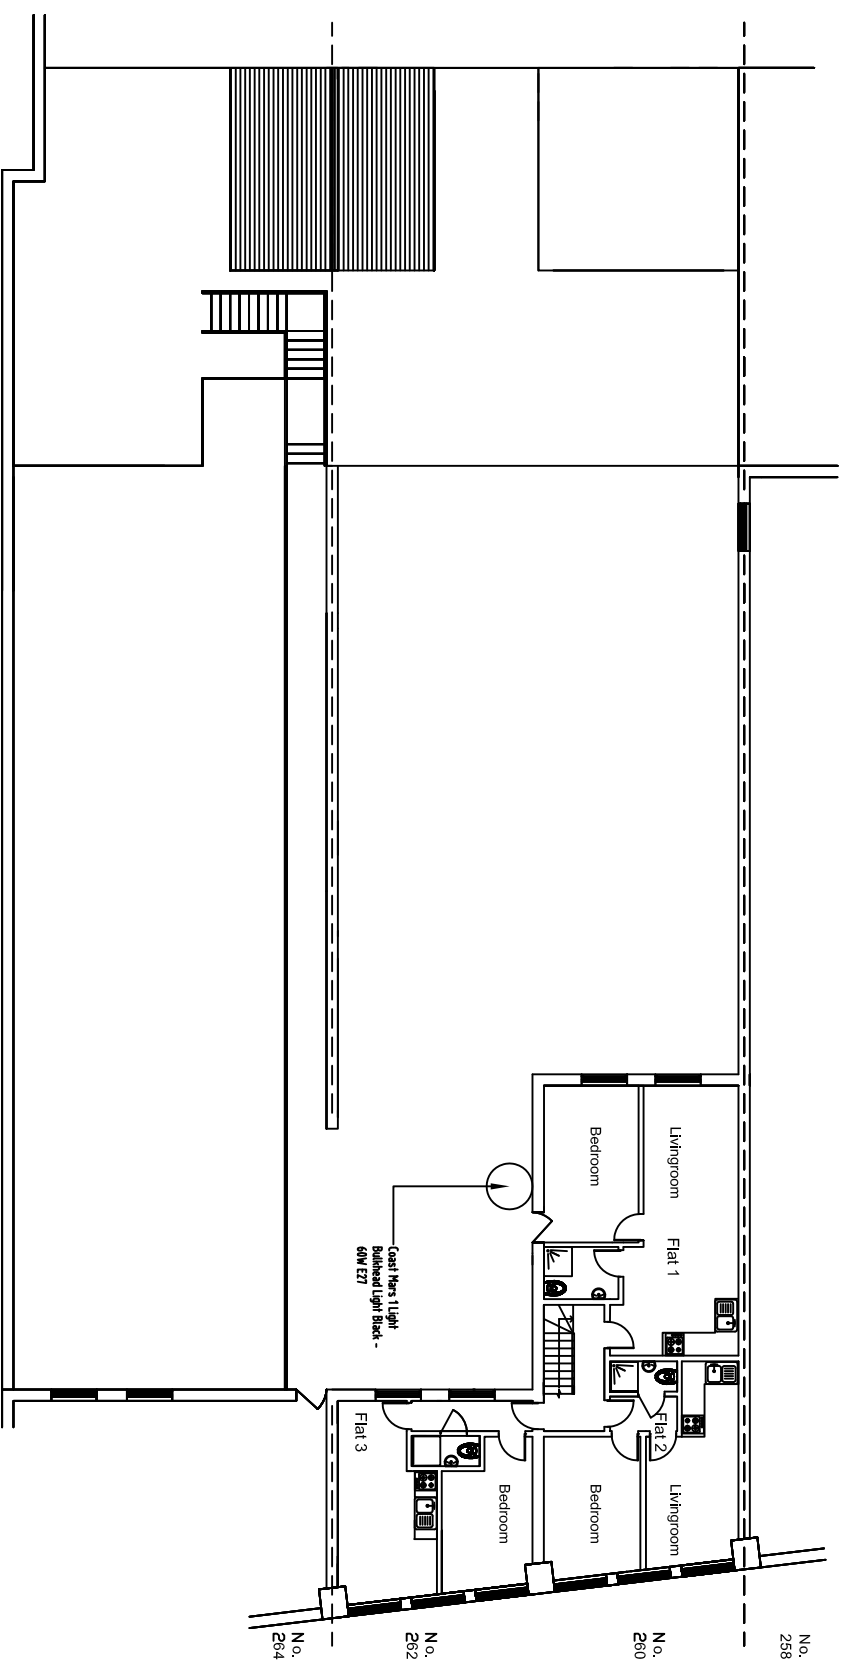

<https://www.garagedoorsonline.co.uk/measuringforsectional>

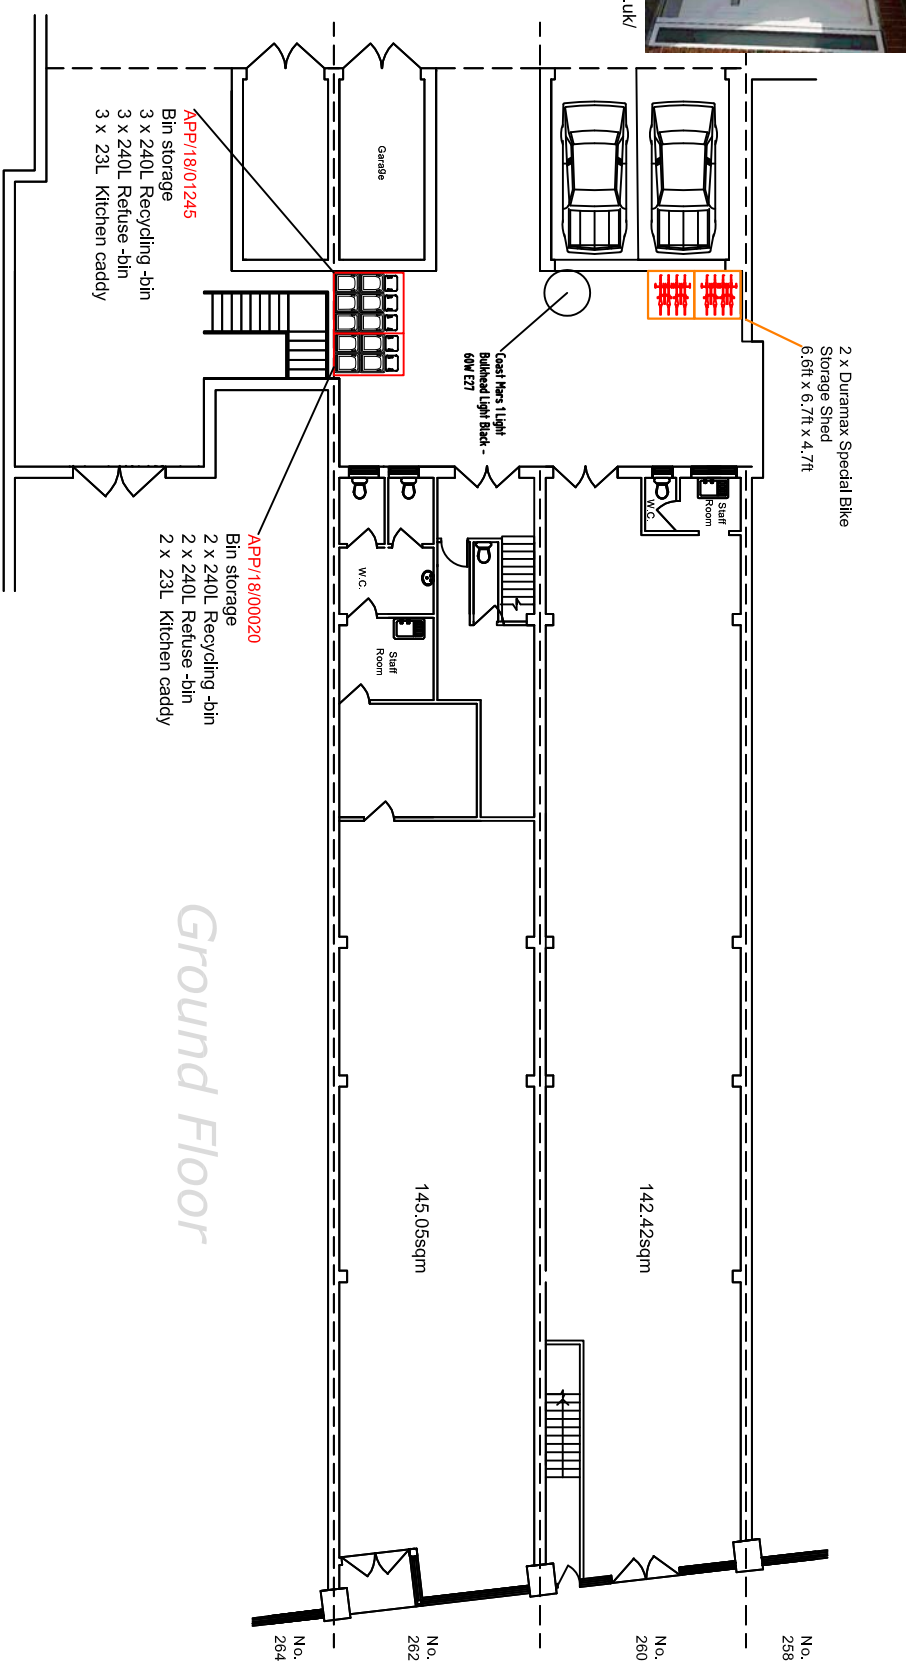

First Floor

Title: Ground & First Floor Plan	
Location: 260-262 London Rd Waterlooville PO7 7HG2	
Scale: 1:200 0 2M 8M	@ A3
	
Date: 14.11.19	Drawn By:
Dwg No: LR.260-262.PR.102.	Rev: A