



NOTES

DO NOT SCALE FROM THIS
DRAWING.
ALL MEASUREMENTS MUST
BE TAKEN ON SITE

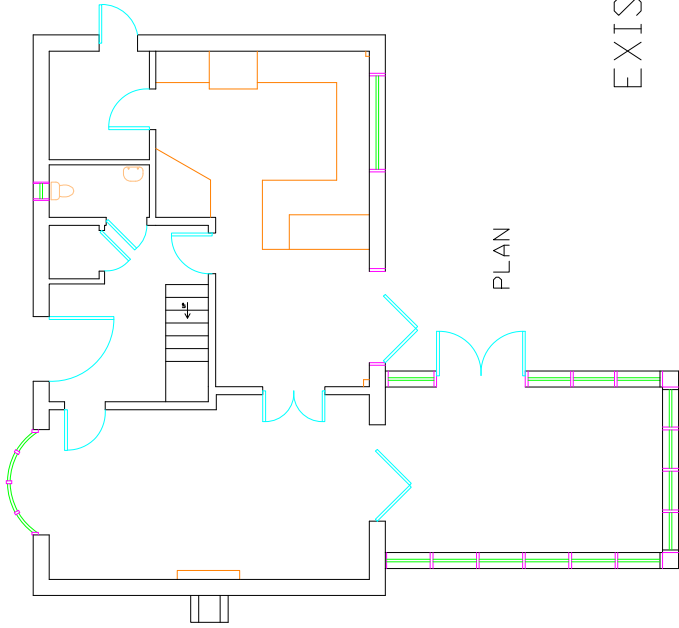


PLAN


EXISTING

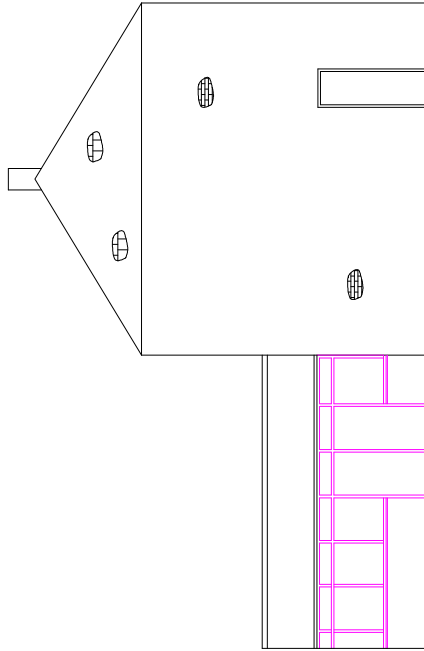

EAST ELEVATION

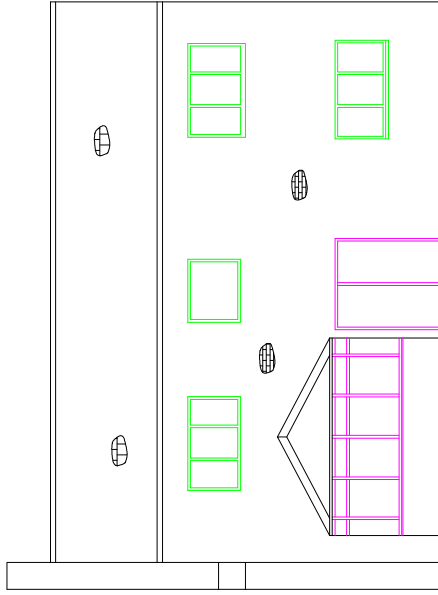

SOUTH ELEVATION

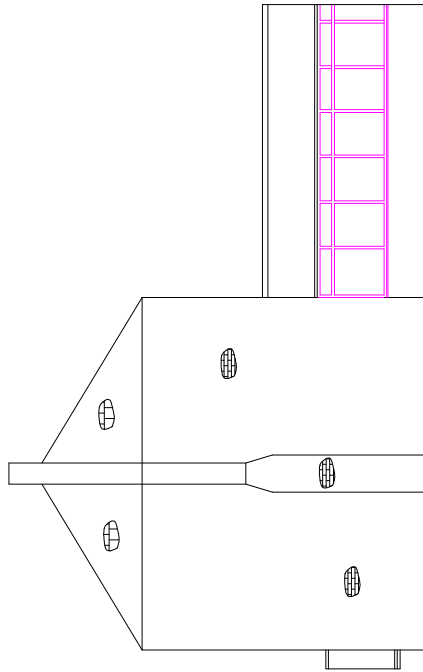

WEST ELEVATION

ISSUED

PROPOSED EXTENSION
11 DEANSWOOD DRIVE
WATERLOOVILLE
HANTS
PD7 7RB
FOR MR & MRS NEAVE

SCALE 1:50

SHEET: 1 of 2

DWG NO: MCN-155-01