


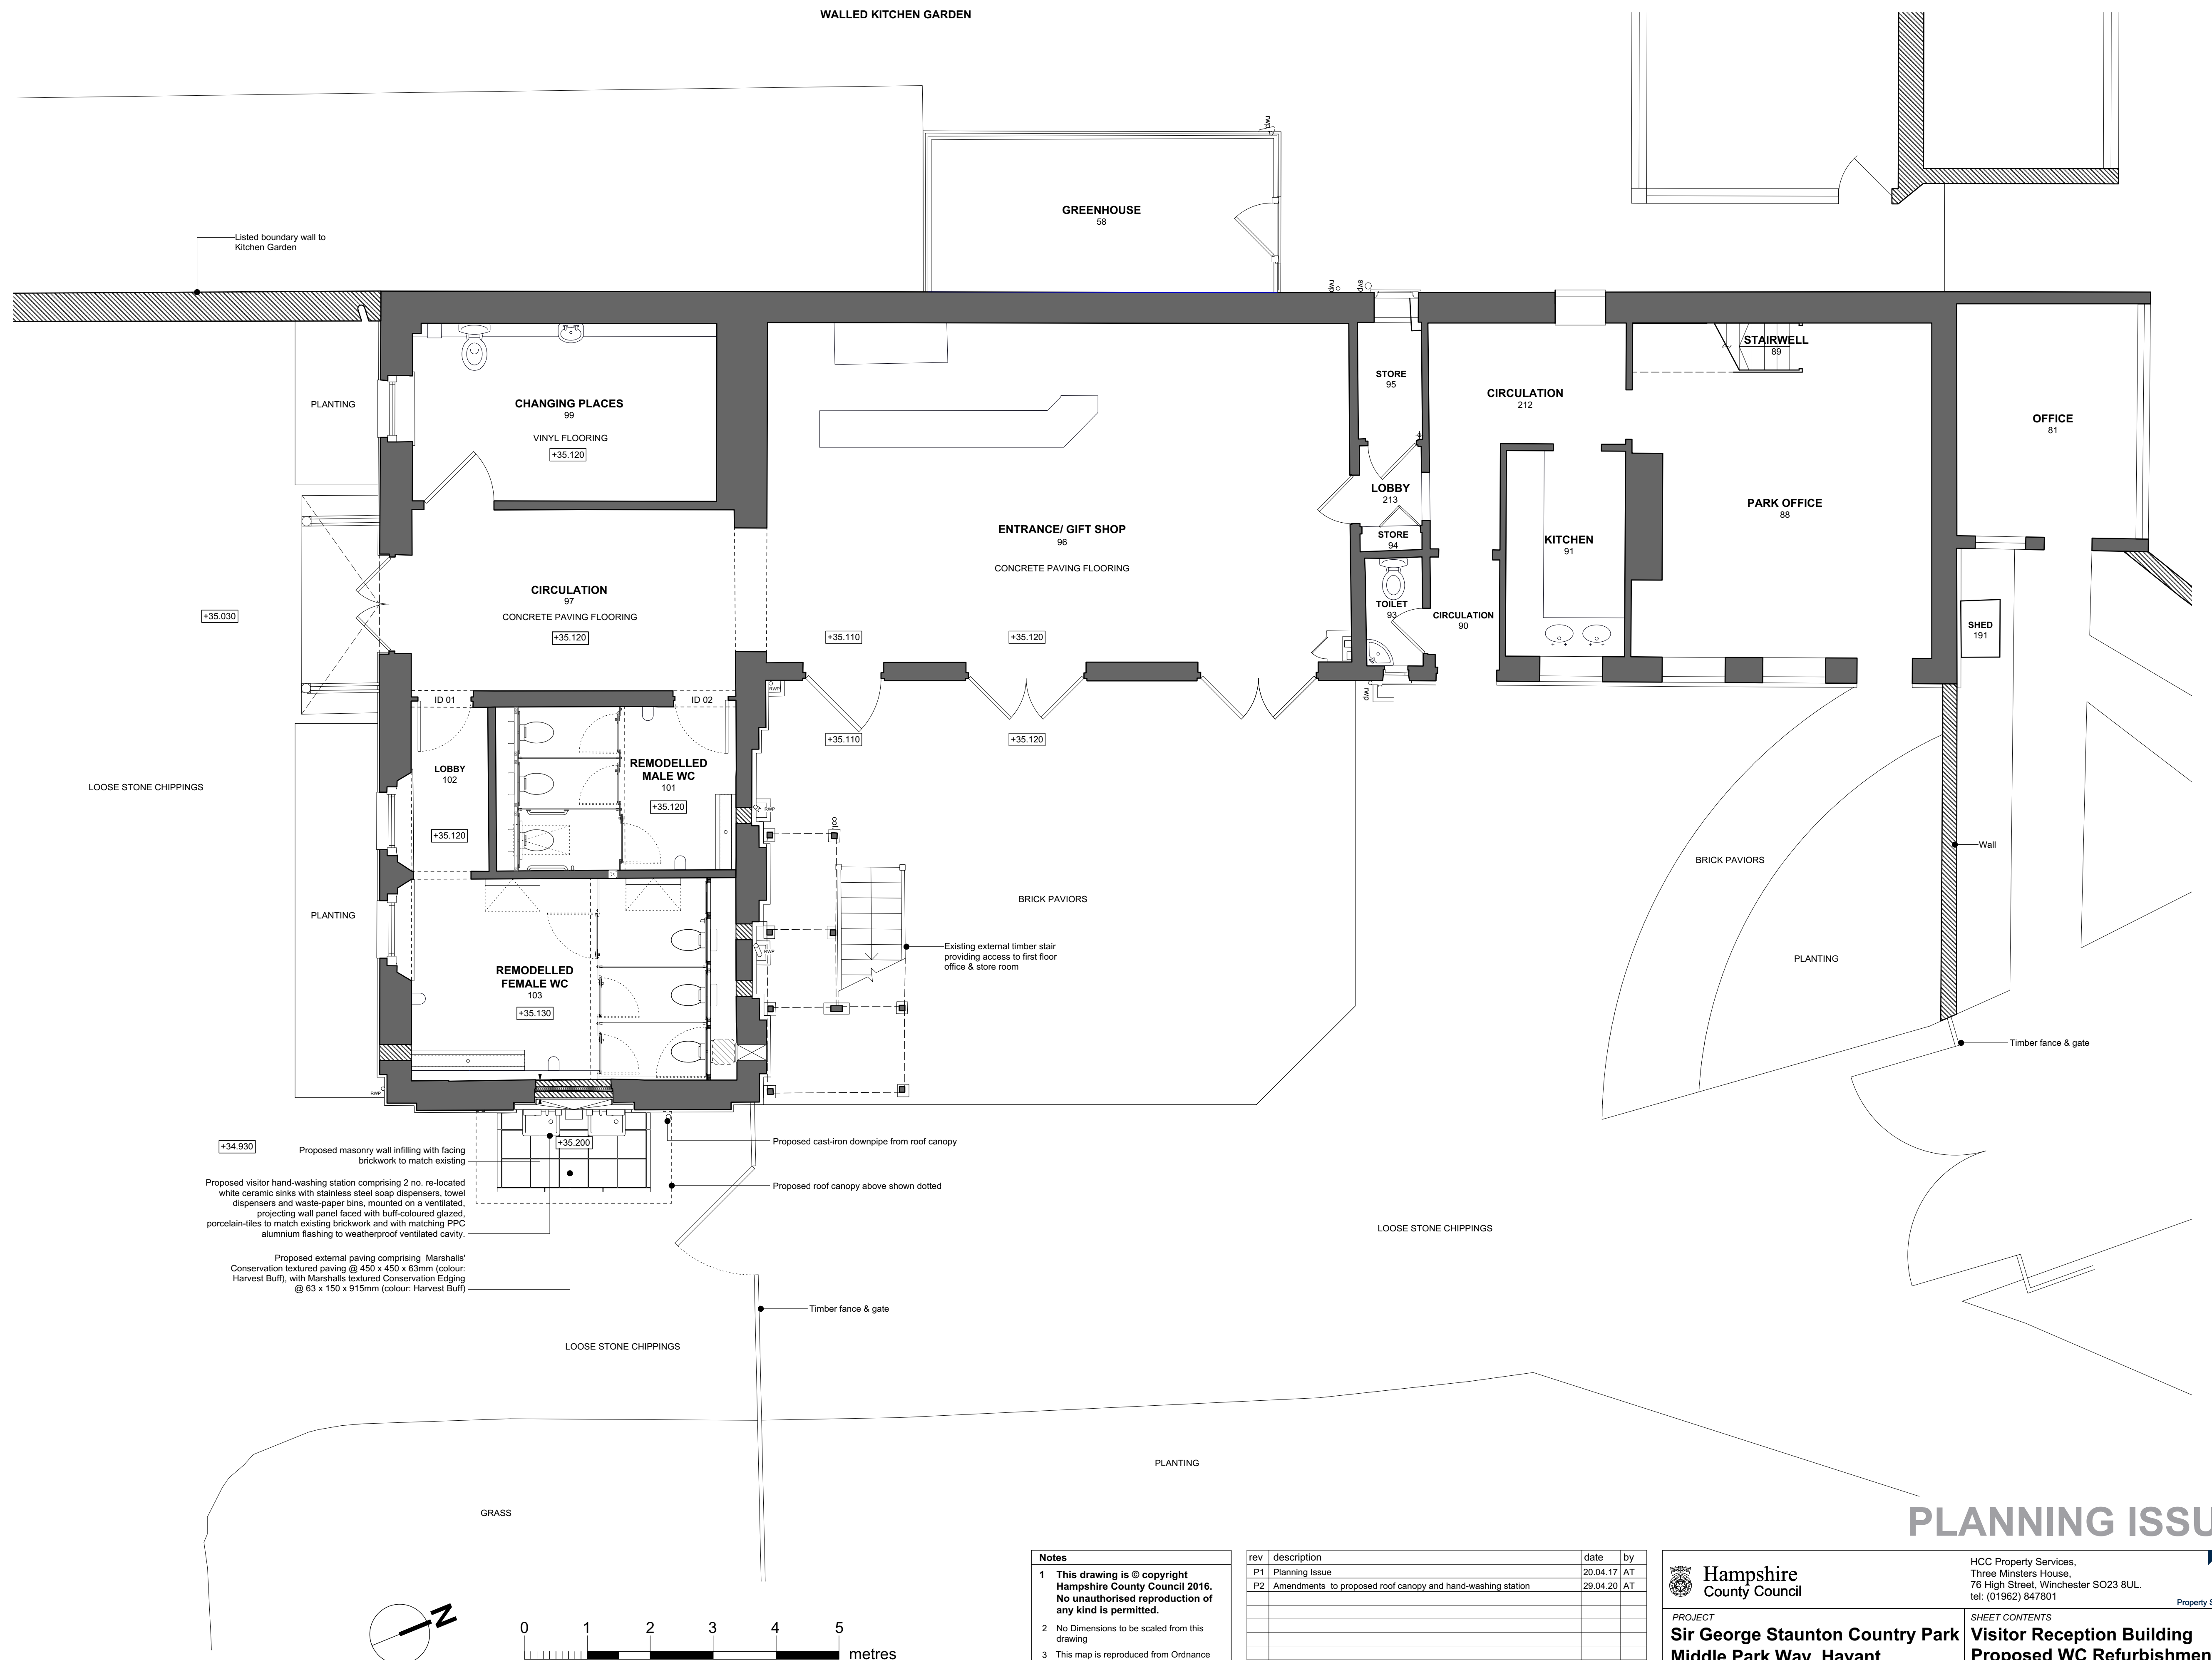

PLANNING ISSUE

Notes

- 1 This drawing is © copyright Hampshire County Council 2016. No unauthorised reproduction of any kind is permitted.
- 2 No Dimensions to be scaled from this drawing
- 3 This map is reproduced from Ordnance Survey material with the permission of Ordnance Survey on behalf of the controller of Her Majesty's Stationery Office © Crown copyright. Unauthorised reproduction infringes Crown Copyright and may lead to prosecution or civil proceedings. (100019180), (2016)

[illegible]

 Hampshire County Council				HCC Property Services, Three Ministers House, 76 High Street, Winchester SO23 8UL. tel: (01962) 847801		 Property Services
PROJECT Sir George Staunton Country Park Middle Park Way, Havant P09 5HB				SHEET CONTENTS Visitor Reception Building Proposed WC Refurbishment Proposed Ground Floor Plan		
SCALE 1:50 @A1 1:100 @A3		DATE 27.01.20	DRAWN. AT	CHKD. AT	DRAWING No. P12426-221	REVISION P2
					FILE REF. HCC Countryside	