



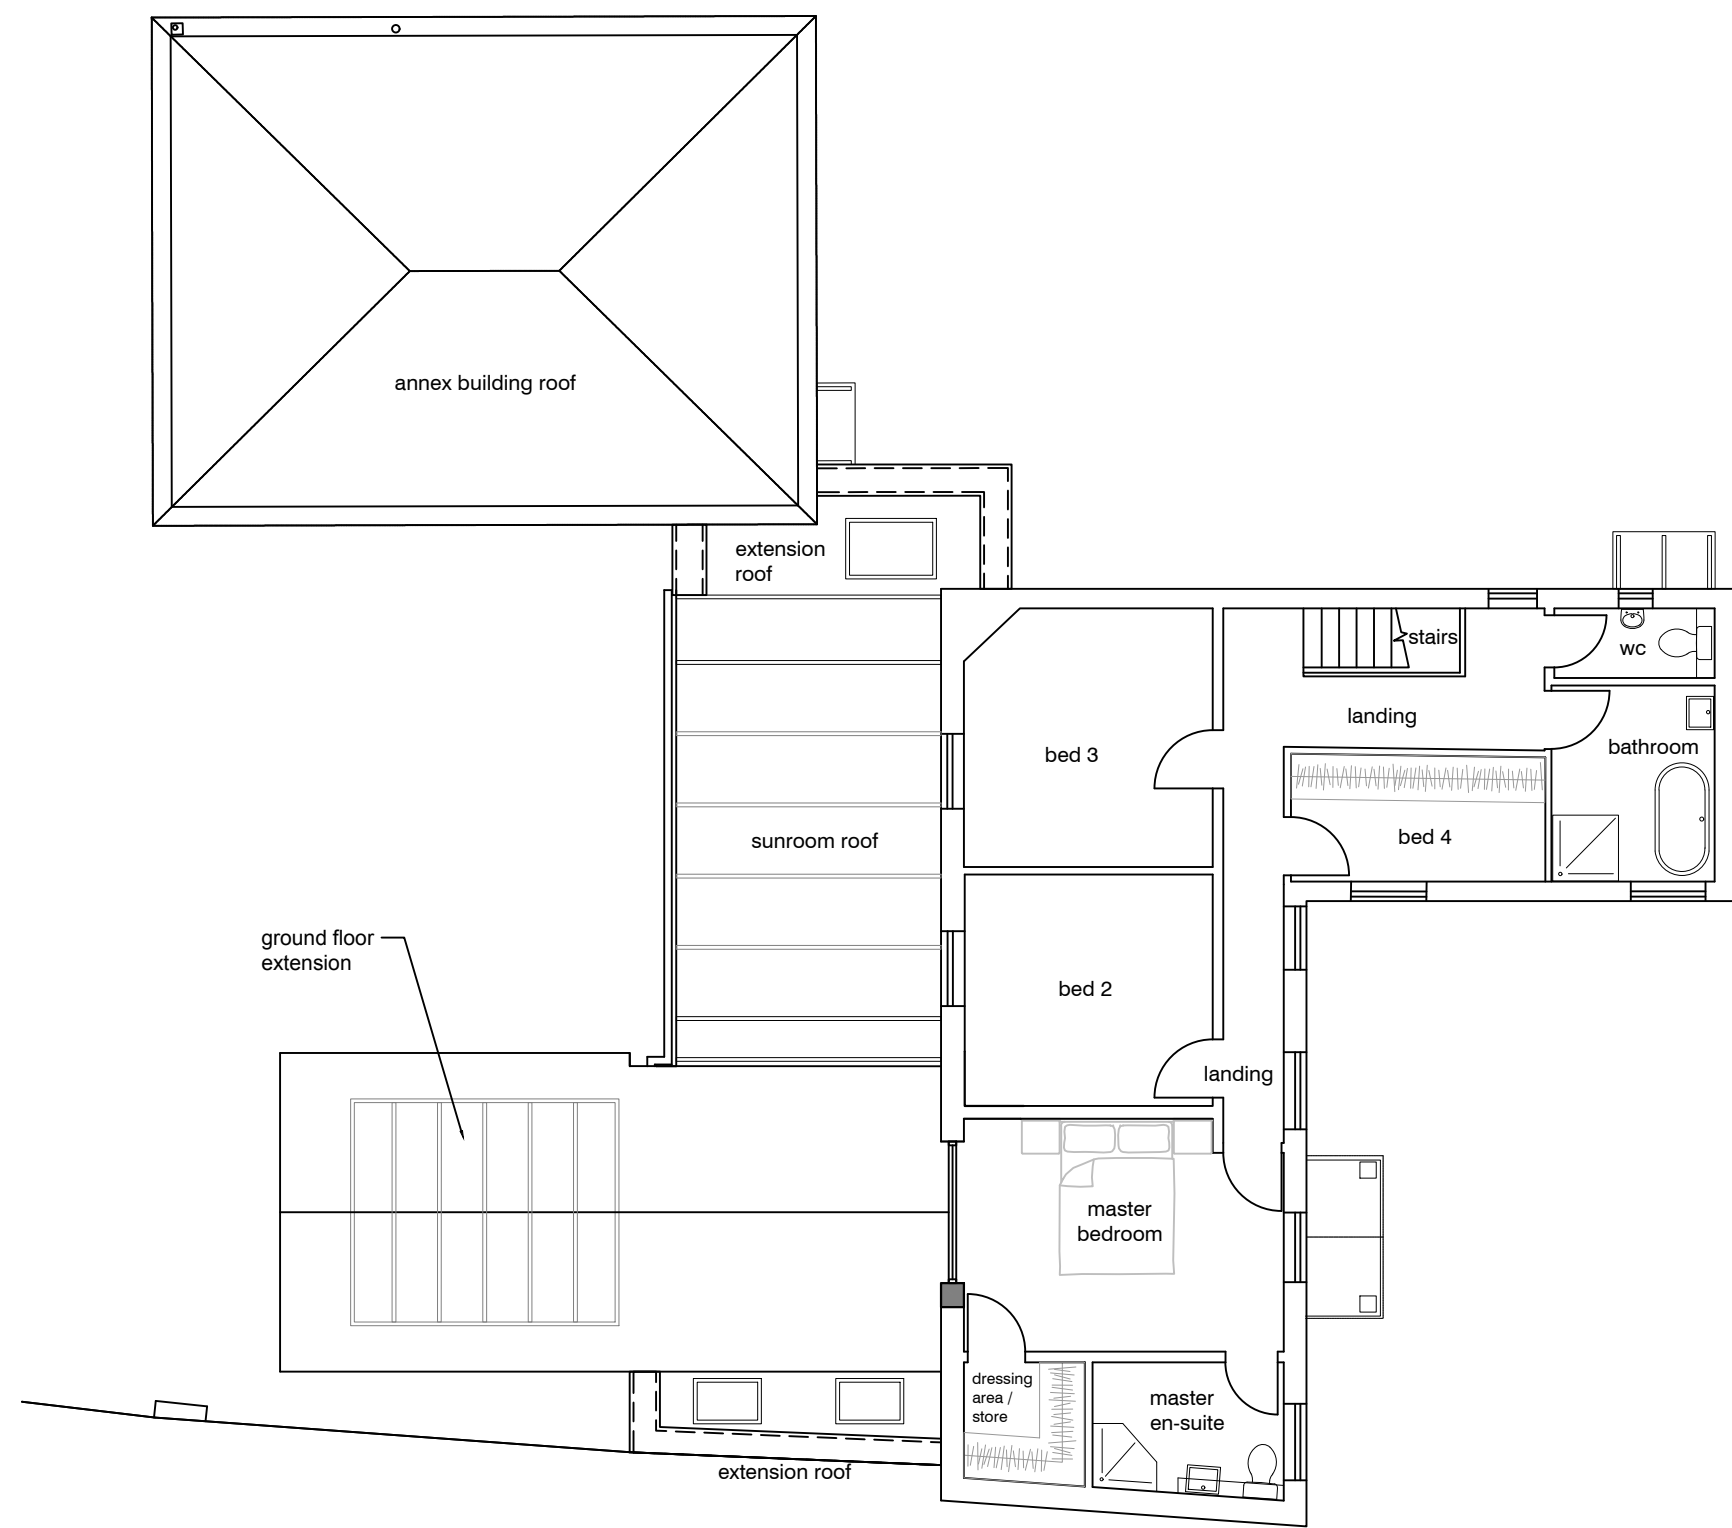


key

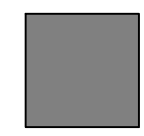

proposed walls


1 proposed first floor plan
scale 1:100 @ A3

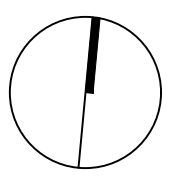

pre-application

this drawing is not for construction
this drawing is the property of:
dwell design
unit 8d,
funtley court,
funtley hill,
fareham,
po16 7uy

revisions	
a/08.05.19/design updates	
b/24.05.19/design updates	
c/29.08.19/issued for pre-application	

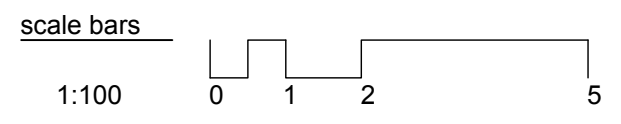

scale
1:100 @ A3

job name
clarence house,
stamford avenue

date
february 2019

job number
18038

drawing number
(pl)012

drawing name
proposed first floor plan

status
planning

revision
c

