



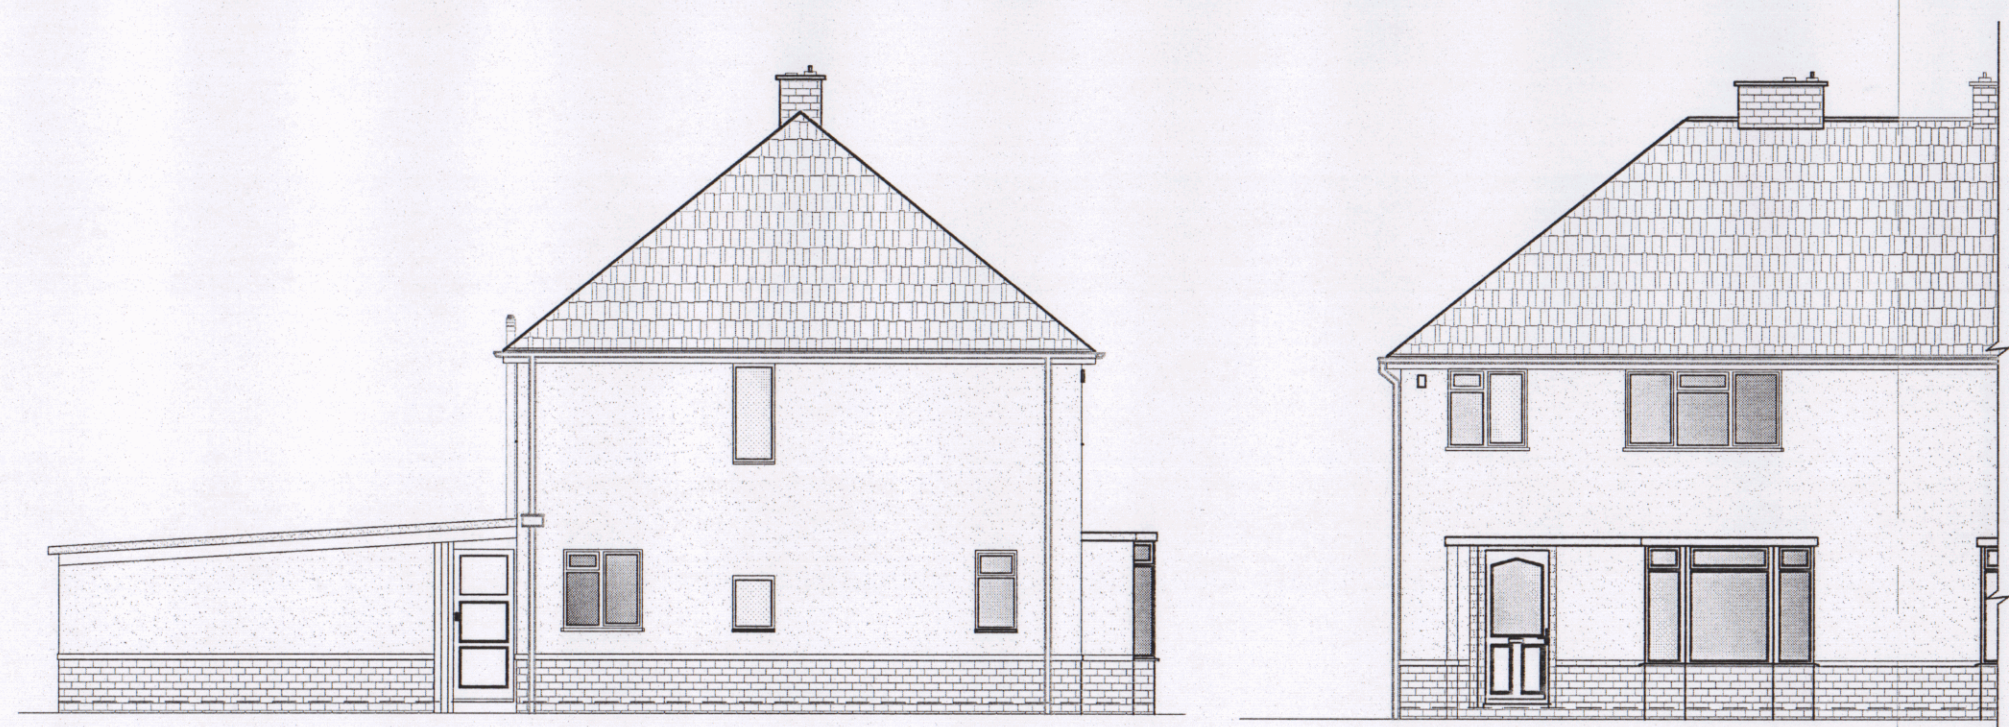


1 EXISTING SIDE ELEVATION
1:100


2 EXISTING FRONT ELEVATION
1:100

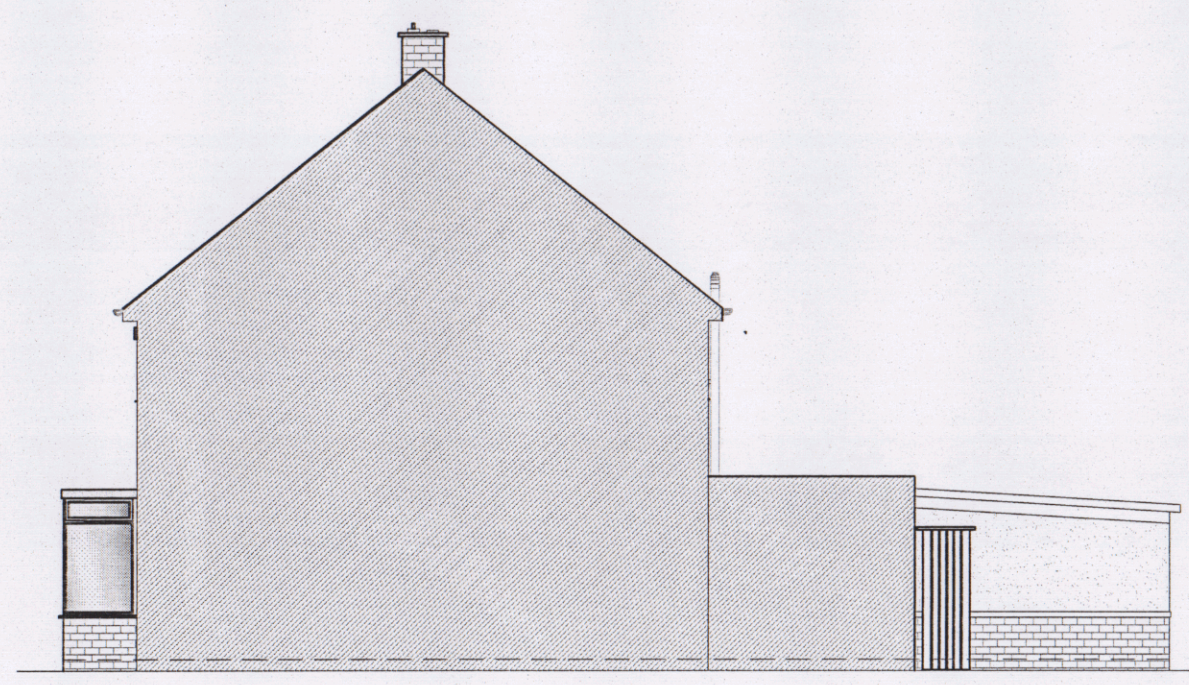


3 EXISTING SIDE ELEVATION
1:100

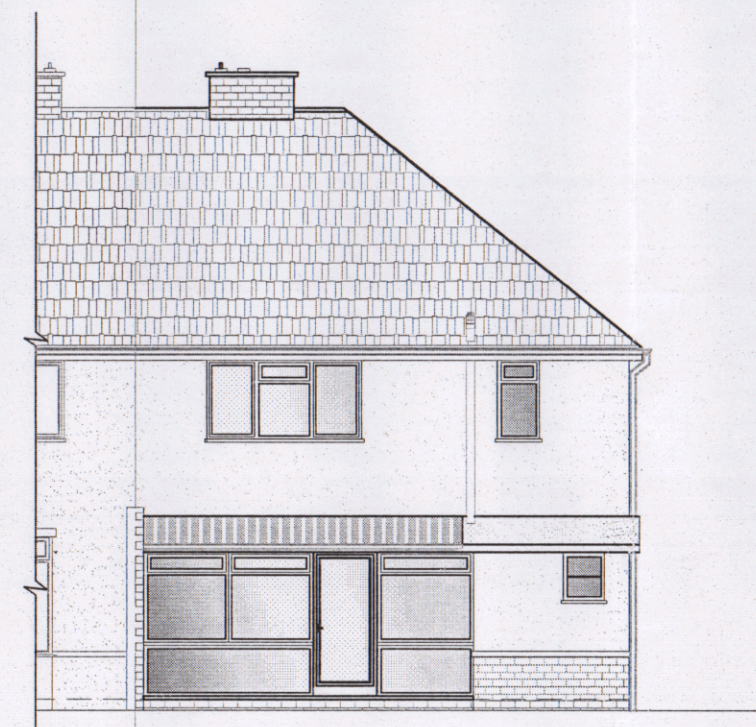


4 EXISTING REAR ELEVATION
1:100

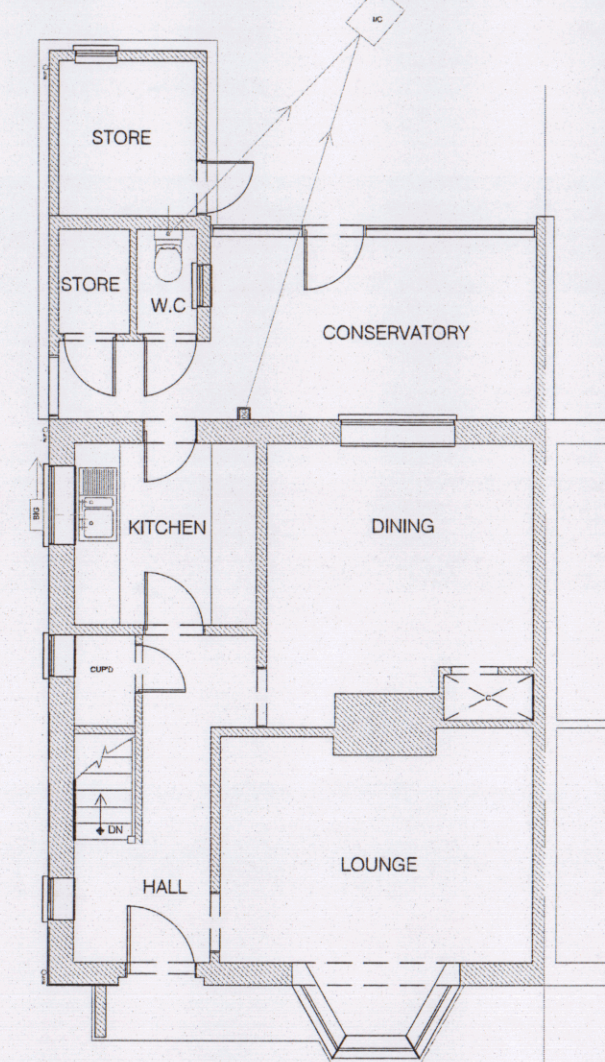


5 EXISTING GROUND FLOOR PLAN
1:100

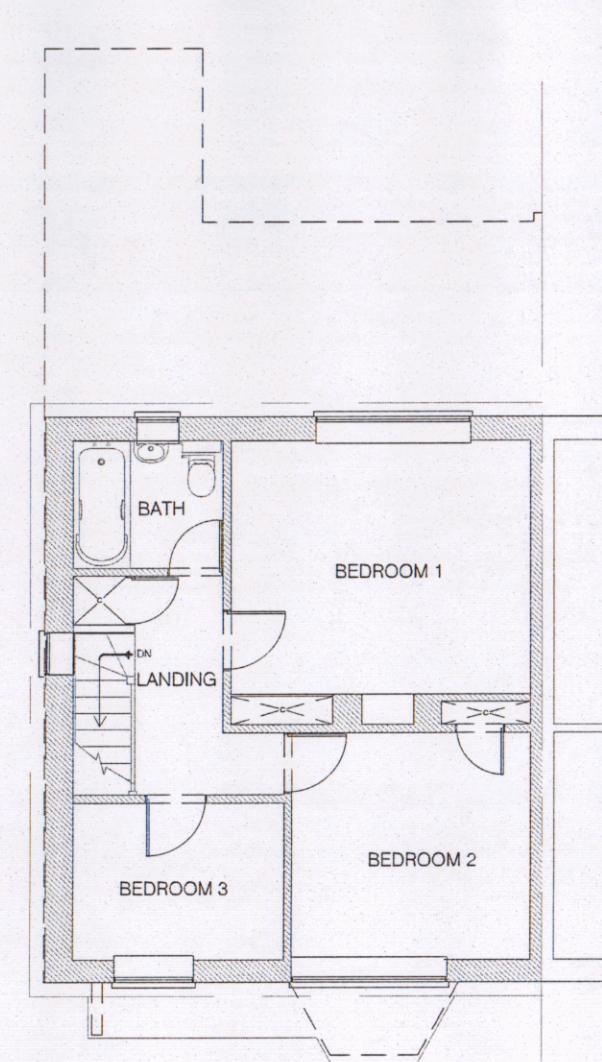

6 EXISTING FIRST FLOOR PLAN
1:100

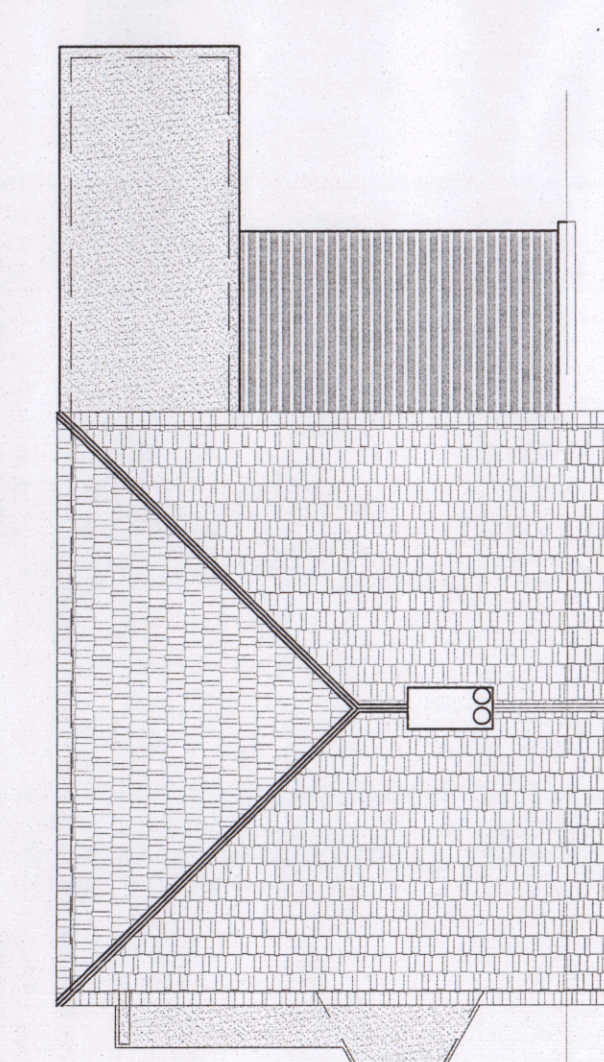

7 EXISTING ROOF ELEVATION
1:100

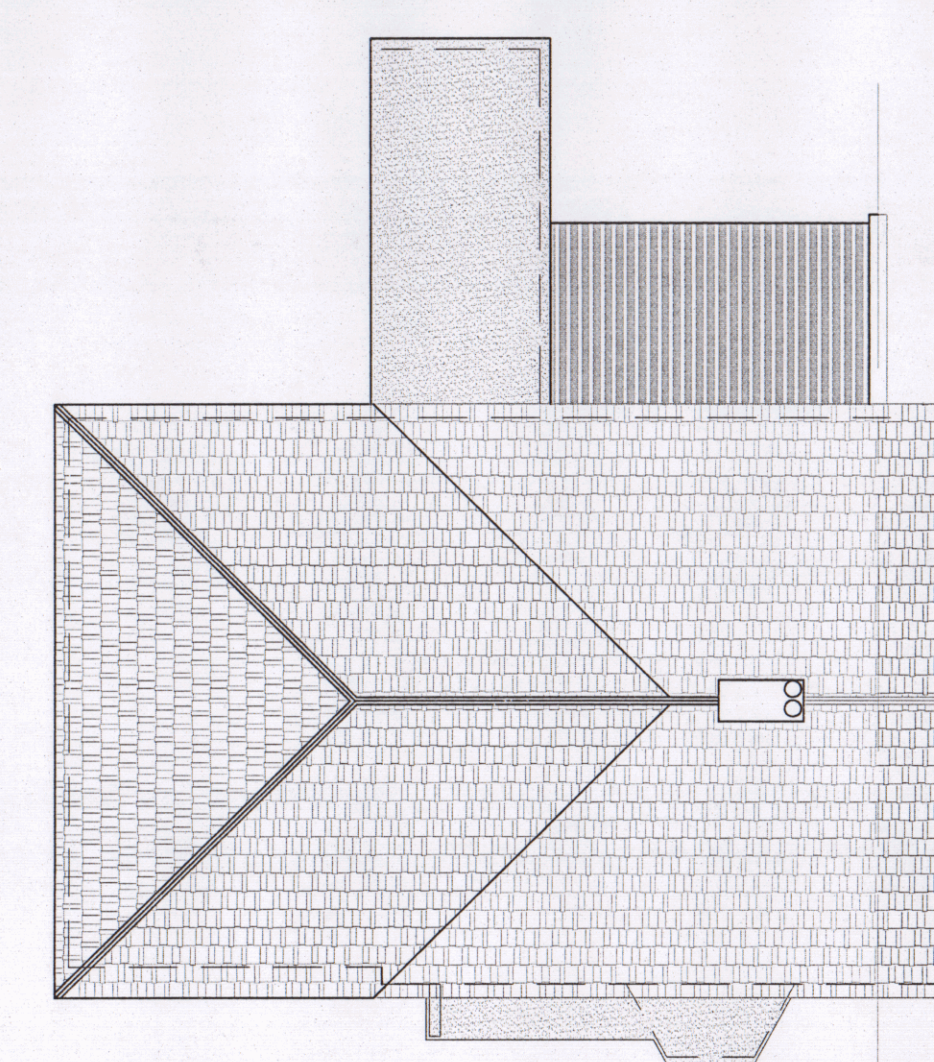


8 PROPOSED ROOF ELEVATION
1:100



9 PROPOSED SIDE ELEVATION
1:50




10 PROPOSED FRONT ELEVATION
1:50

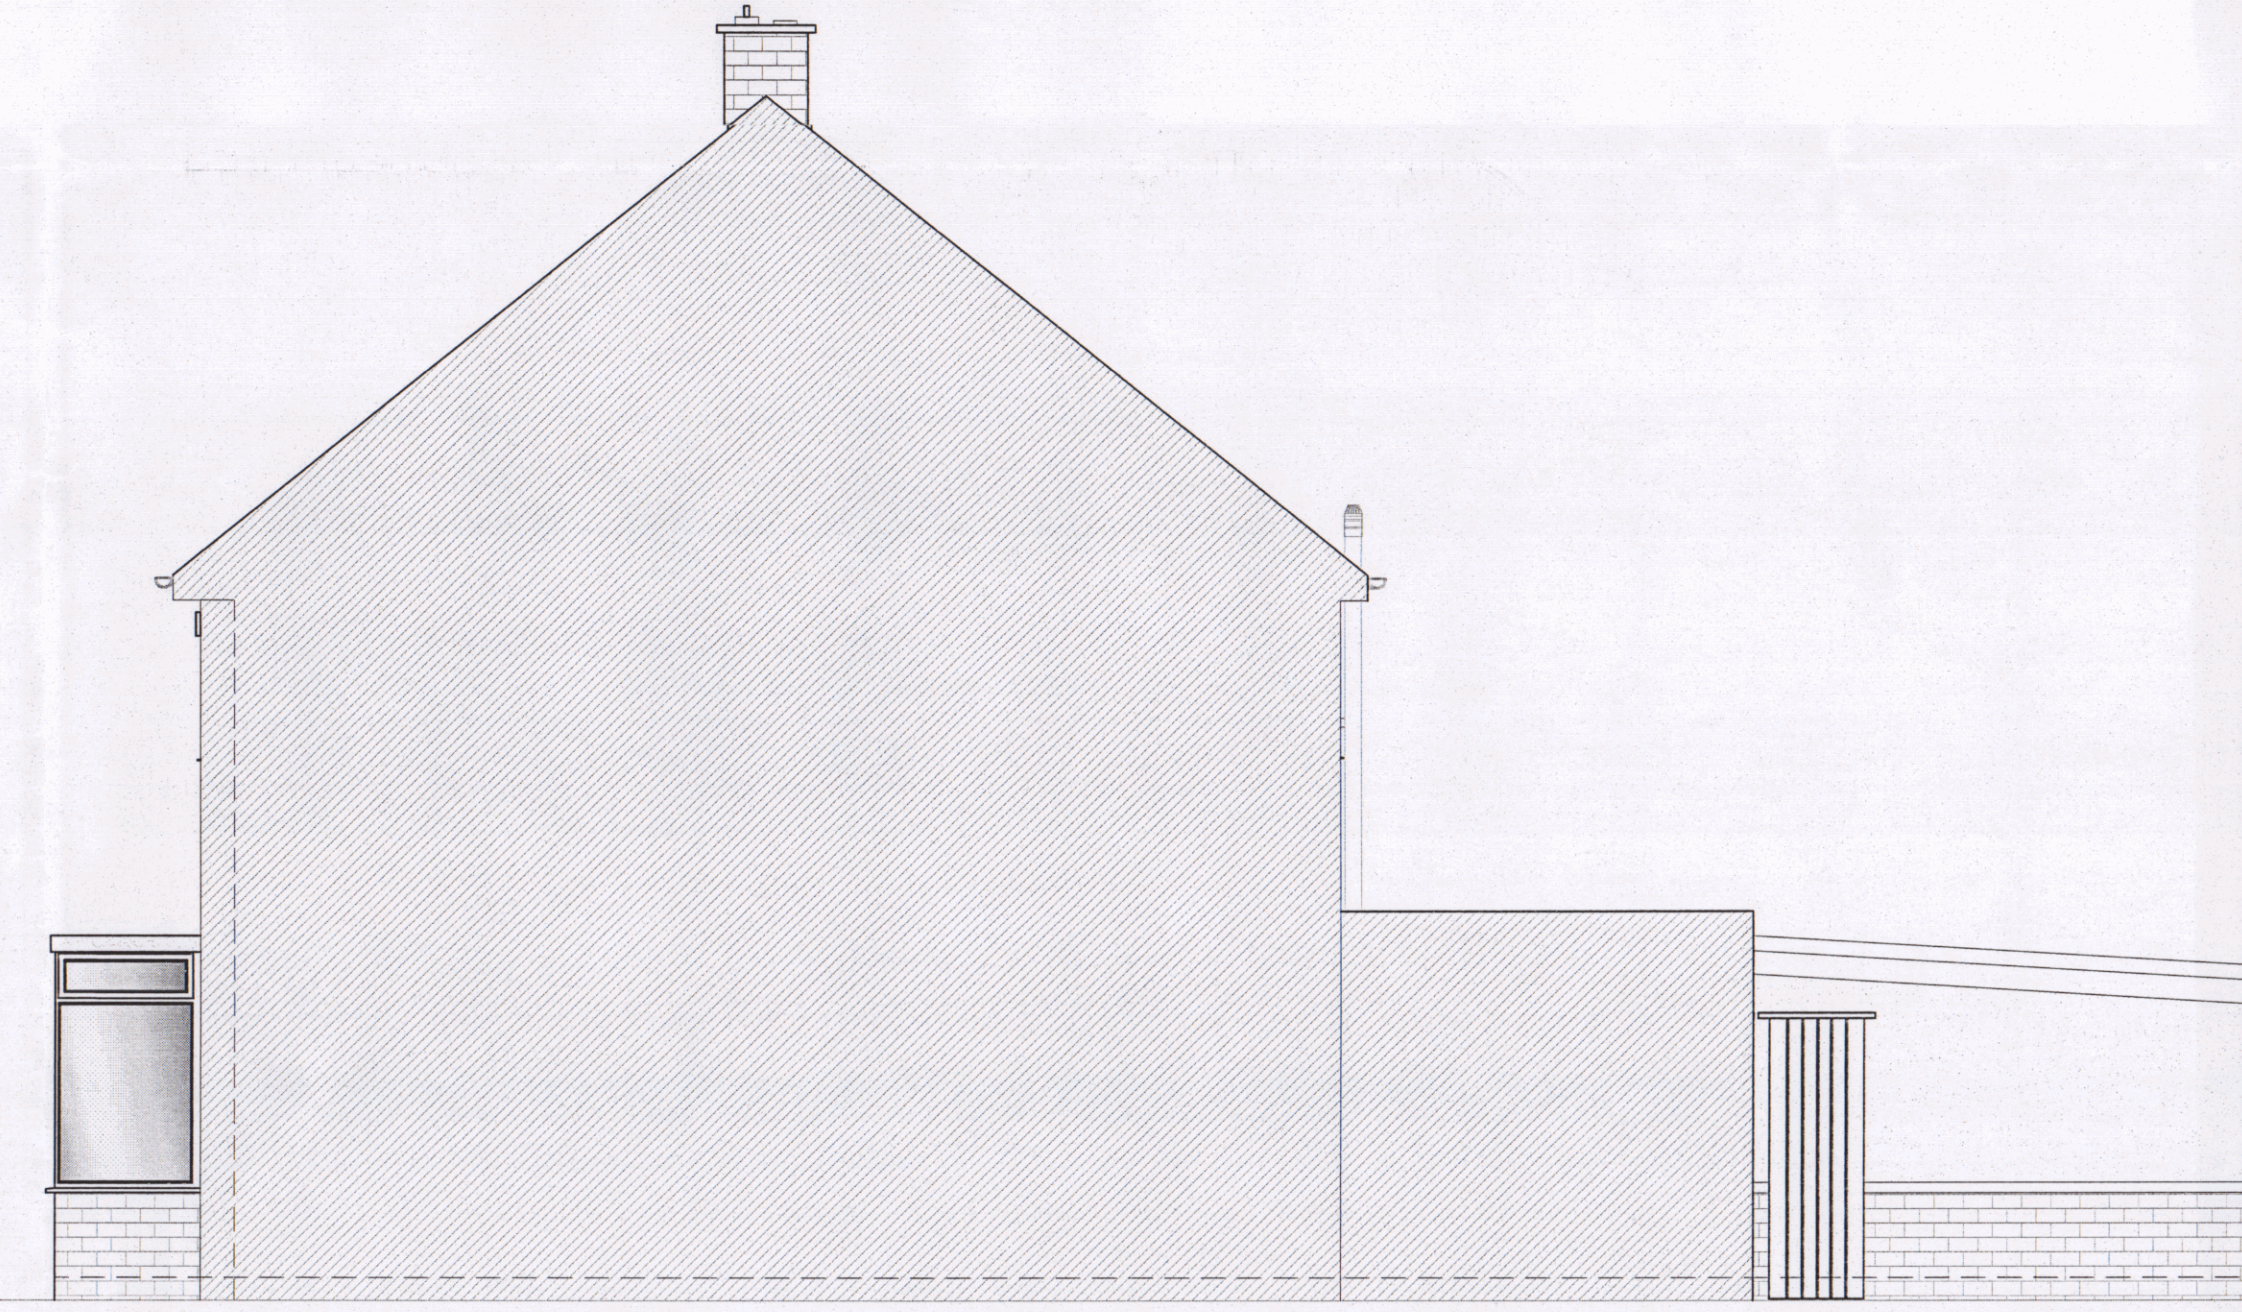


11 PROPOSED SIDE ELEVATION
1:50




12 PROPOSED REAR ELEVATION
1:50

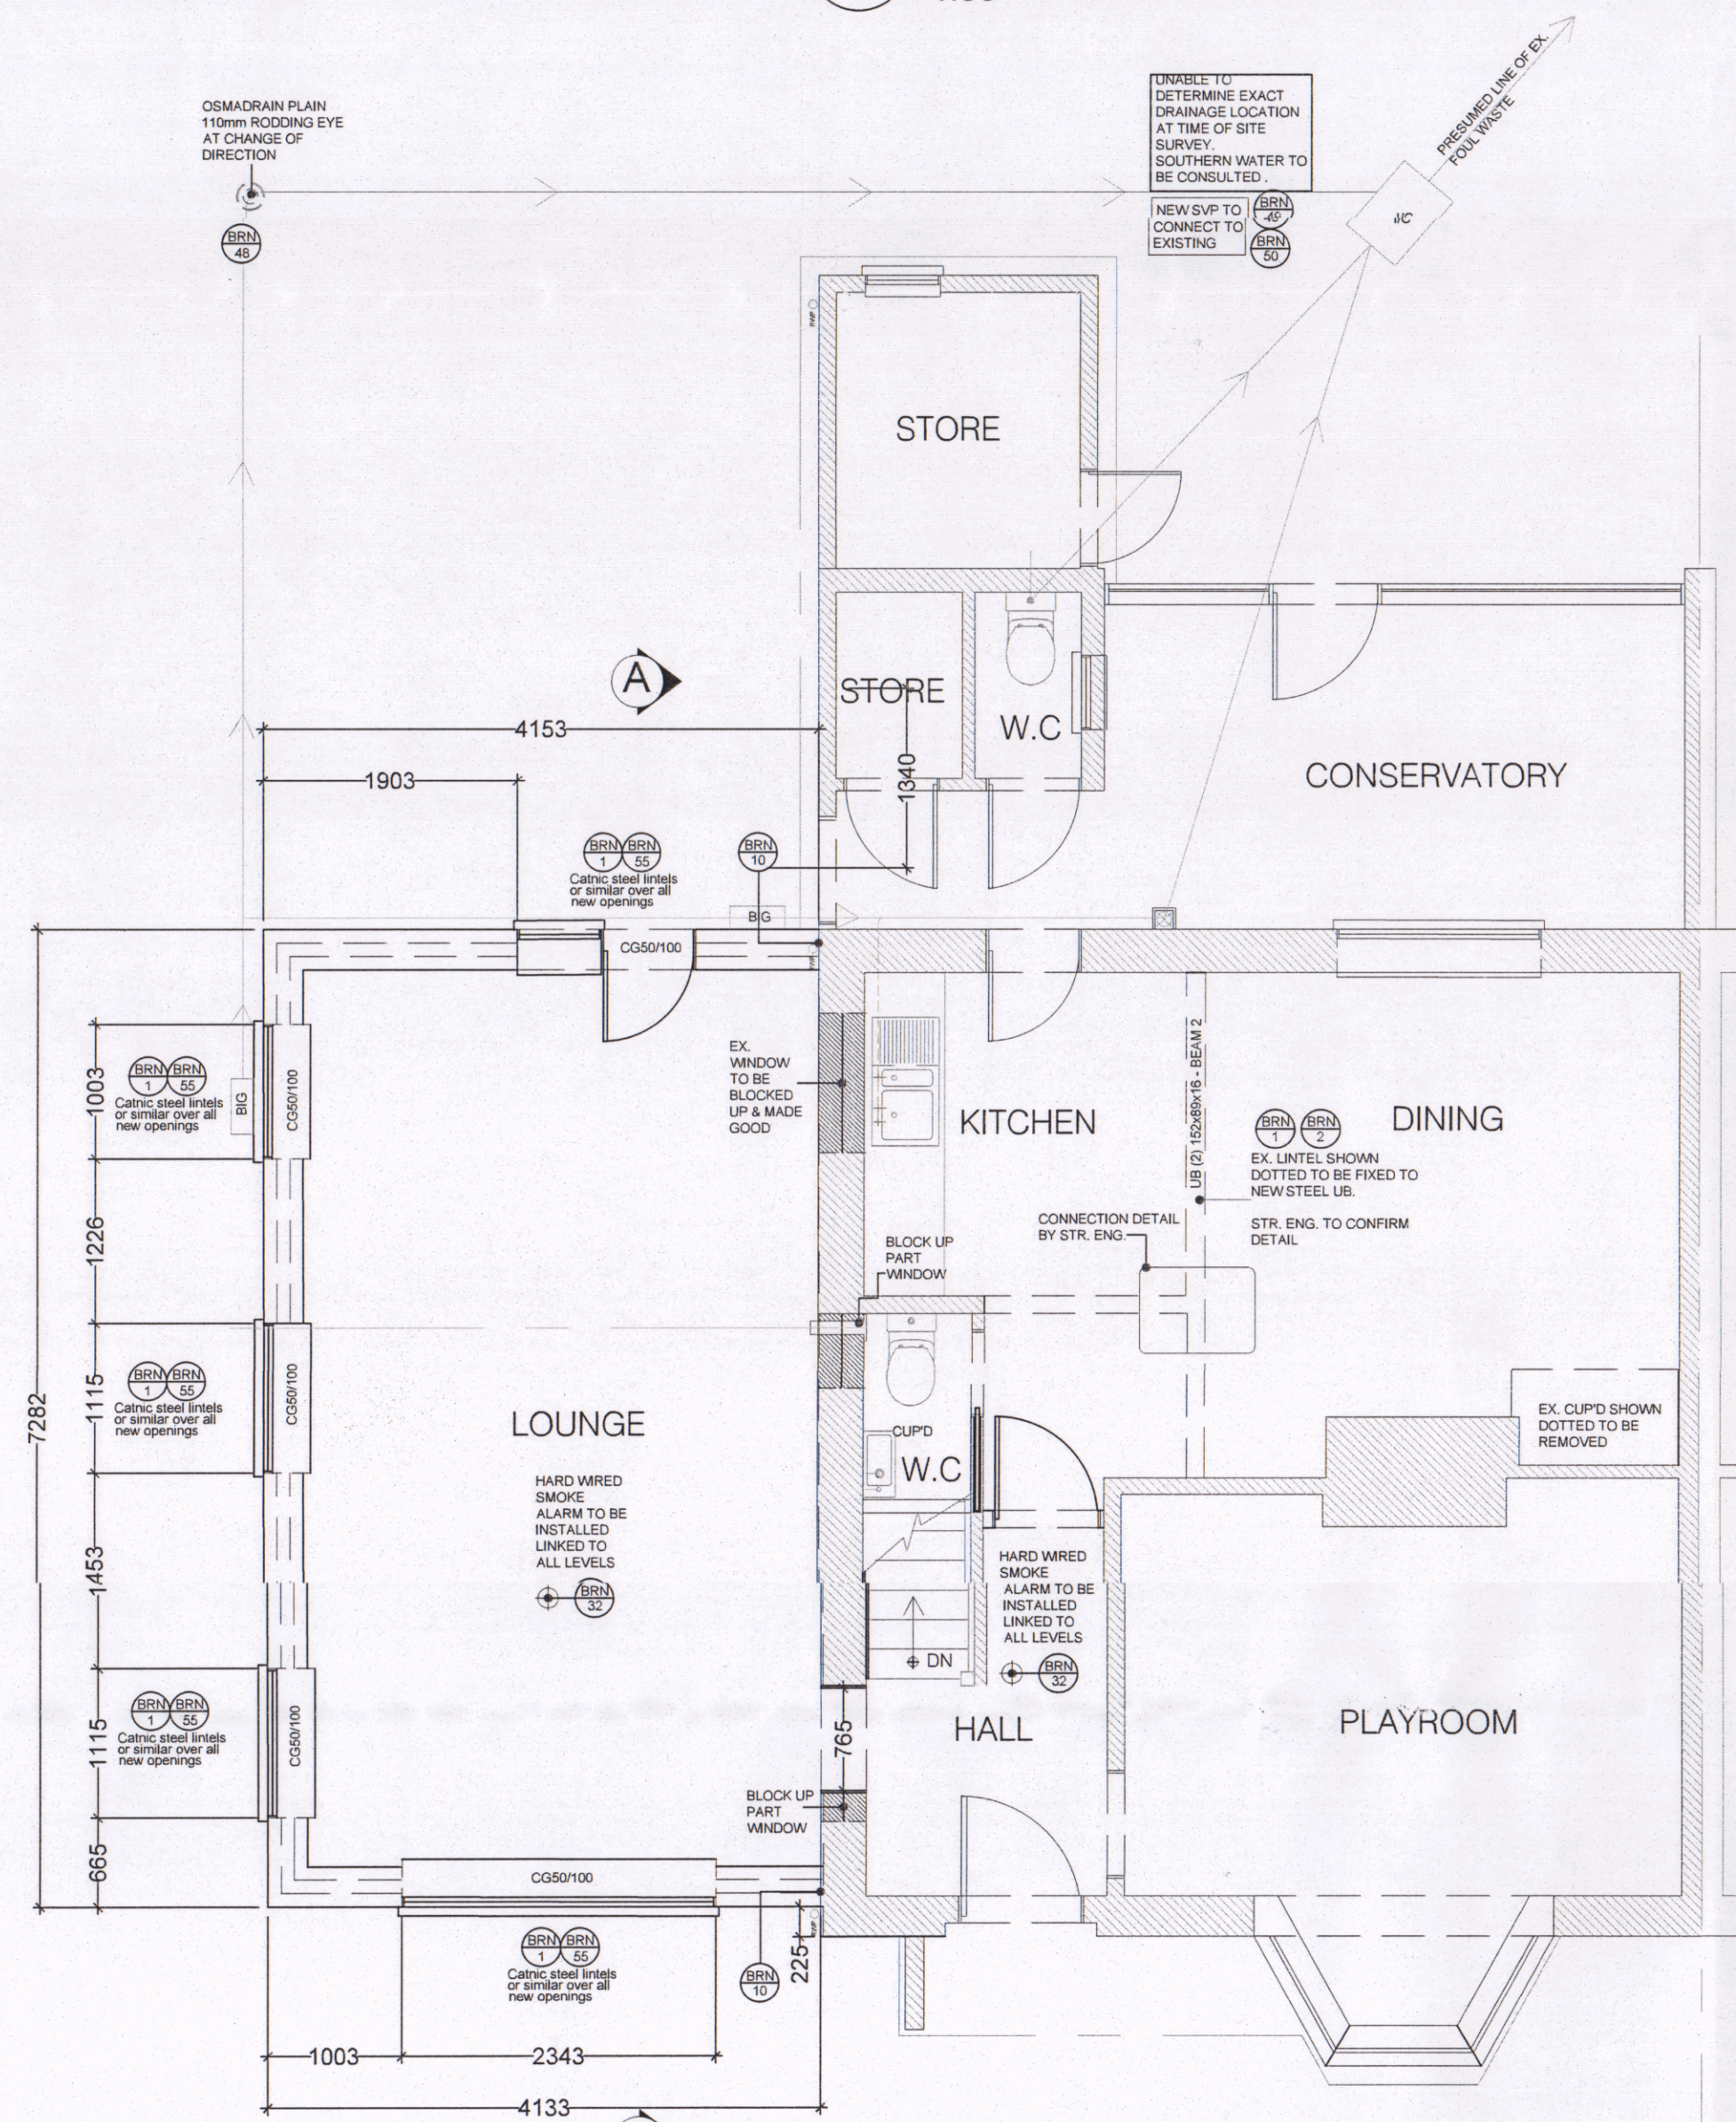

13 PROPOSED GROUND FLOOR PLAN
1:50


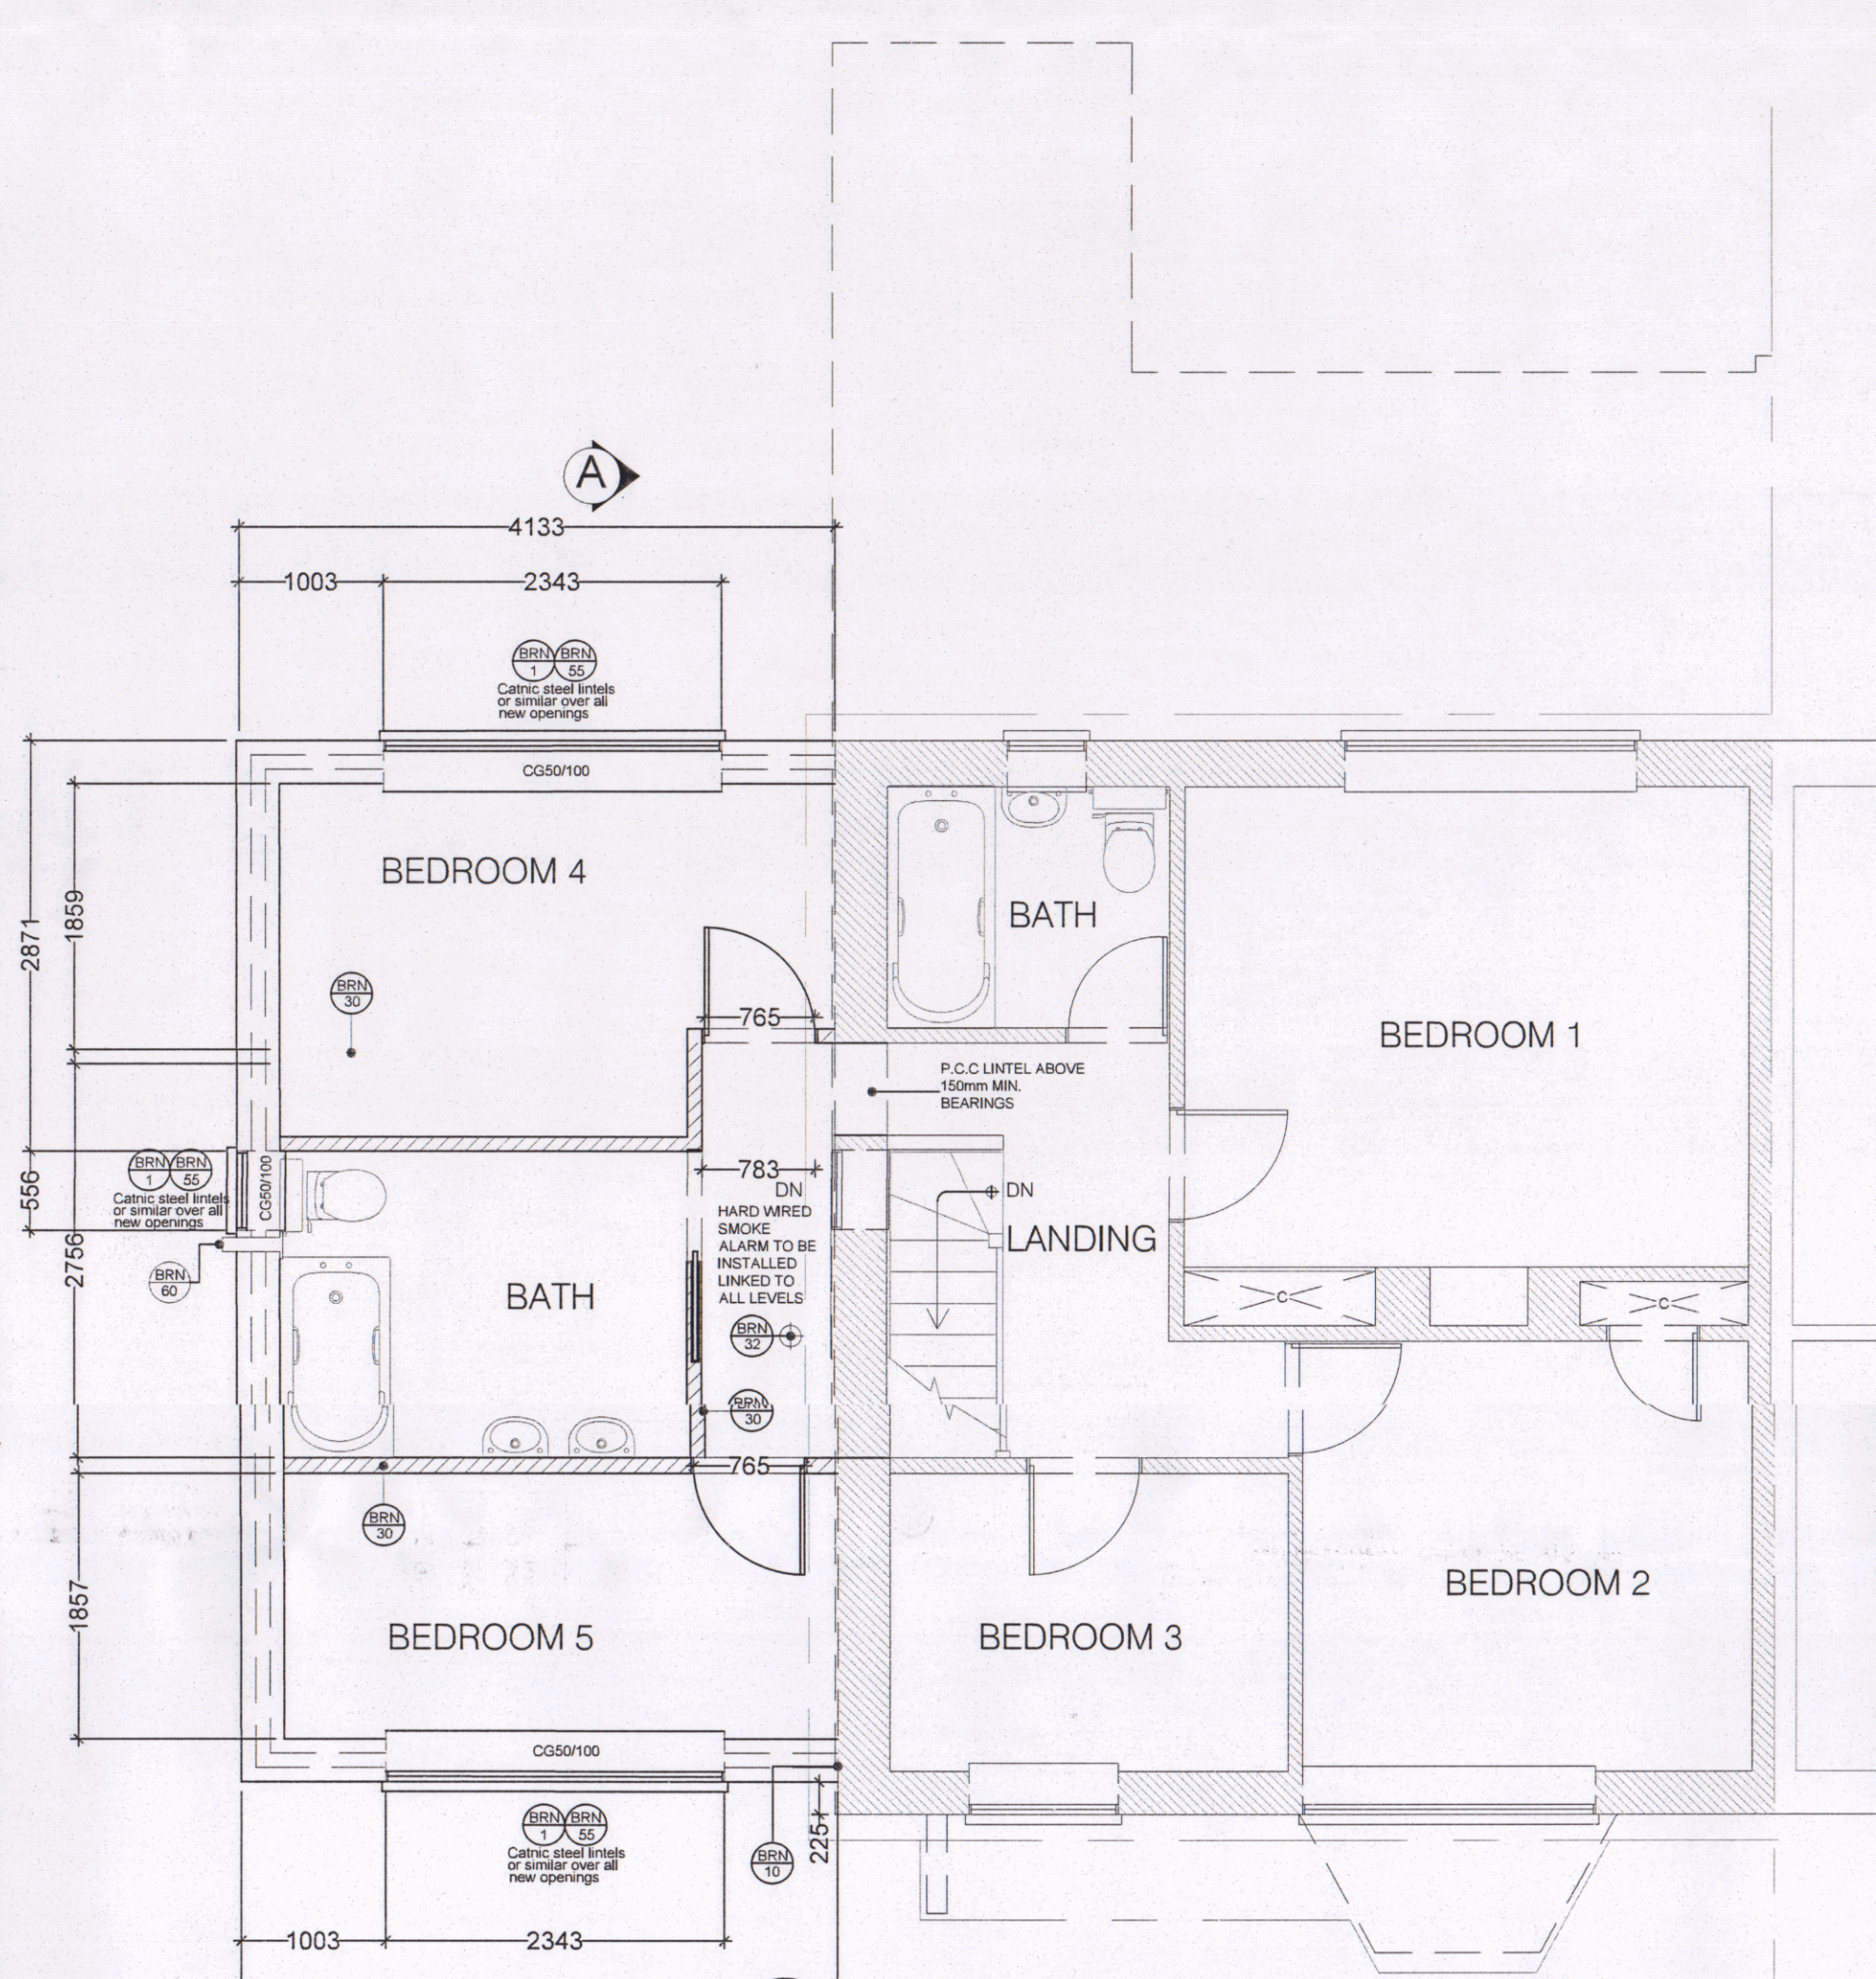


14 PROPOSED FIRST FLOOR PLAN
1:50

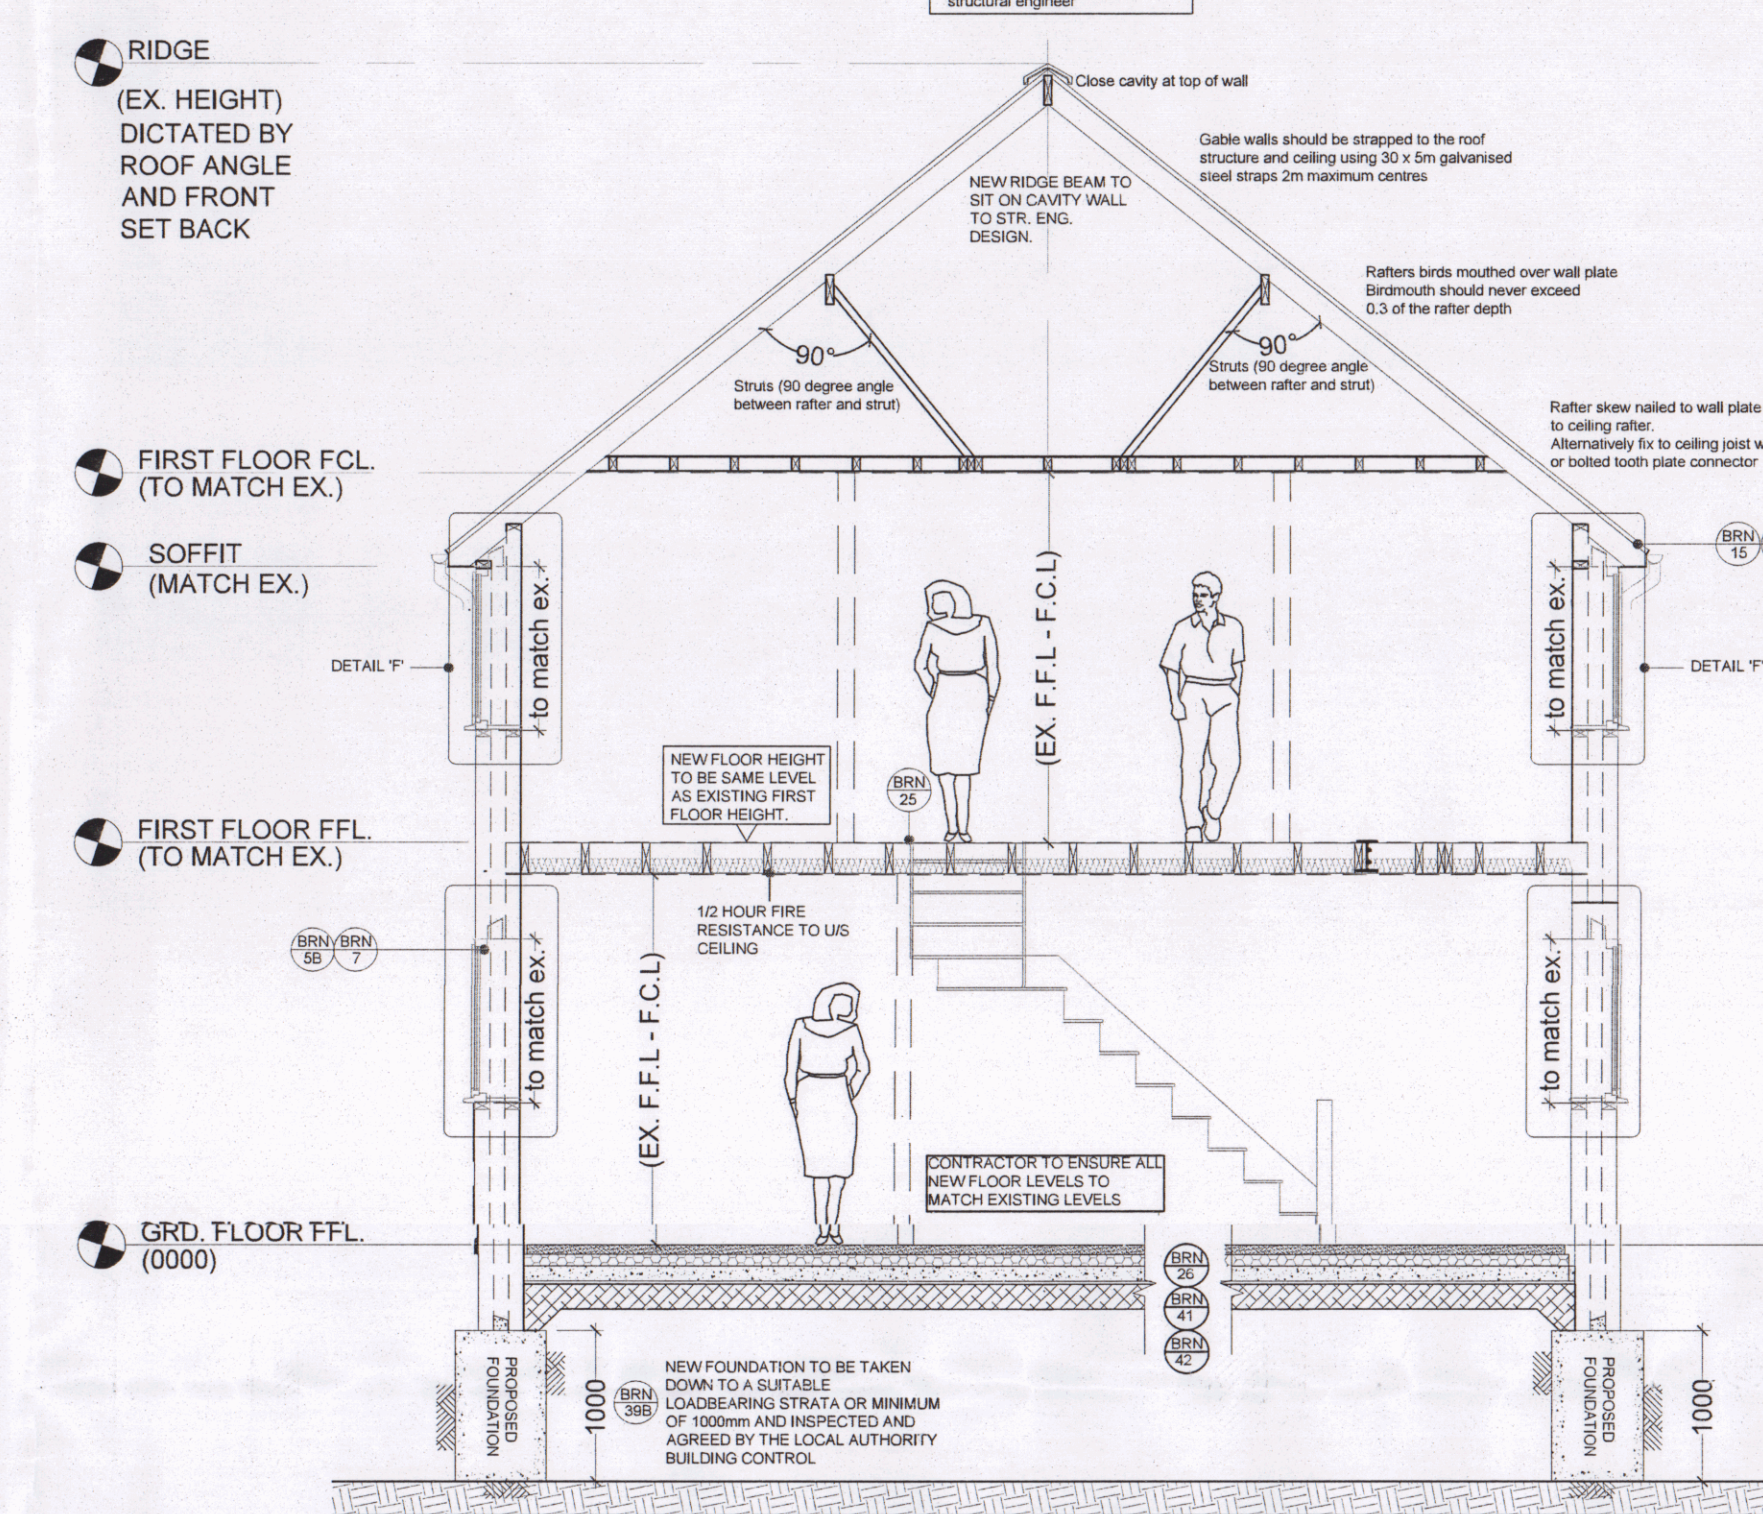



15 PROPOSED SECTION 'A-A'
1:50

16 PROPOSED FLOOR SECTION
1:25

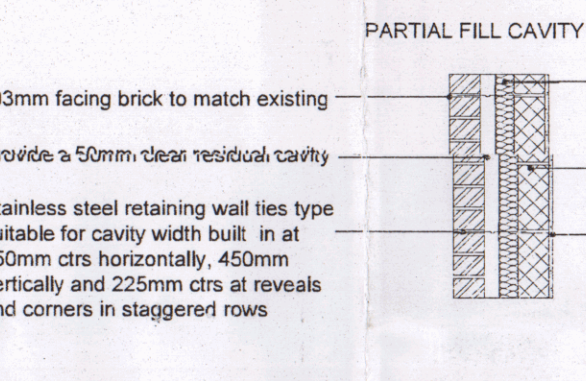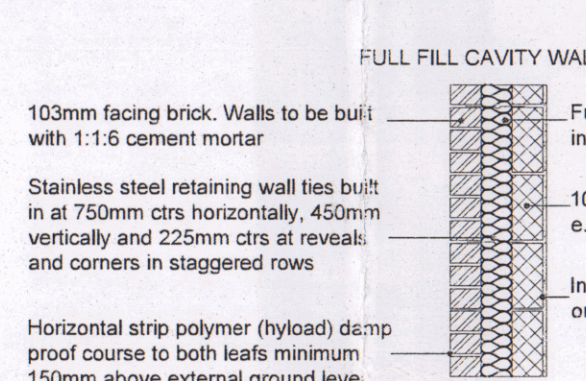


18 PROPOSED WALL SECTION THRU'
1:25

17 PROPOSED FOUNDATION DETAIL
1:25

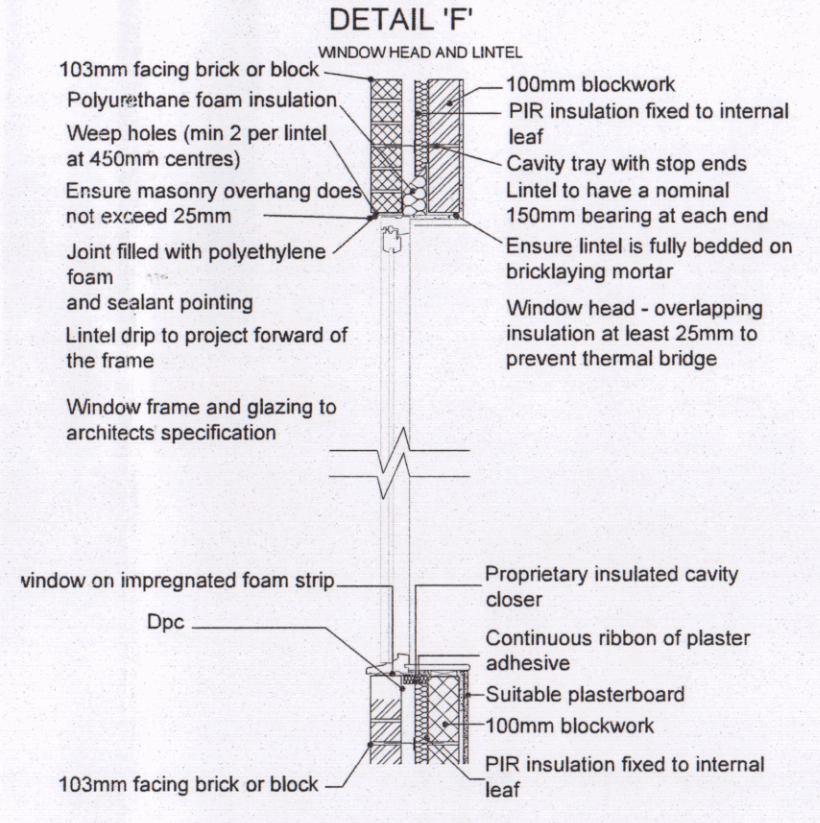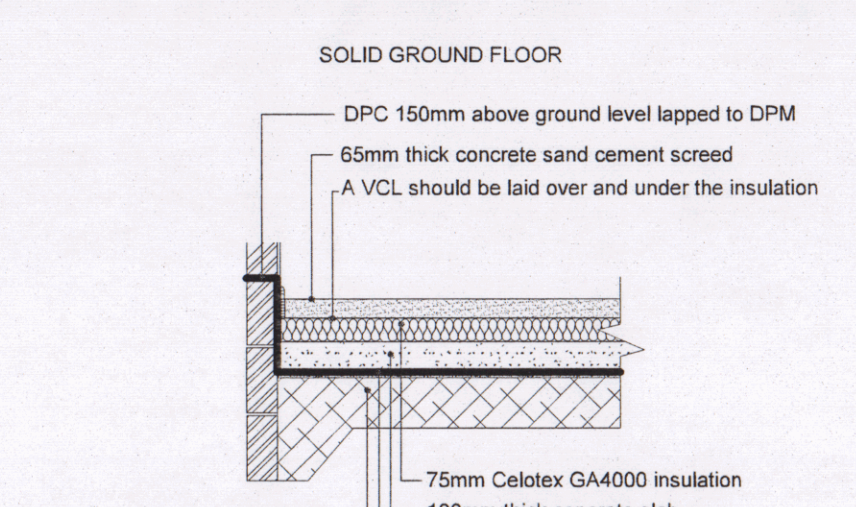

19 PROPOSED DETAIL 'F'
1:25

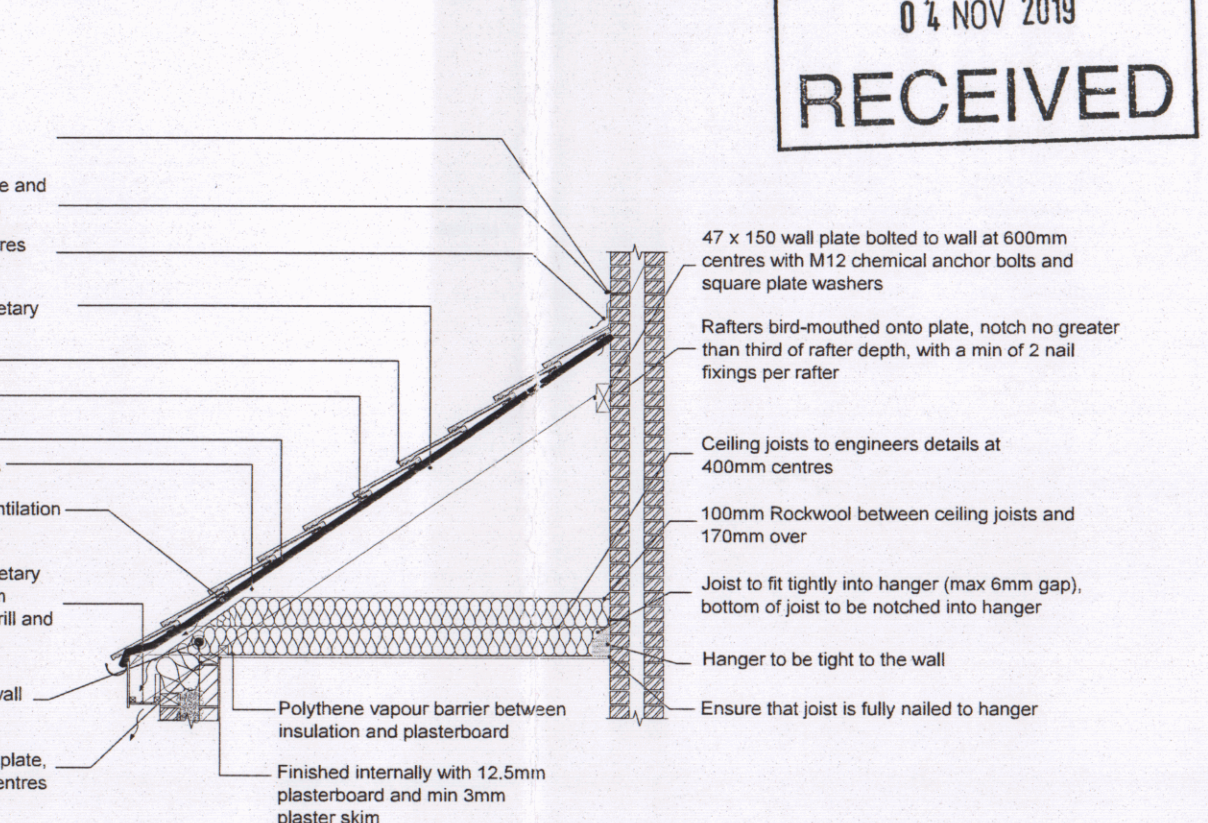

19 PROPOSED REAR ROOF SECTION
1:25

NOTE:
DRAWING: PETERS 01A TO BE USED IN CONJUNCTION WITH
ASSOCIATED BUILDING REGULATIONS NOTES PETERS / BRN.
DIRECTIONAL NORTH ARROW SHOWN ON BLOCK & LOCATION PLANS
PETERS/BLP.

DETAILS AND DIMENSIONS OF ALL LEVELS OF PROPOSED
PLANS TO BE CHECKED ON SITE BY APPOINTED CONTRACTOR PRIOR
TO ANY COMMENCEMENT/ORDERING OF MATERIALS OF WORK, ANY
QUERIES, VARIATIONS OR DISCREPANCIES DIRECTED TO CLIENT - DM
DESIGNS ACCEPTS NO RESPONSIBILITY IN ANY PART ON DRAWINGS
UNLESS OTHERWISE AGREED PRIOR.

BRN 1 DENOTES ATTACHED BUILDING REGULATION NOTES
DENOTES ITEM No.

MODIFICATIONS	ISSUE:
TITLE PROPOSED DOUBLE STOREY SIDE EXTENSION	
CUSTOMER 2 PADNELL PLACE, COWPLAIN, WATERLOOVILLE, PO8 8DU	
DRAWN BY: DM designs	DRAWING NO: PETERS_01A 1 OF 1
	SCALE: VARIES
	DATE: 14.10.2019
	REVISION: A A0