

Front Elevation


Scale Bar 1:100

0 1 2 3 4 5 6 [m]




36'17"

2'6"

Side Elevation

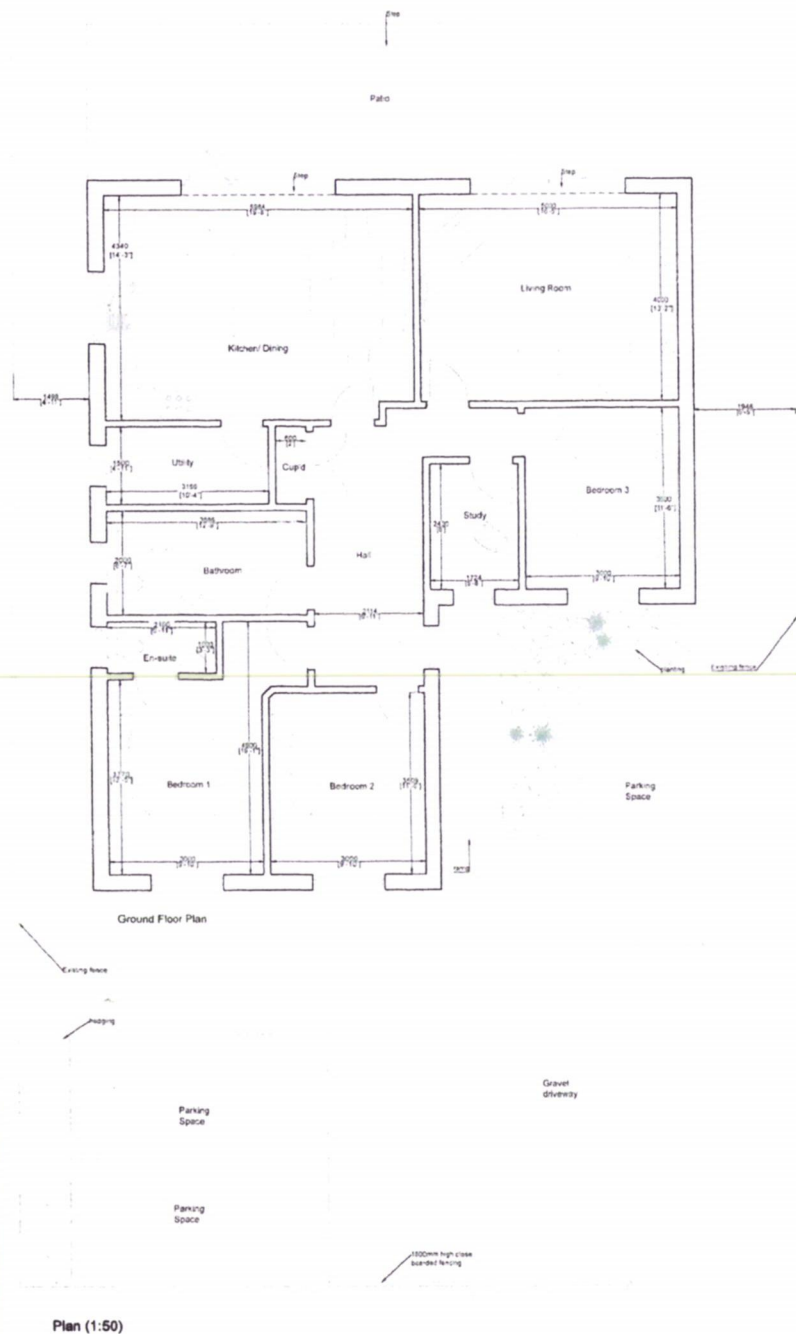

Elevations (1:100)

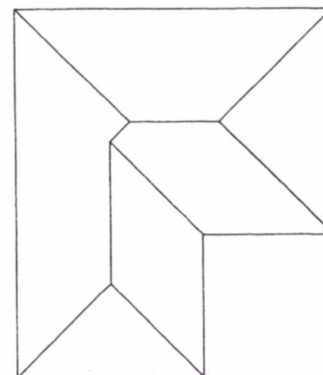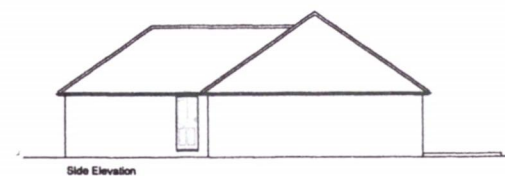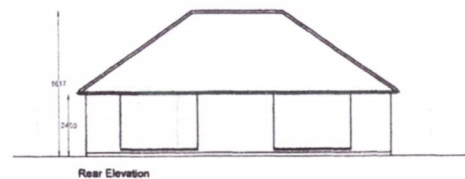

Roof plan (1:100)



Site Location Plan (1:1250)

HAVANT BOROUGH
COUNCIL
29 OCT 2019
RECEIVED

Revisions	
#	Additional Information

An illustration is provided on page 1
 a continuation of sheet, please refer to drawing conditions.

This drawing is a property of
Imagined Design Studio Ltd
 No part may be copied, altered or reproduced
 in any way without written authority.

Client: K2M Property Developments Limited	
Project Address: Land to rear of 5 Walnut Way Road Hagleyville PO11 8BN	
Drawing Title: New build	
Proposed plan, Elevations & Roof Plan	
Drawing Number: 1170.03.0	
Scale: As indicated printed @ A1	
Date: 08/04/2018	