


NOTES:

Dimensions to be checked on site before commencing work. Any discrepancies shall be reported to the architect immediately.

Do not scale from these drawings except for planning purposes. Use figured dimensions only.

Where applicable this drawing is to be read in conjunction with other consultants' drawings.

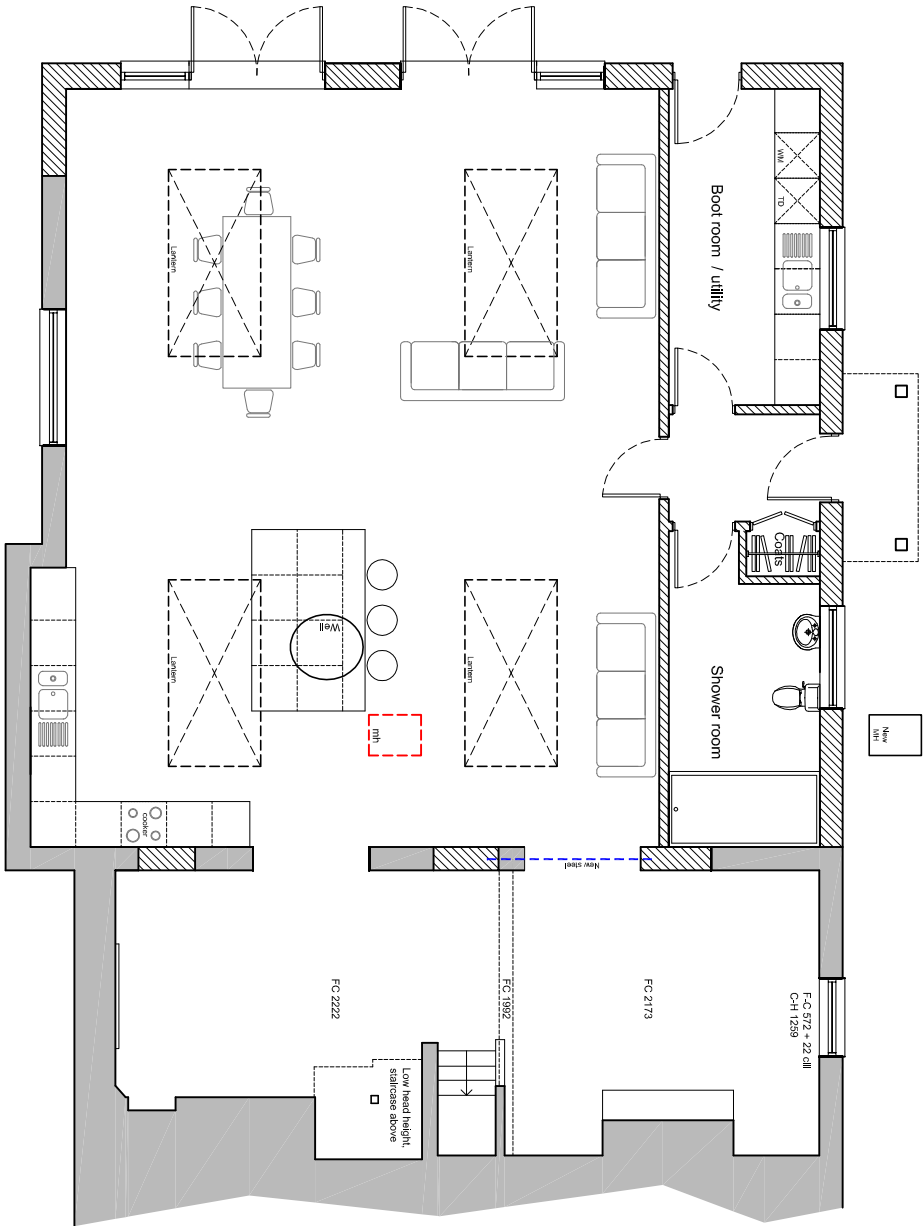


East (rear) elevation



Key:


Proposed walls Existing walls New steels

(part) Ground floor plan

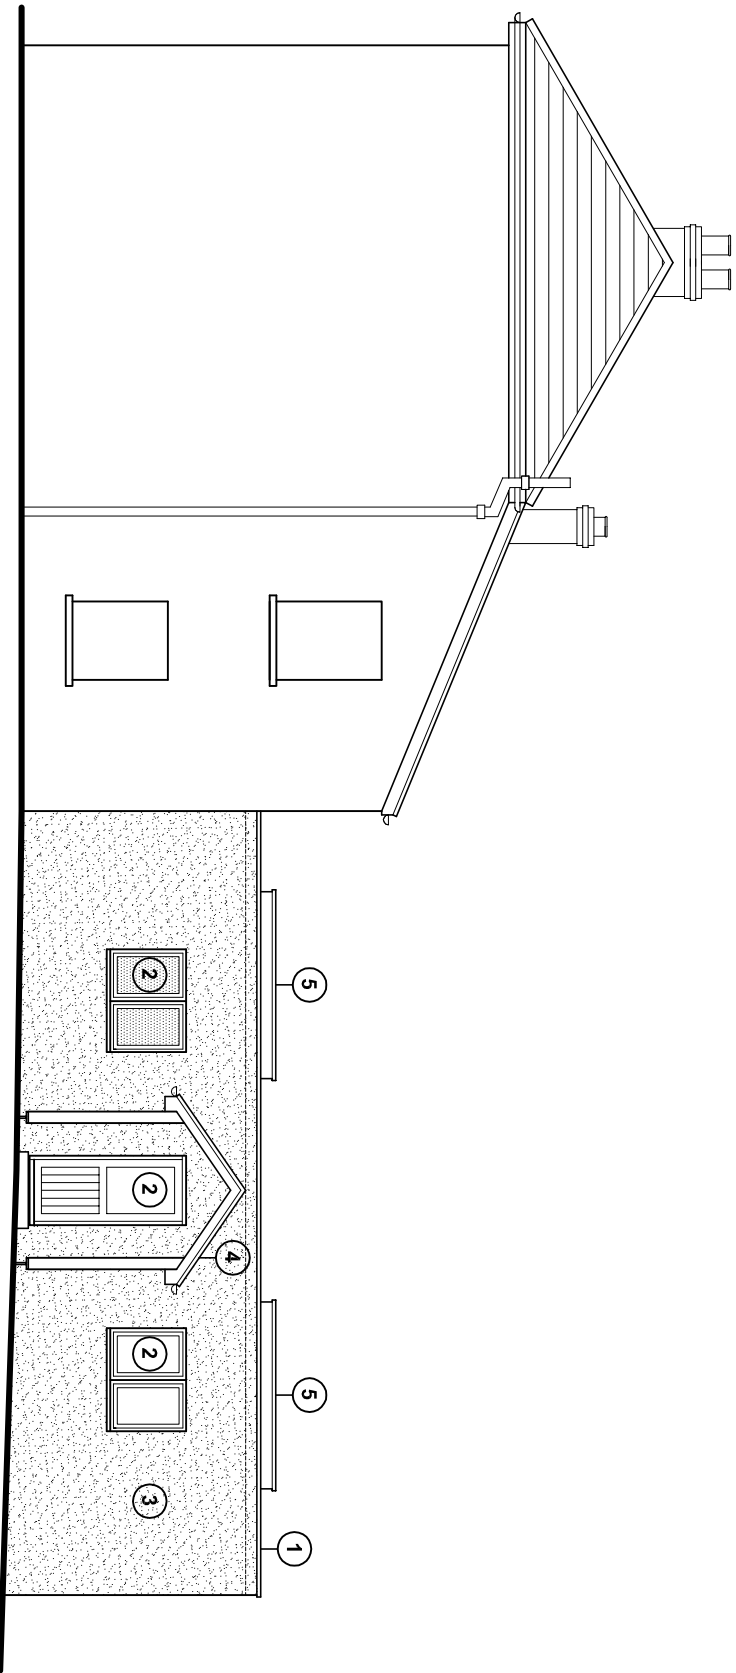

Proposed schedule of materials:

- 1 Single ply roof with parapet
- 2 UpVC doors & windows to match existing
- 3 White render to match existing
- 4 Concrete roof tiles to match existing
- 5 Roof lanterns x 4 (Rooflight company or similar)

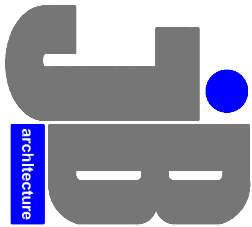

JB ARCHITECTURE

TEL: 01243 933732 M: 07769904282
E: jimmy@jb-architecturedesign.com
Web: www.jb-architecturedesign.com

For
MR & MRS CLEMENTS

Project
PROPOSED SINGLE STOREY EXTENSION
AT TRAFFORD HOUSE
360 LONDON ROAD
WATERLOOVILLE PO7 7SR

Title
PROPOSED (PART) FLOOR PLANS
& ELEVATIONS

Date	Drawn	Scale	Checked
MAY 2019	JB	1:100 @ A3	-
Job Number	Drawing Number	Revision	
PL 236.19	49		

South (side) elevation

Proposed floor plans & elevations scale 1:100