

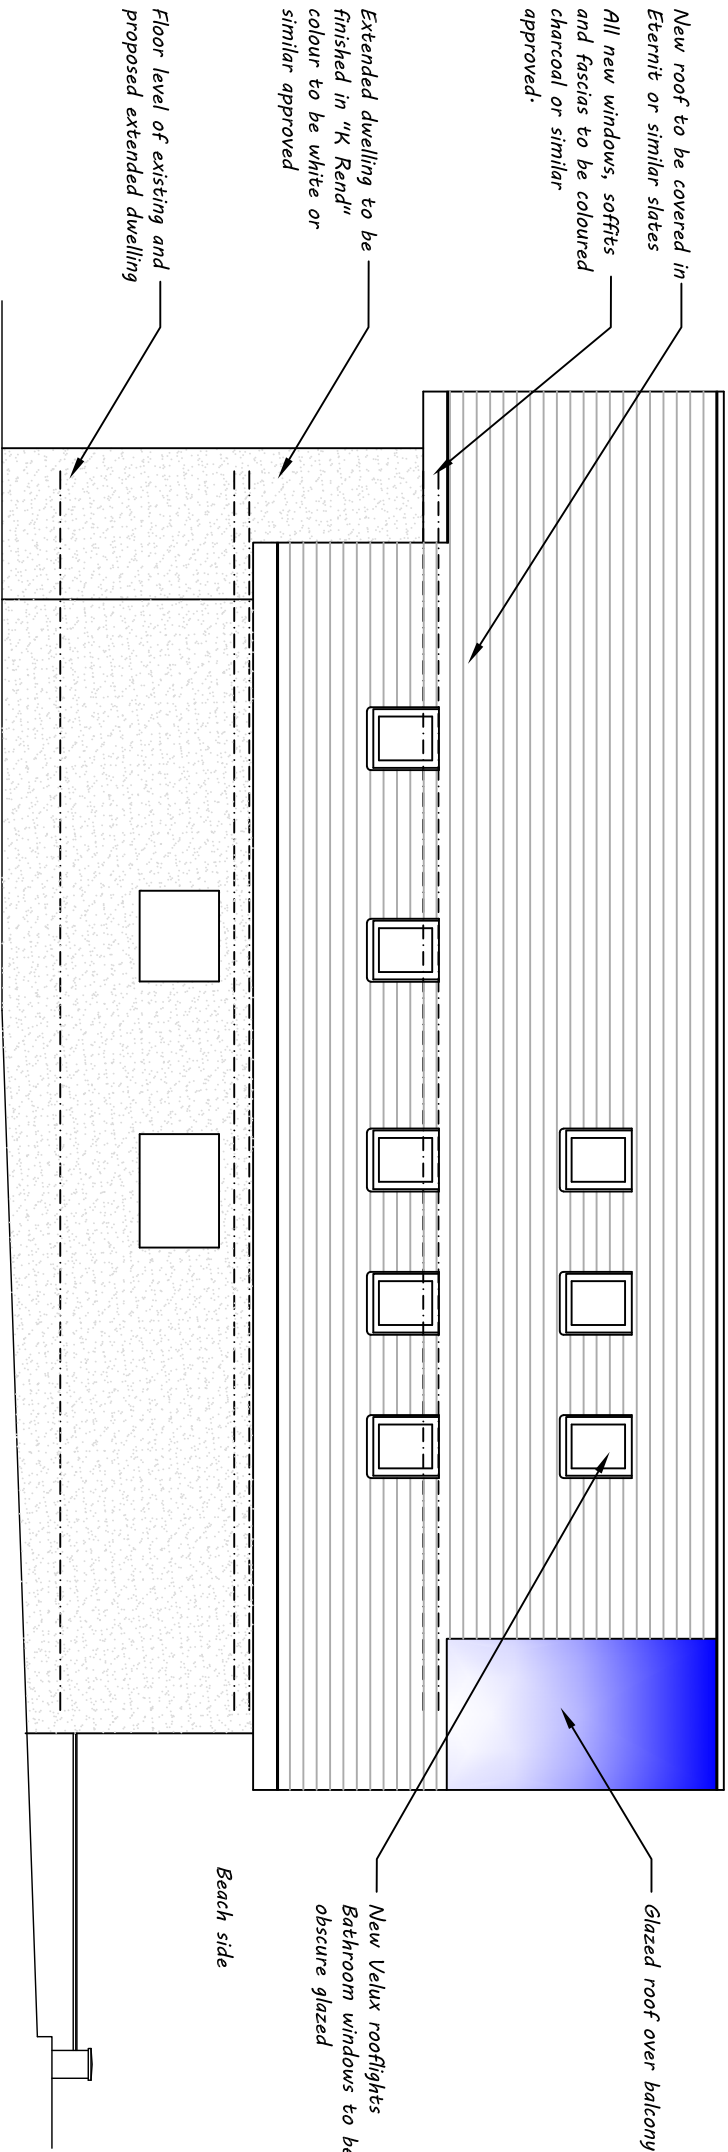
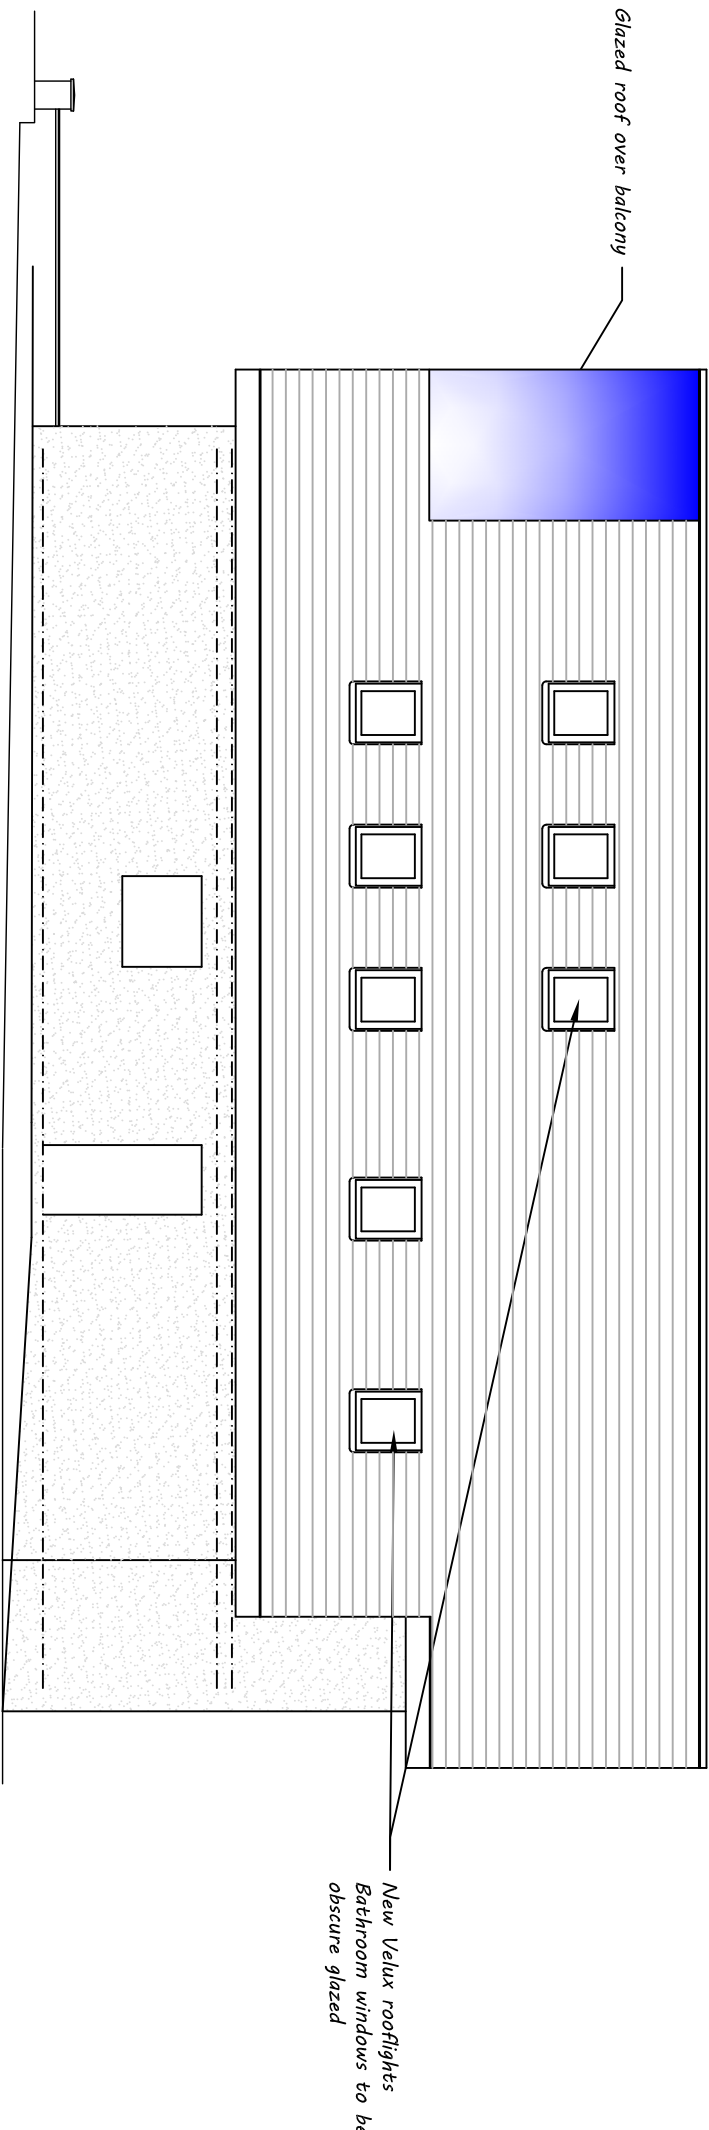


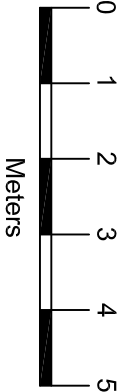

Side Elevation

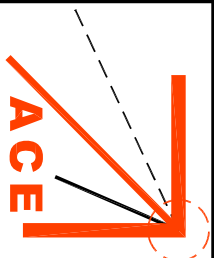

Side Elevation

		Architectural & Civil Engineering Design 143 Station Road, Liss, Hants. GU33 7AJ Tel 01730 894988 e-mail: enquiries@acedesigns-ltd.co.uk www.ace-designs.co.uk		Job Title Proposed extension and alterations including 2nd Floor plan at 4 Bembridge Drive, Hayling Island		Client Mr & Mrs Adams-Madgwick		Scale 1:100 @ A3		Date May 20		Designed GG	
Drawing Title Elevations as Approved Sheet 2 of 2								Drawn EV		Checked GG		Approved	
								Job No 190103		Drawing No 190103/106		Rev A	