


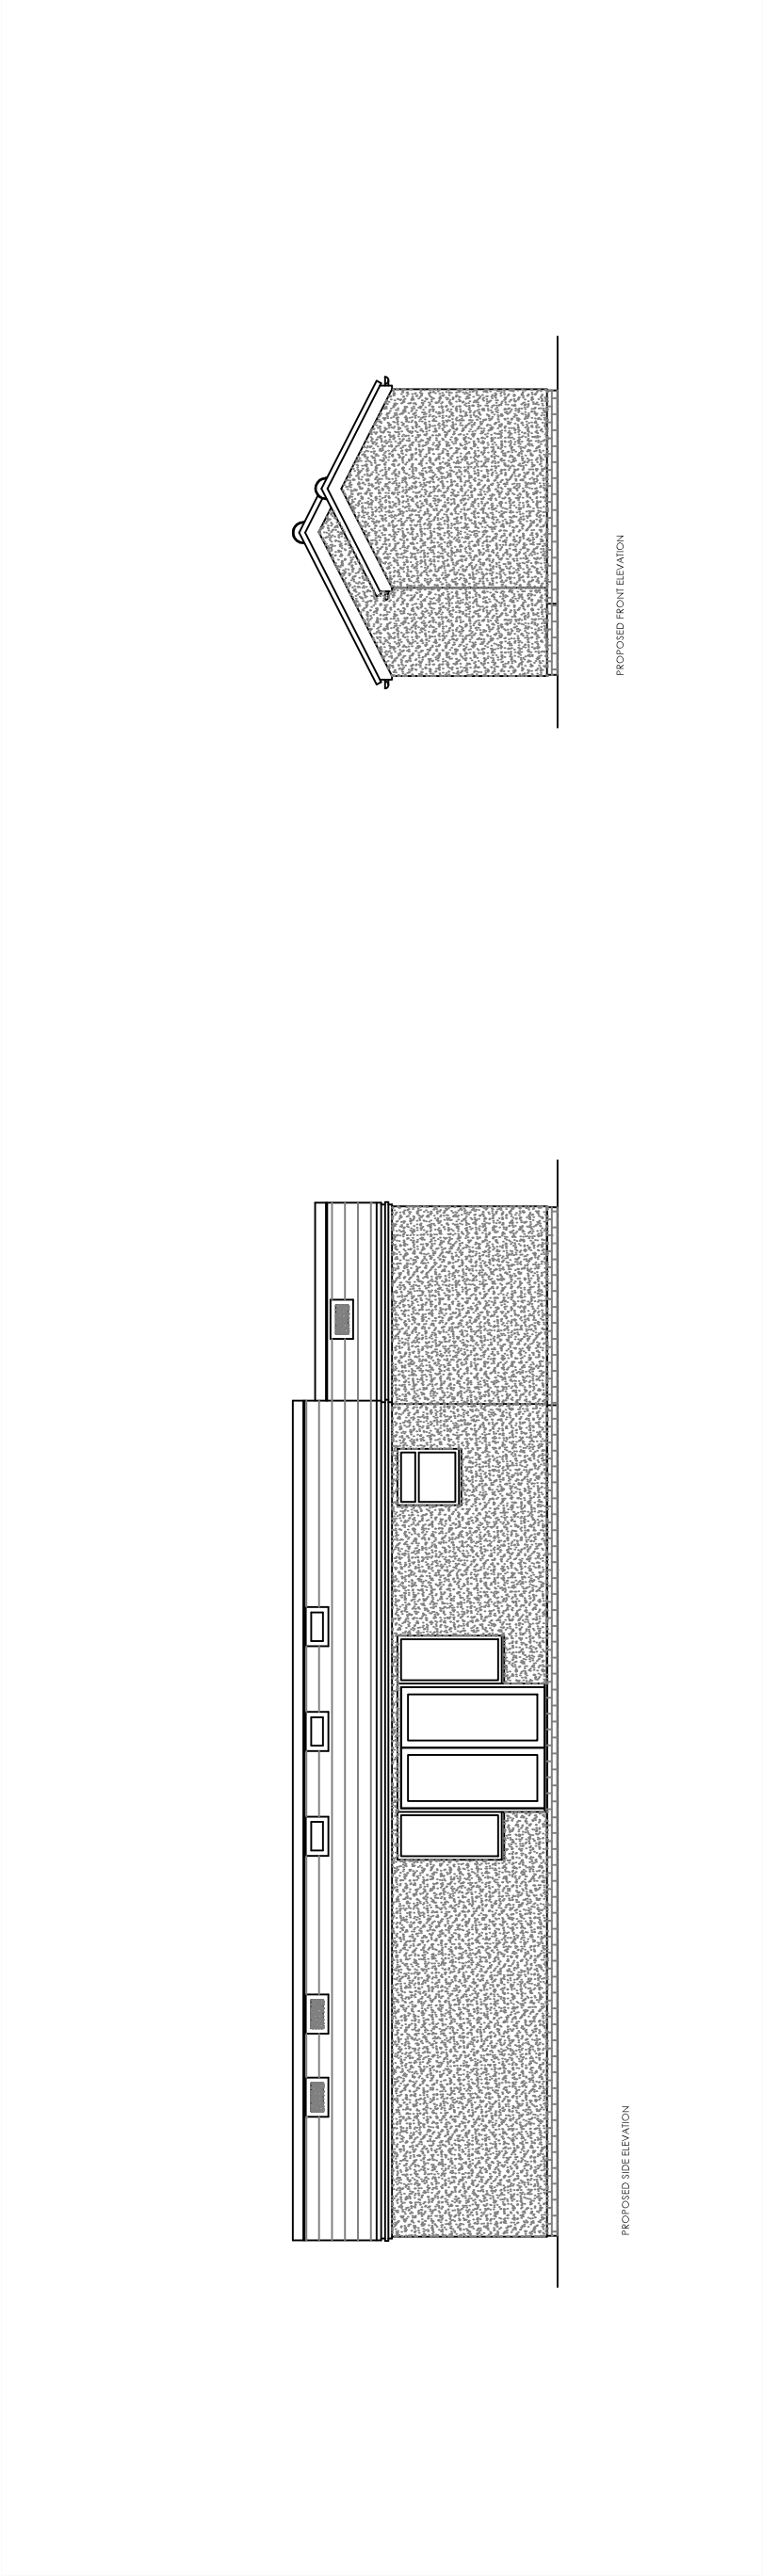


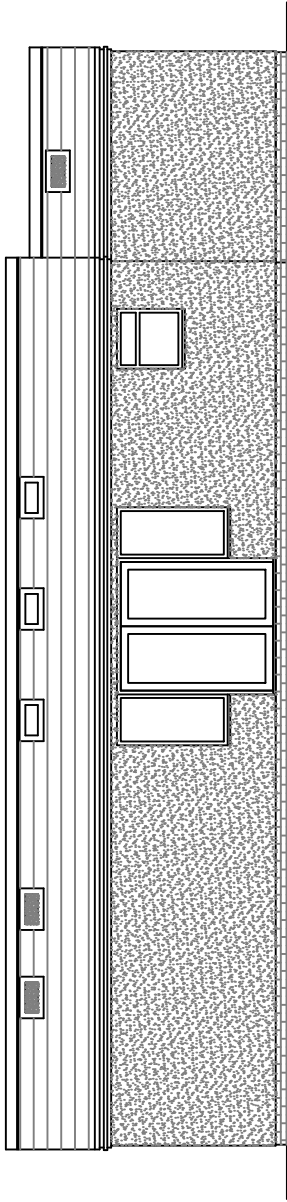


PROPOSED SIDE ELEVATION

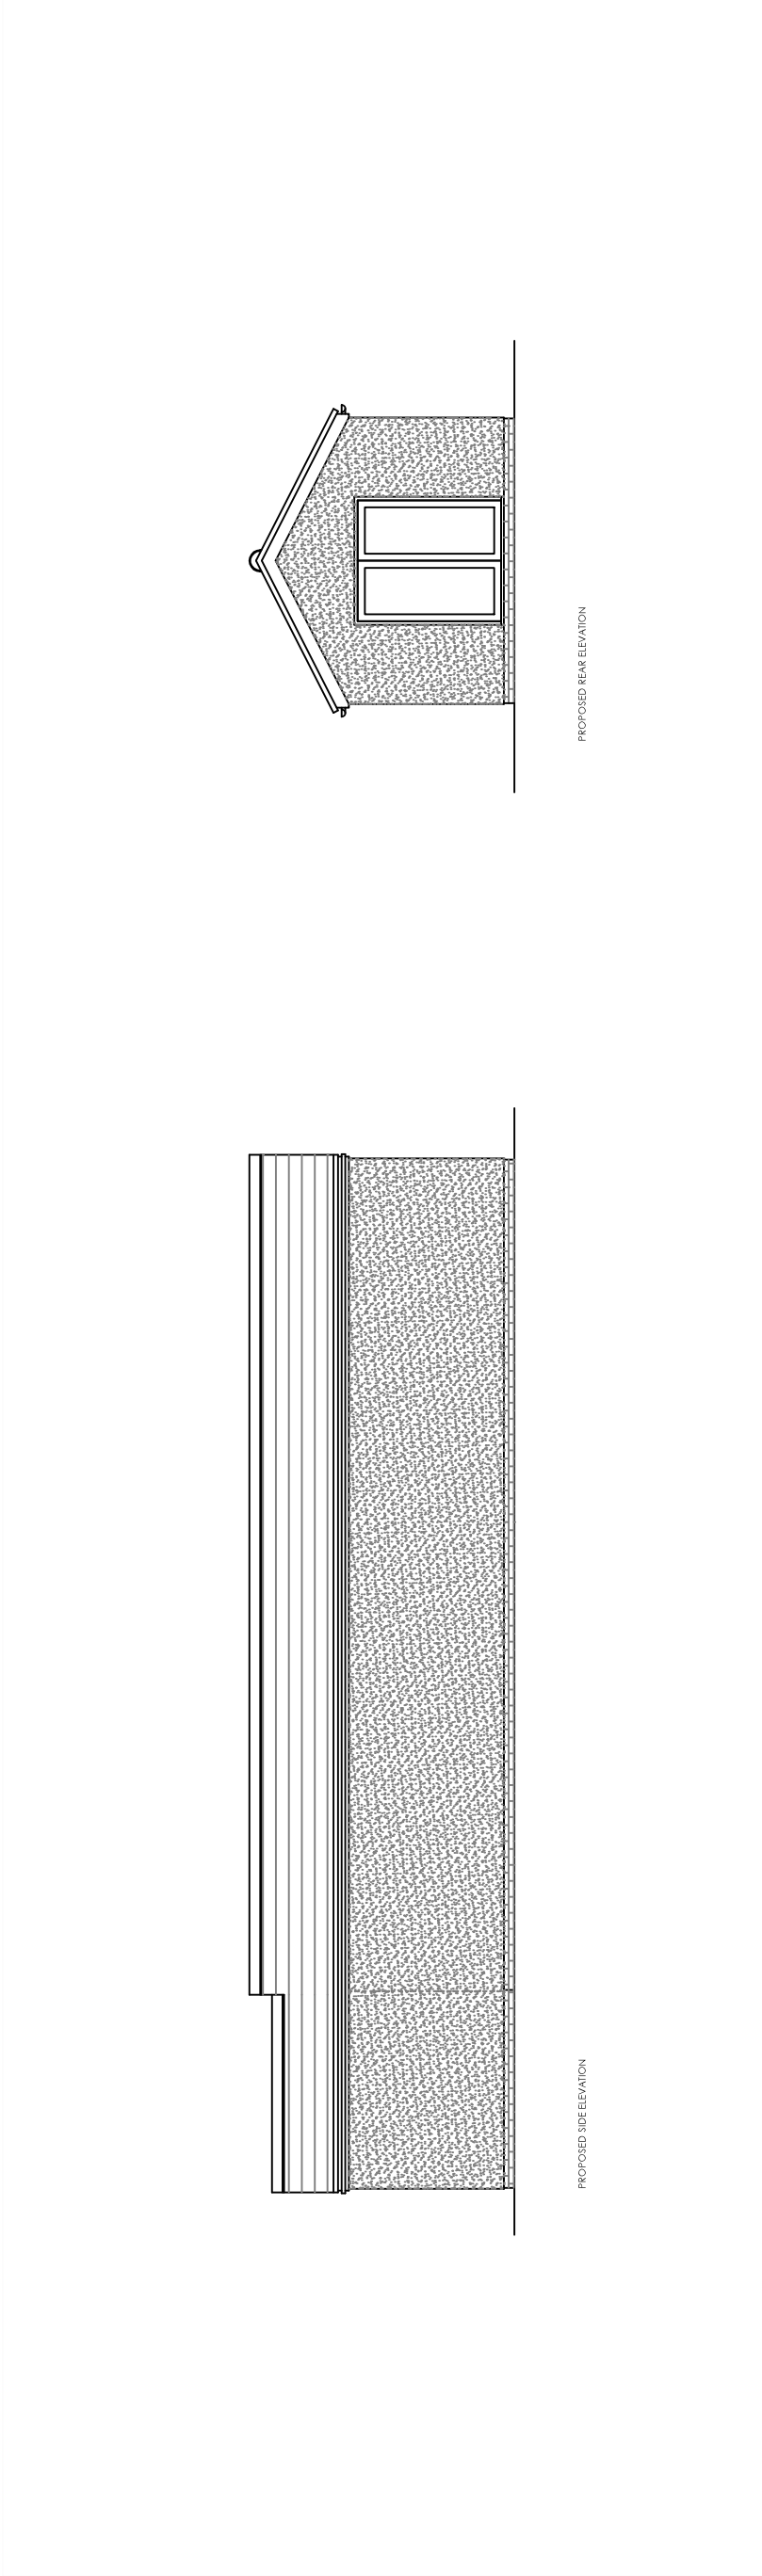


PROPOSED FRONT ELEVATION

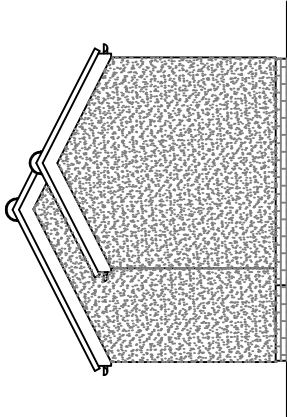

PROPOSED SIDE ELEVATION

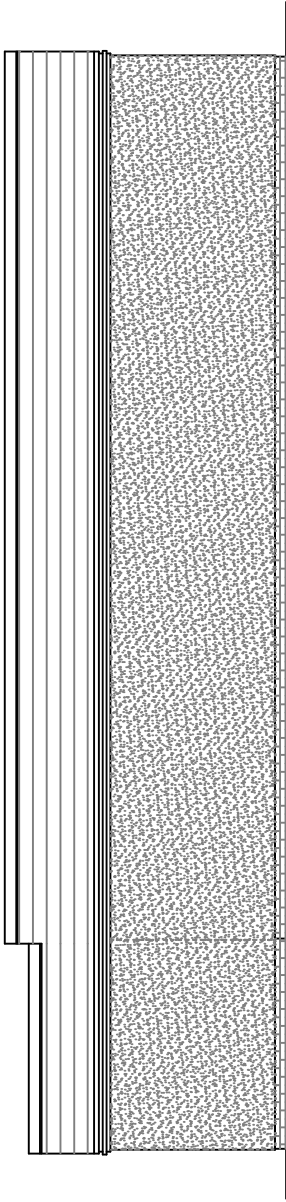

PROPOSED REAR ELEVATION

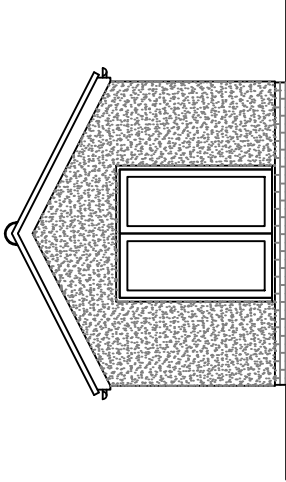

Copyright is reserved by GBS Designs and is issued on the condition that it is not copied or disclosed by or to any unauthorised persons without prior consent in writing from GBS Designs. All dimensions to be checked on site All structural elements to be specified by a suitably qualified structural engineer.				REV	DESCRIPTION			DRAWN	DATE	Scale Bar		Drawing Title	
				-	Initial design			GBS	24.05.20	61 STAKES 05		61 Stakes Hill Road	
				A	Revisions to scheme following design meeting			GBS	02.06.20	Scale at A1		Waterlooville	
				B	Amendments made accordingly to new floorplan.			JLR	12.06.20	N/A		Hampshire	
										Scale at A3		PO7 7LD	
										1:50			
										Date			
										24 MAY 2020			
										Drawn by		GBS	

0 1 2 3 4 5

CAD - ARCHITECTURE - DESIGN

6 Shillinglee Waterlooville
Hampshire PO7 5RW
Tel 023 9225 8315
www.gbsimages.co.uk