




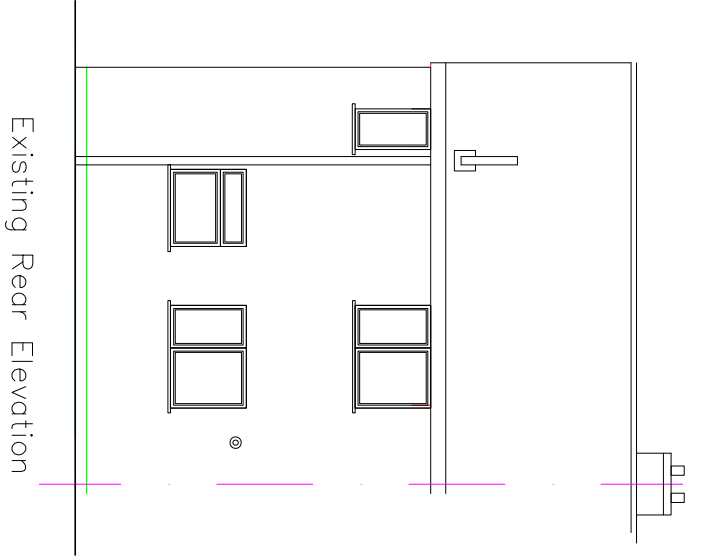


Existing Rear Elevation

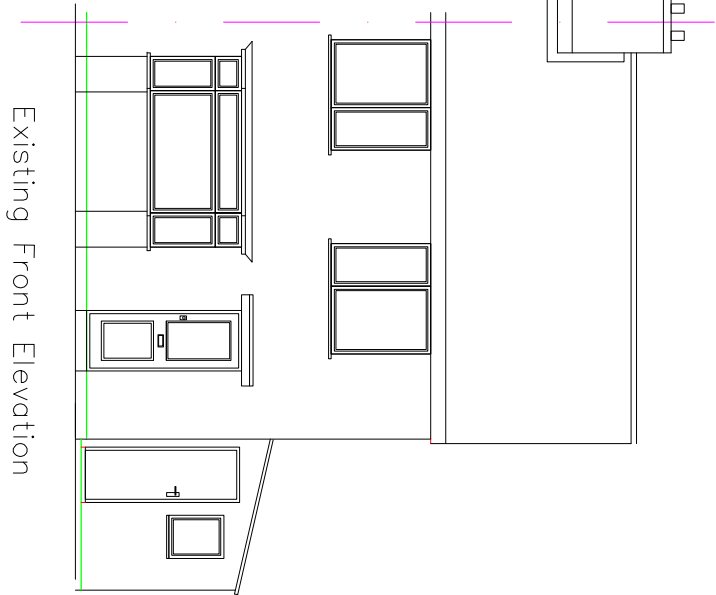

Existing Front Elevation

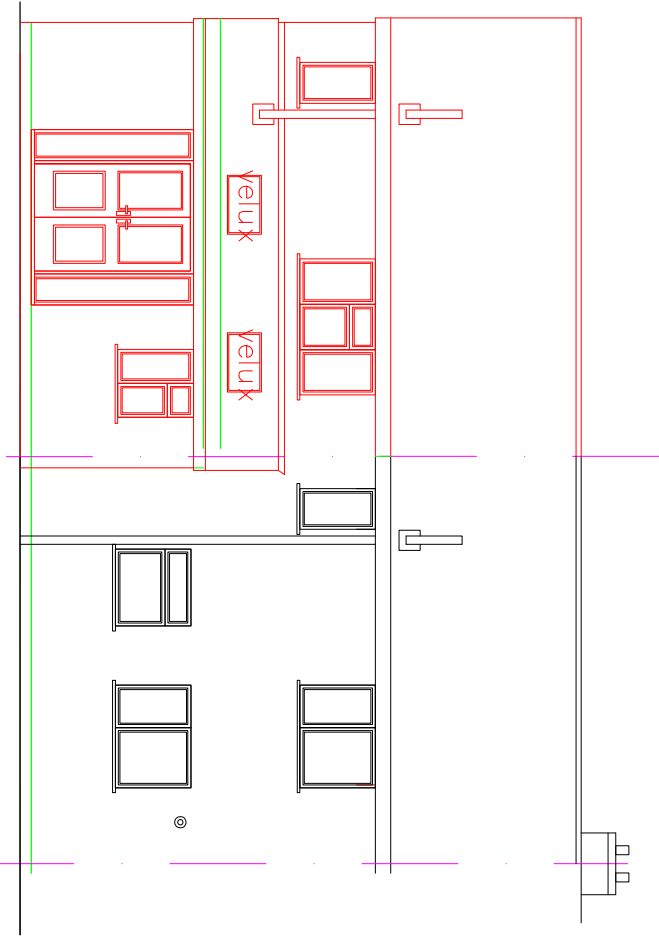

Proposed Rear Elevation

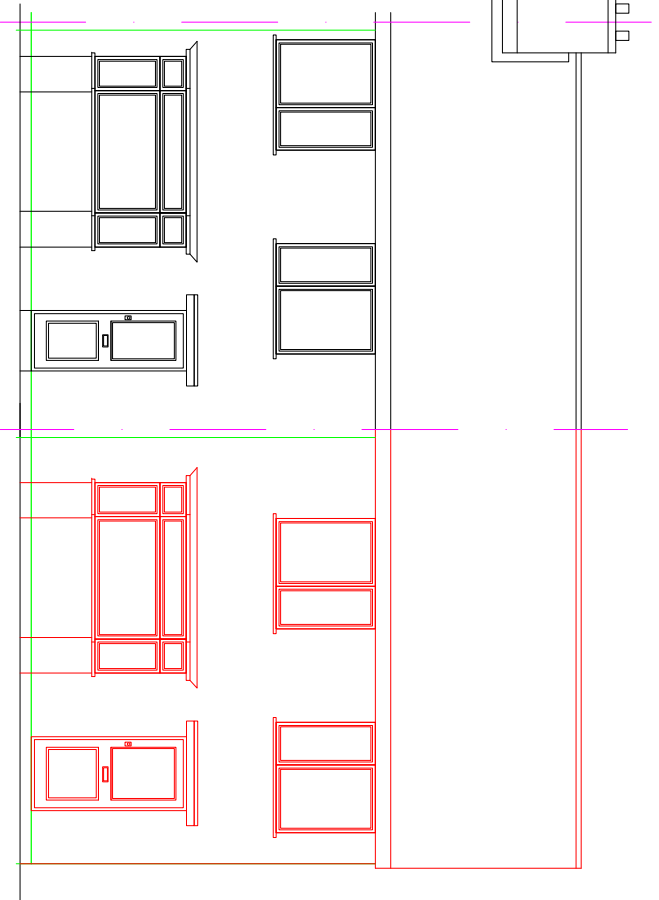

Proposed Front Elevation

MR & MRS KIRBY 70 HIGHLAWN WAY HAVANT HANTS PO9 5BT	DRAWING NUMBER:	103	DATE	21/9/19
	TITLE: EX AND PROPOSED ELEVATION	REV B	SCALE 1:100 A3 PAPER SIZE	8/6/20