




PROPOSED SOUTH EAST ELEVATION 1:50

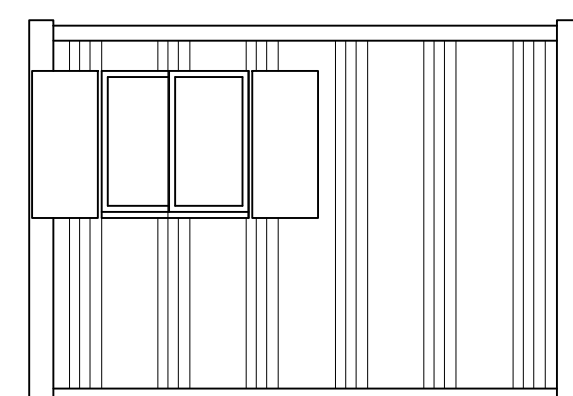


PROPOSED SOUTH WEST ELEVATION 1:50

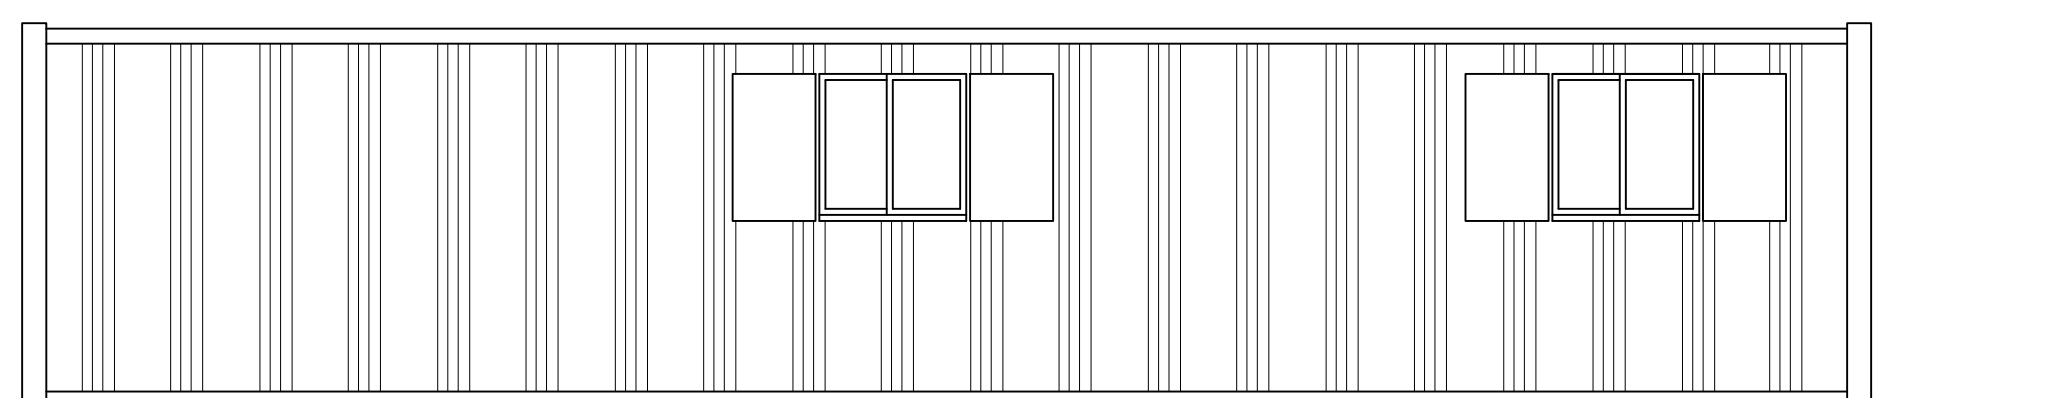


PROPOSED NORTH WEST ELEVATION 1:50

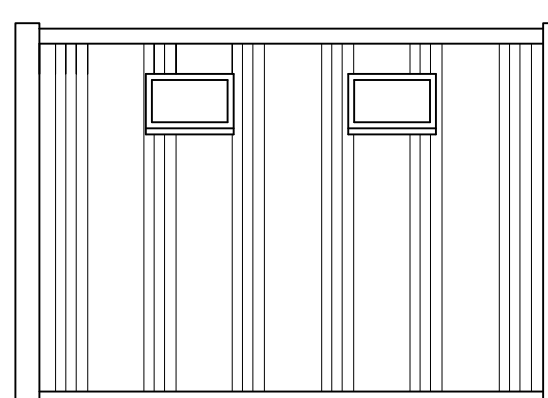


PROPOSED NORTH EAST ELEVATION 1:50

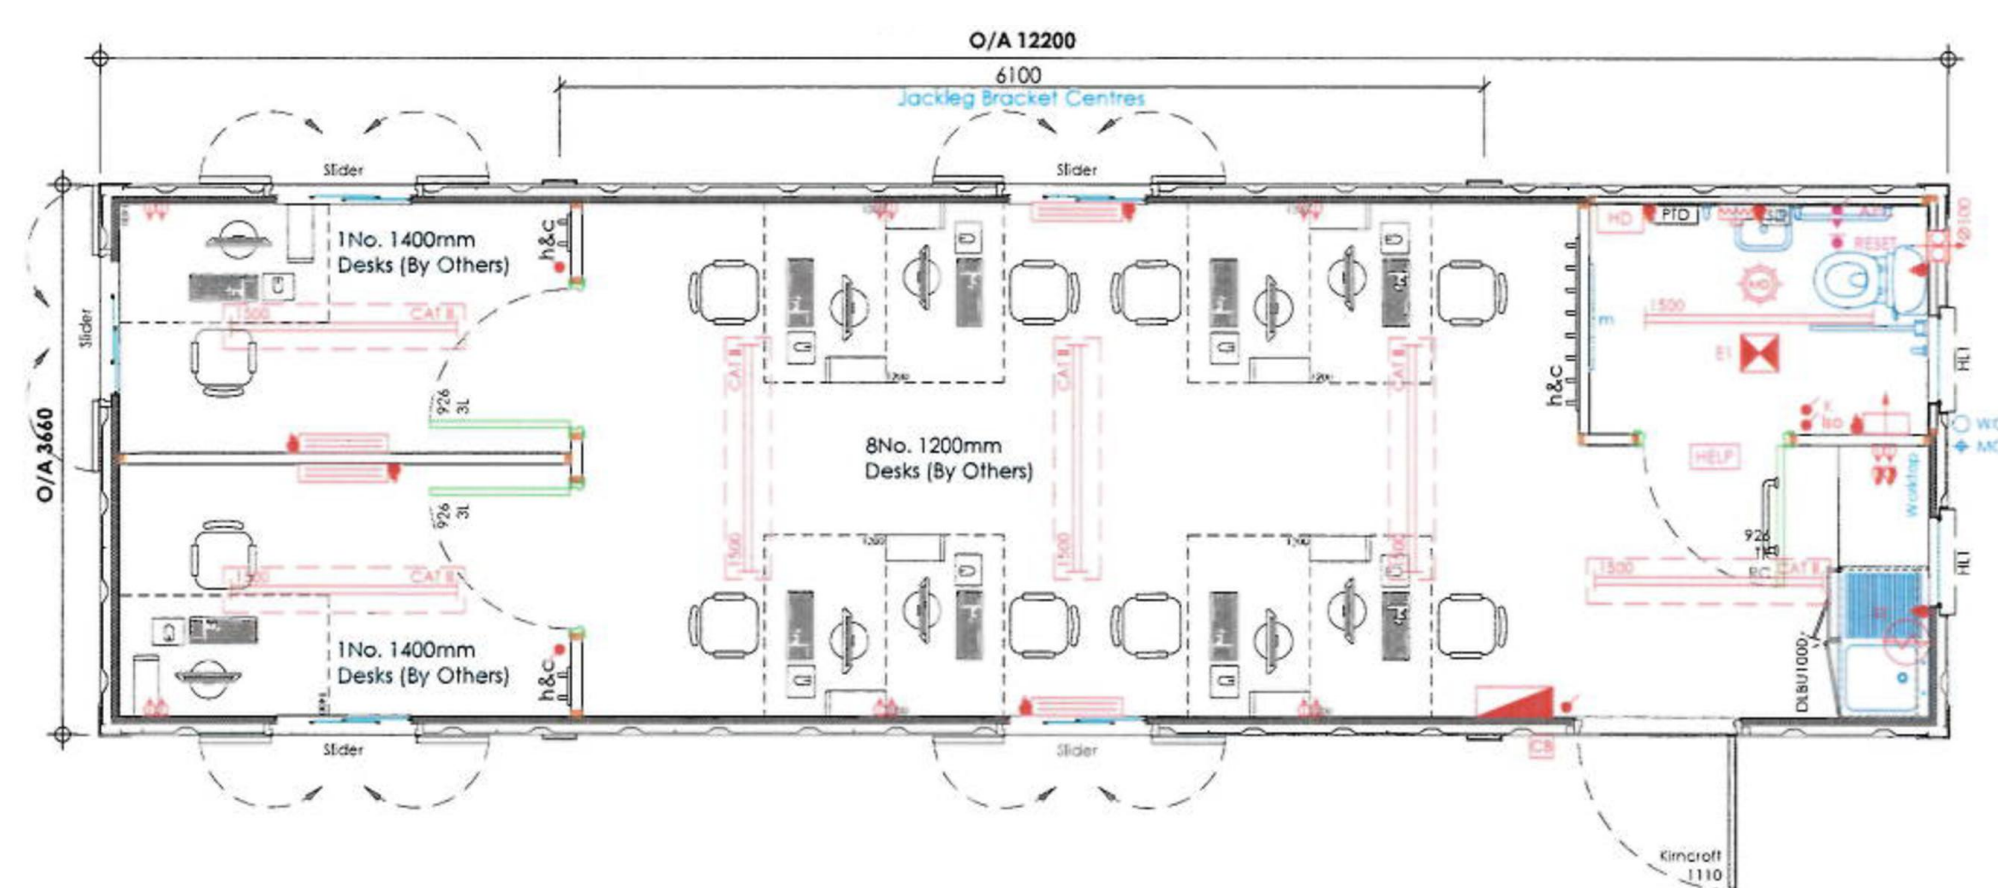


GROUND FLOOR PLAN 1:50

 

LOCATION PLAN
Scale 1:1250

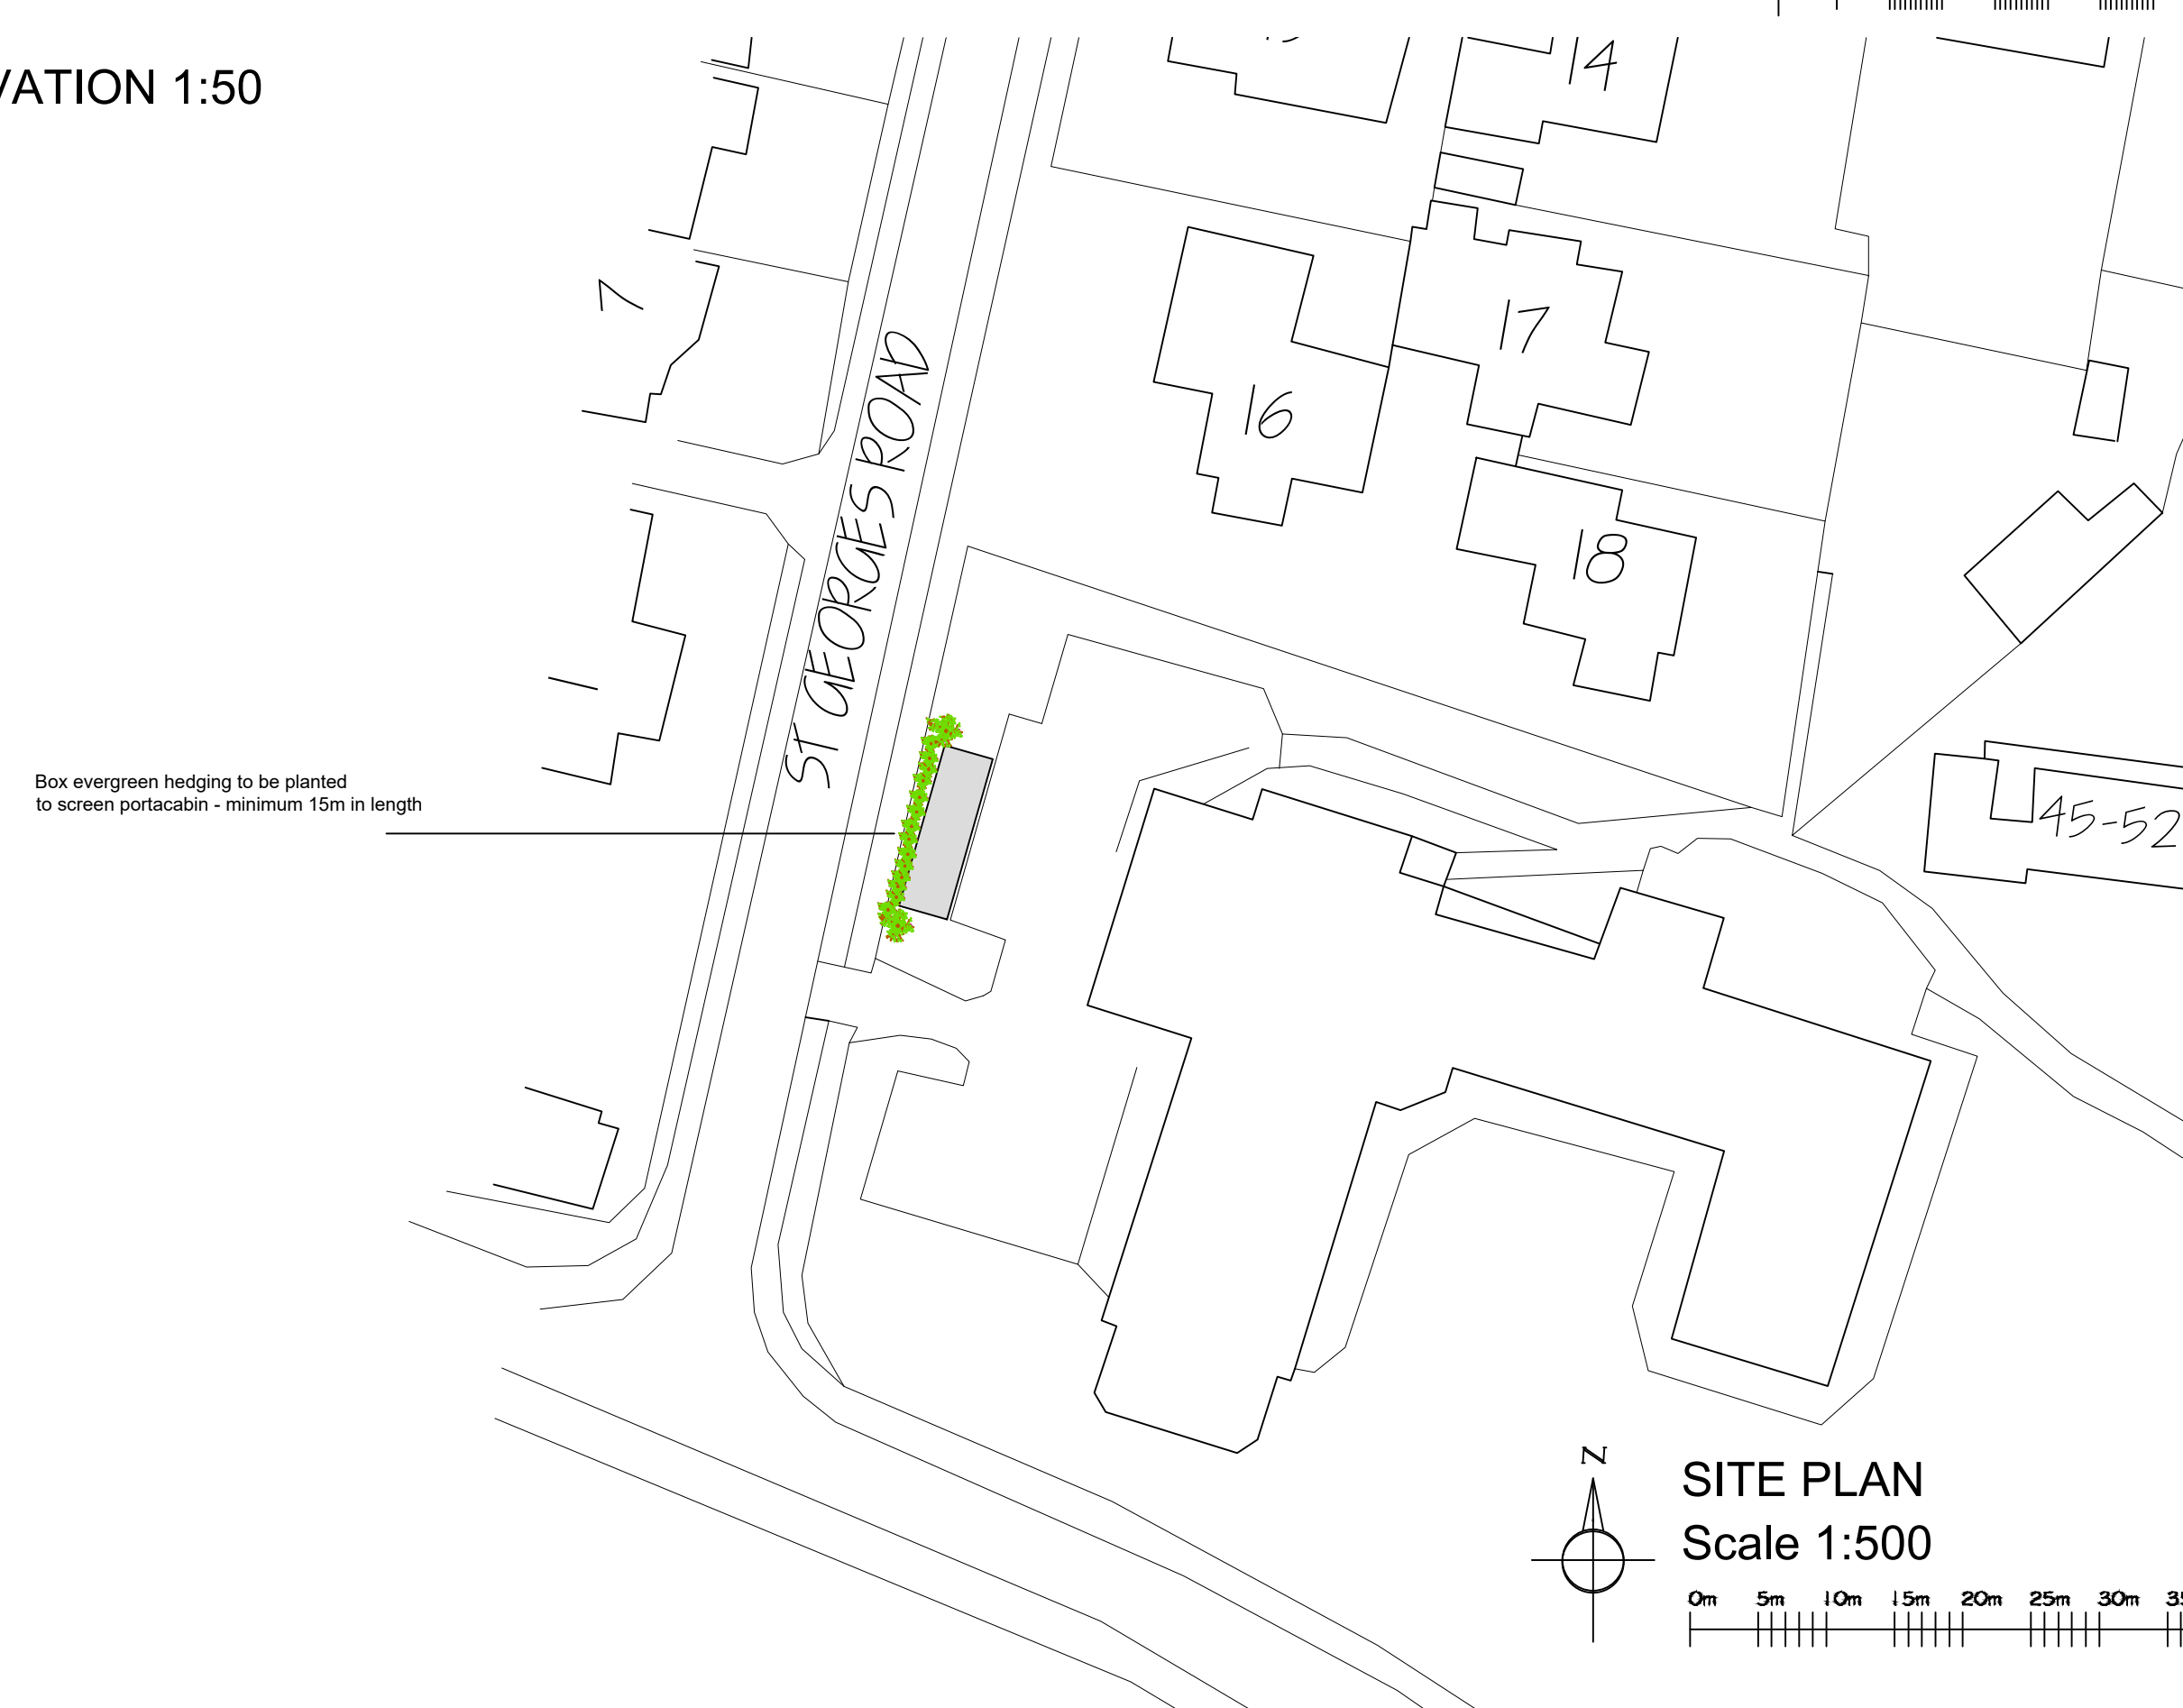

SITE PLAN
Scale 1:500

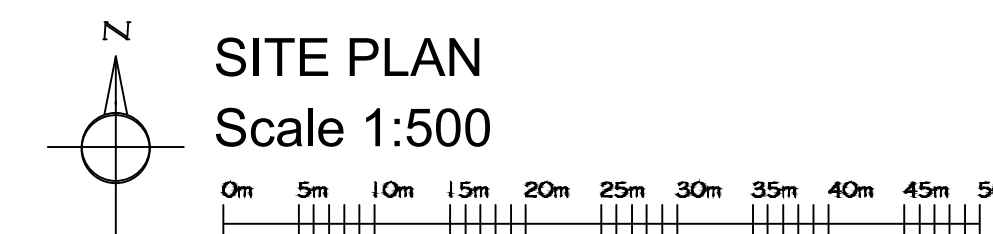

Steven Jones Plan Design
59 Reforne, Portland Dorset. DT5 2AW
Tel: 01305 62310 Mob: 07818847665
Email: stevenjonesplandesign@btinternet.com

Client

Gorseway Retirement and Nursing Home,
354 Sea Front, Hayling Island, PO11 0BA

Scale

As Shown

12/11/2019