




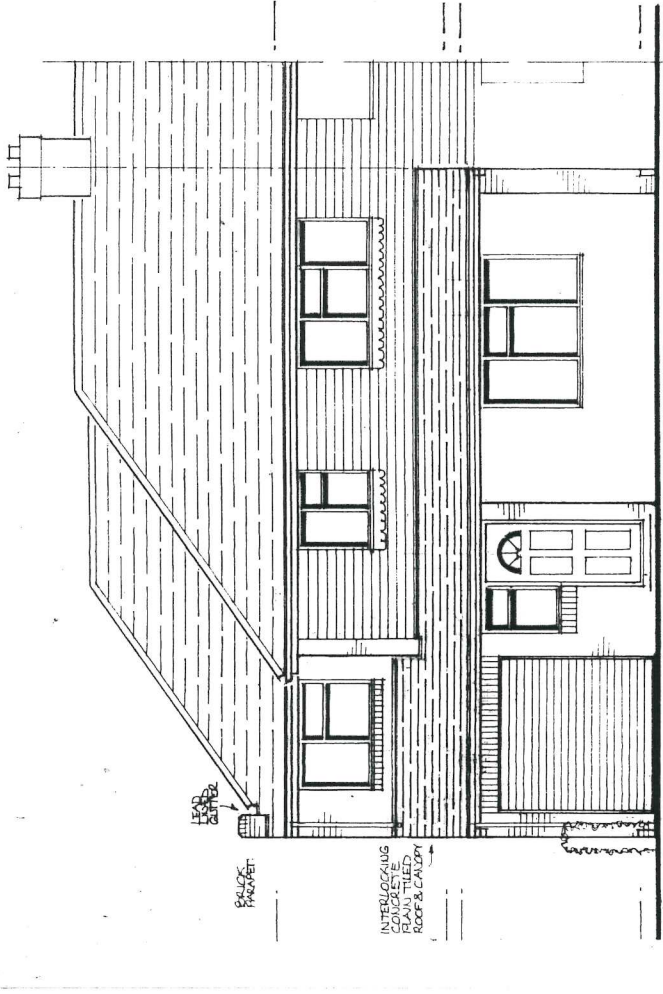


West Elevation

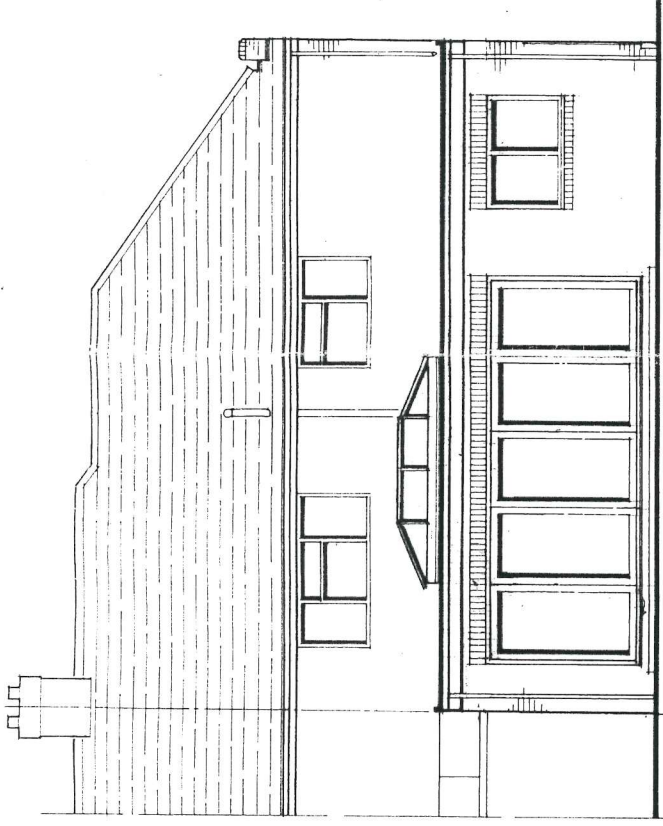


East Elevation

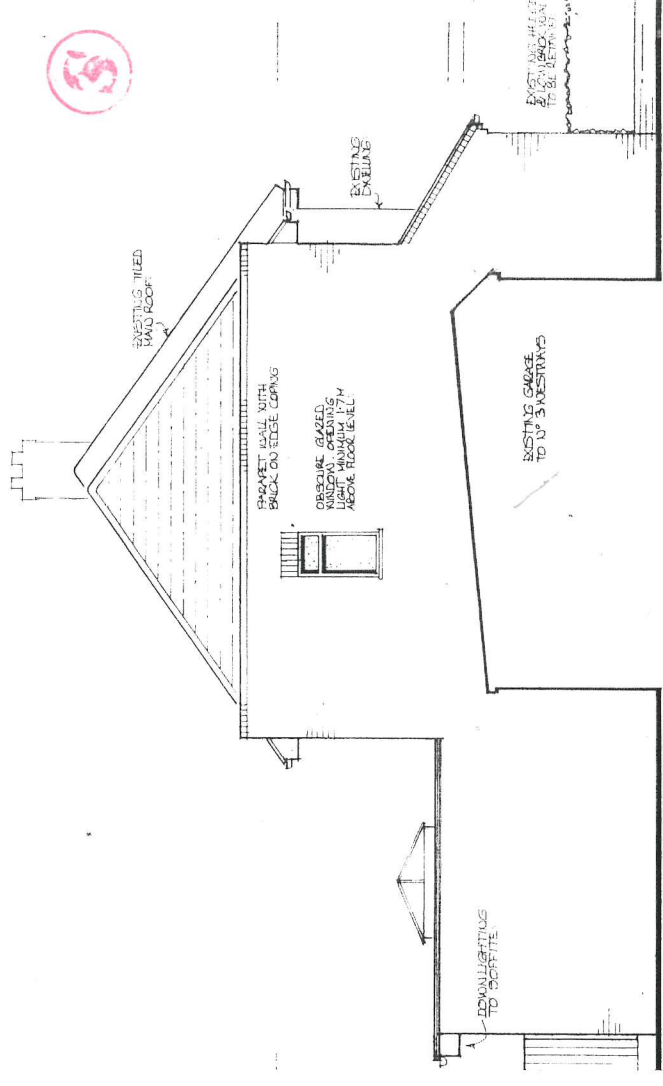


North Elevation

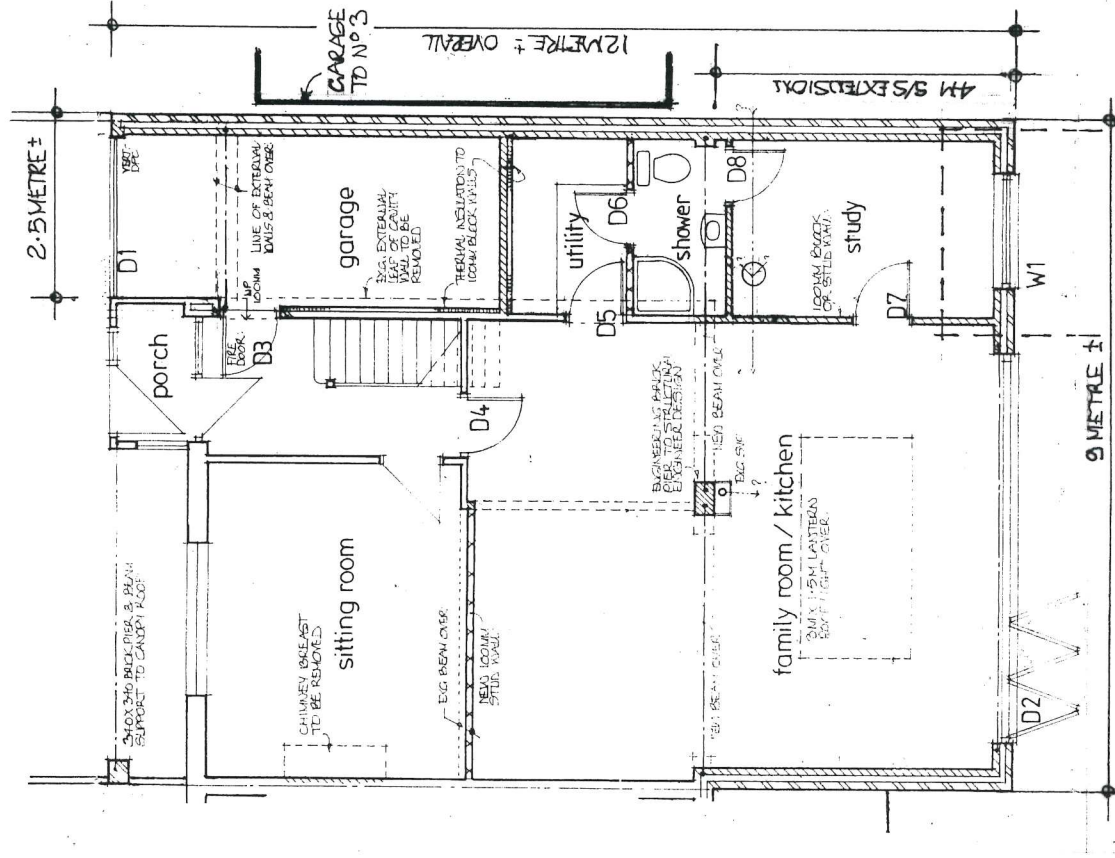


Ground Floor Plan

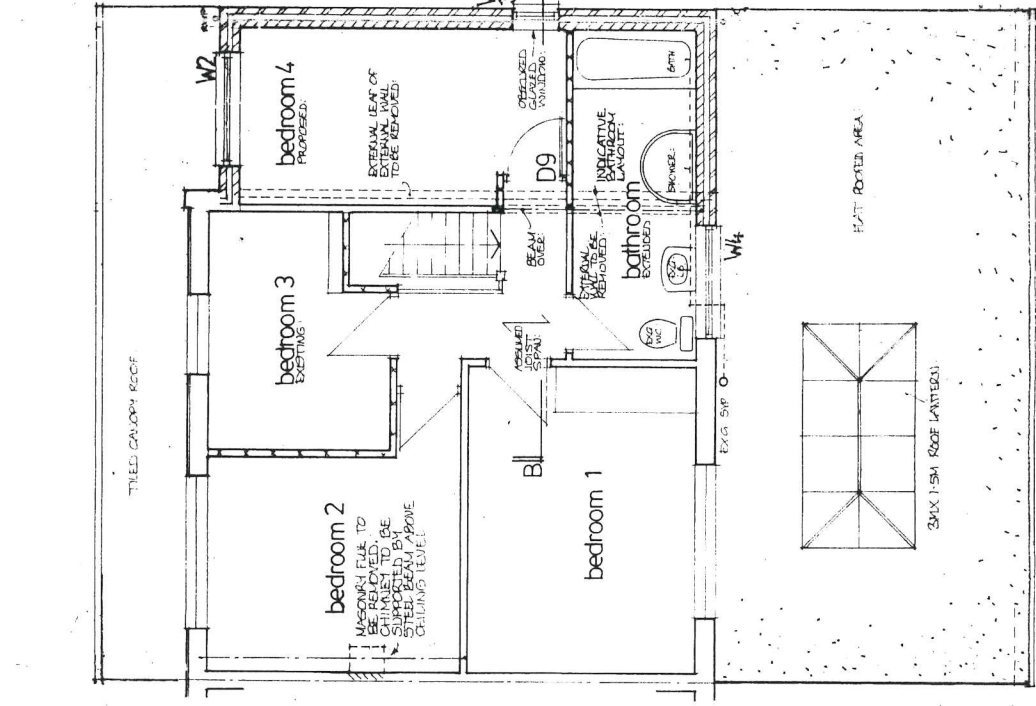

First Floor Plan

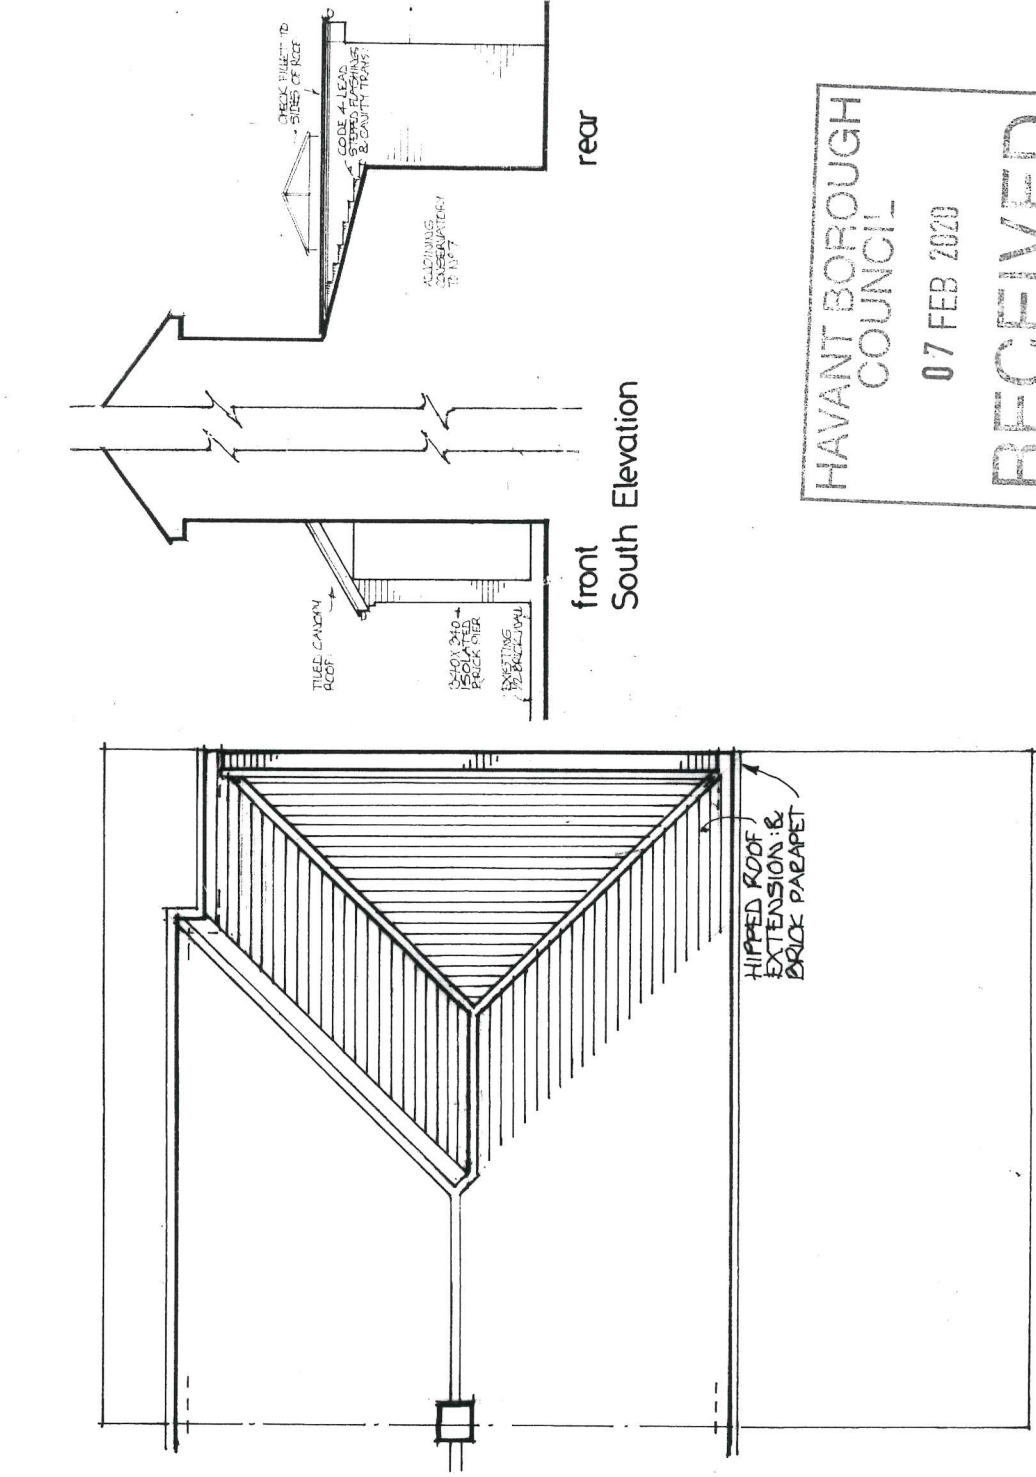

Roof Plan

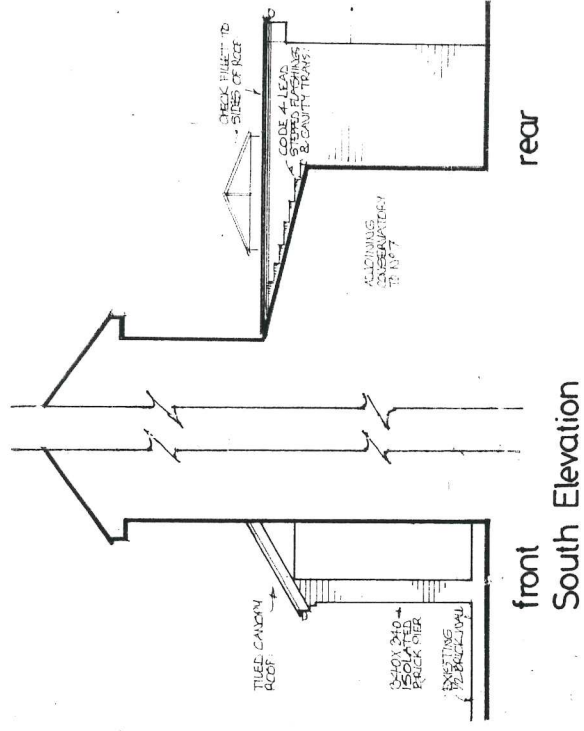


front
South Elevation

rear

HAVANT BOROUGH COUNCIL
07 FEB 2020
RECEIVED

Plans and Elevations as Proposed

 

5 WESTWAYS, BEDHAMPTON, HAVANT. PO9 3LN
Drg n°05 redrawn Scale 1:100 February 2020