


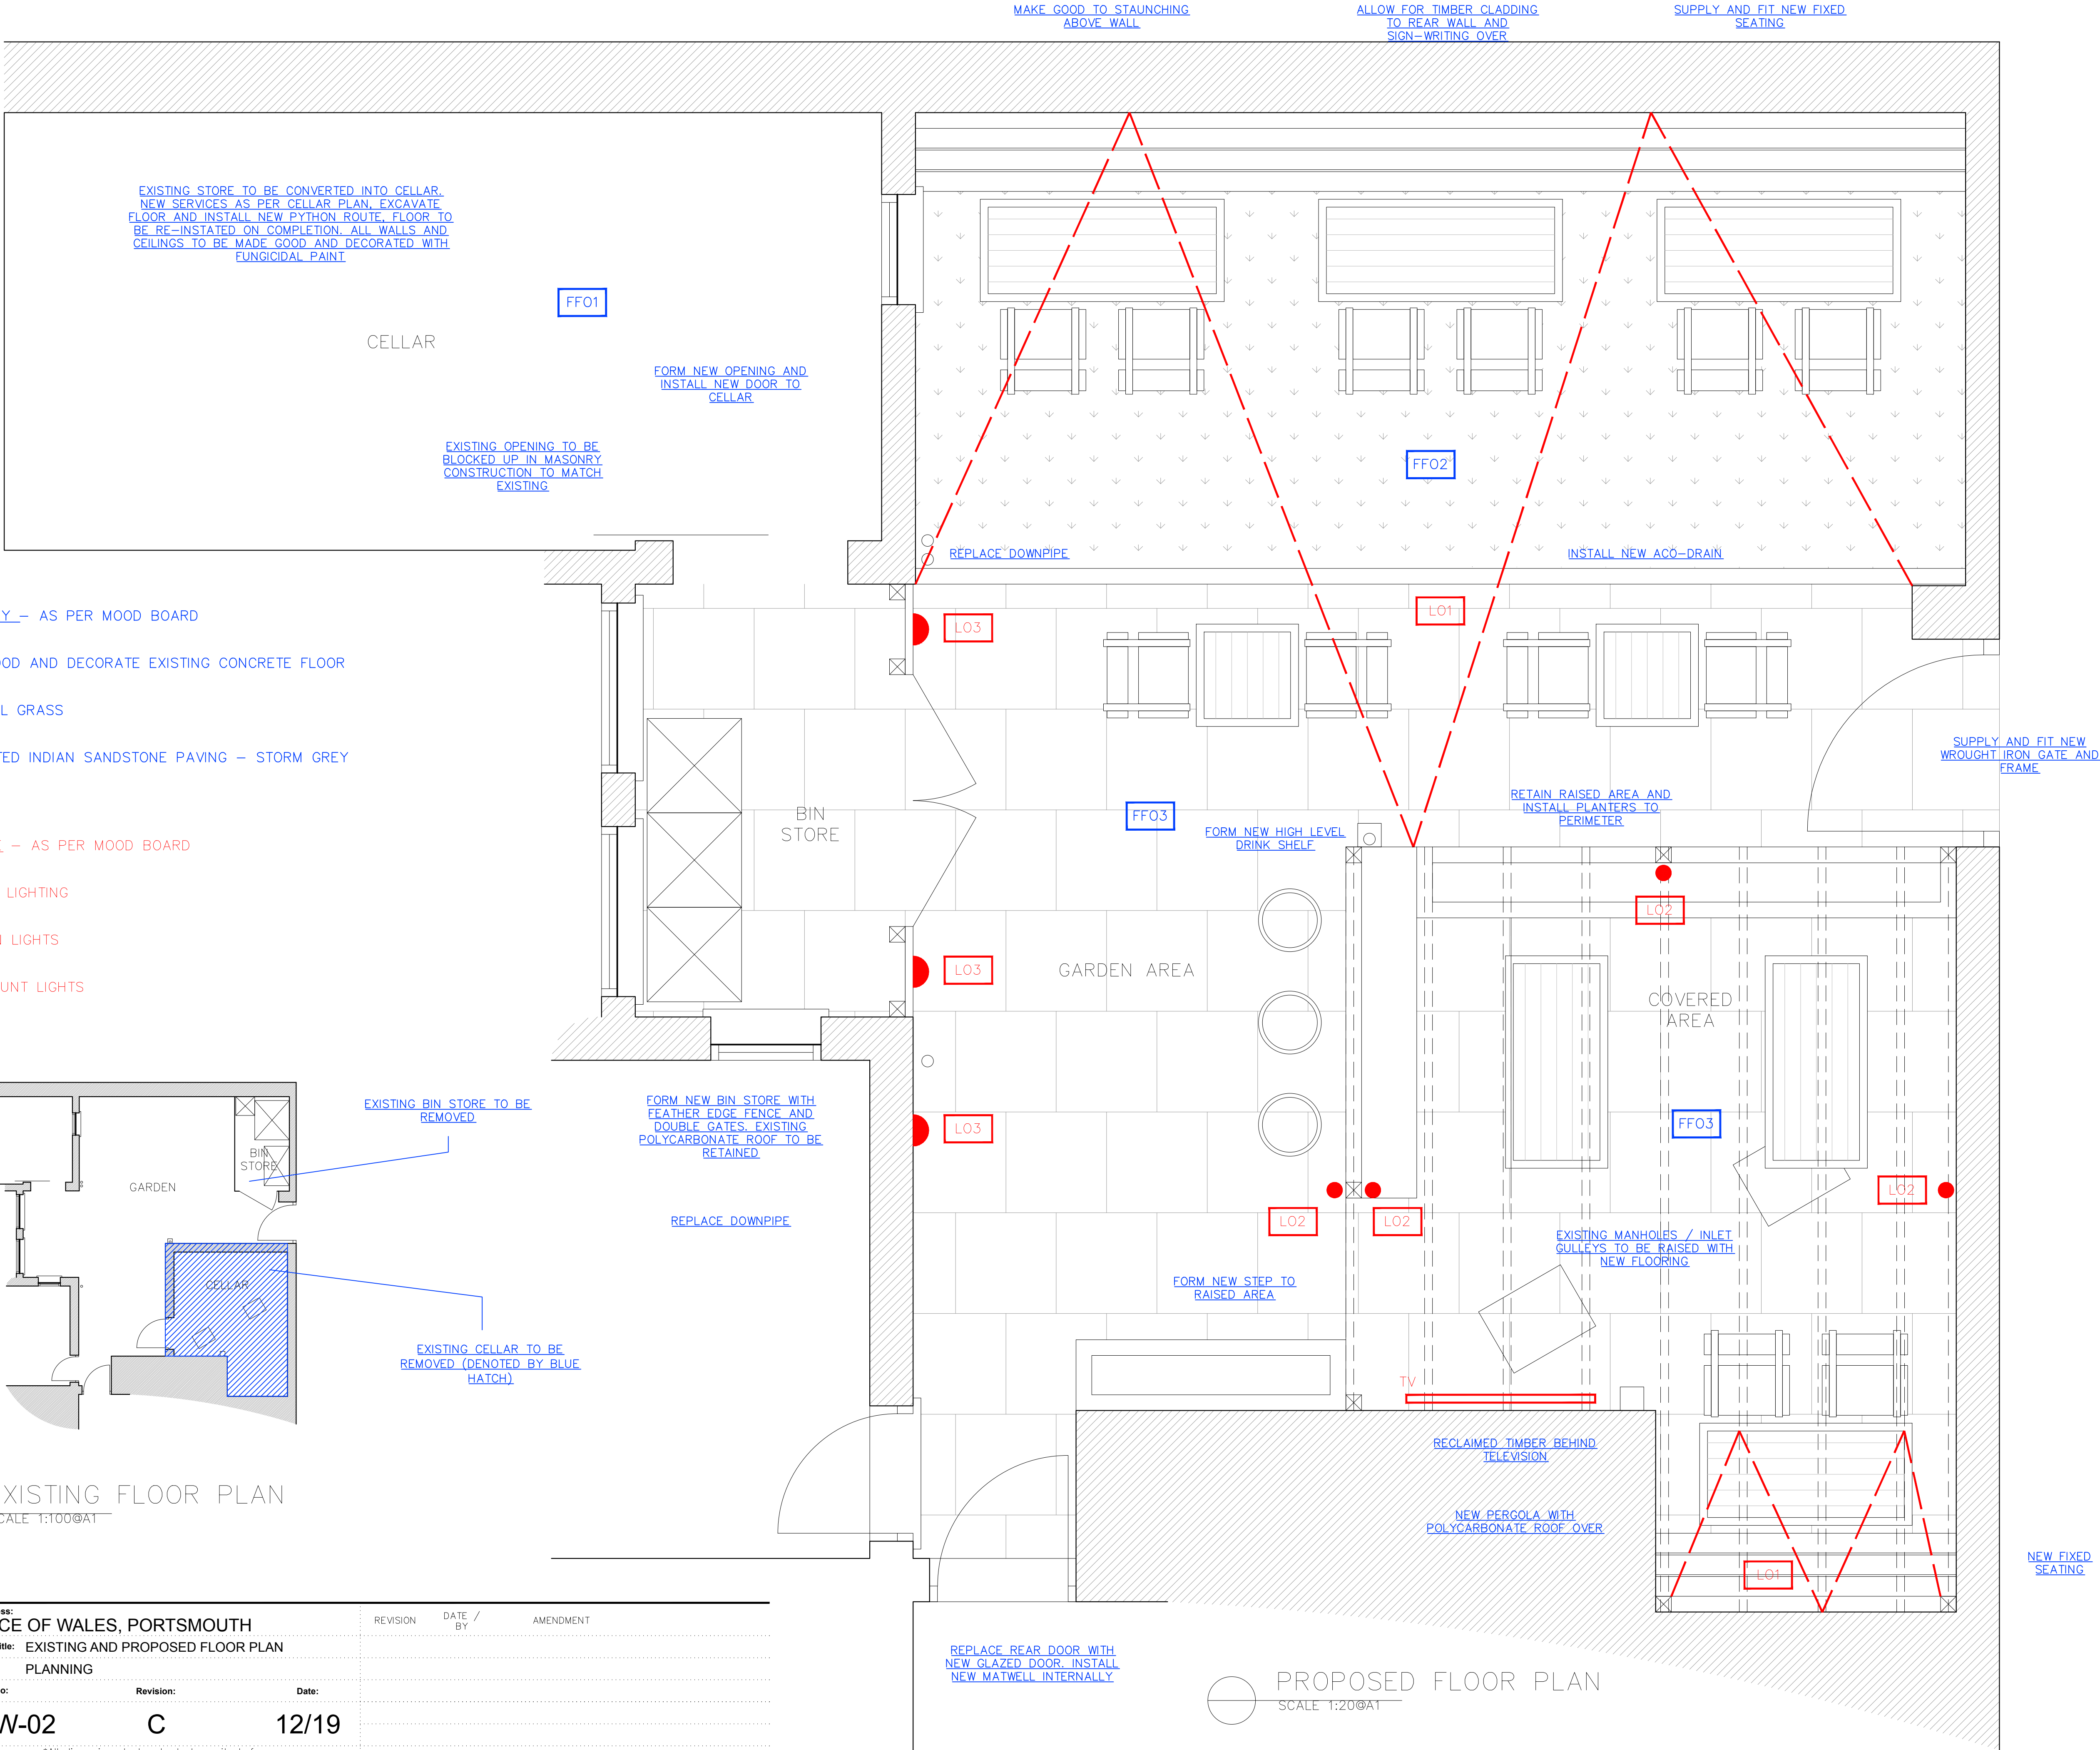

Site Address: PRINCE OF WALES, PORTSMOUTH		REVISION	DATE / BY	AMENDMENT
Drawing Title: EXISTING AND PROPOSED FLOOR PLAN				
Status: PLANNING				
Drawing No:	Revision:	Date:		
POW-02	C	12/19		
All dimensions to be checked on site before undertaking works				