



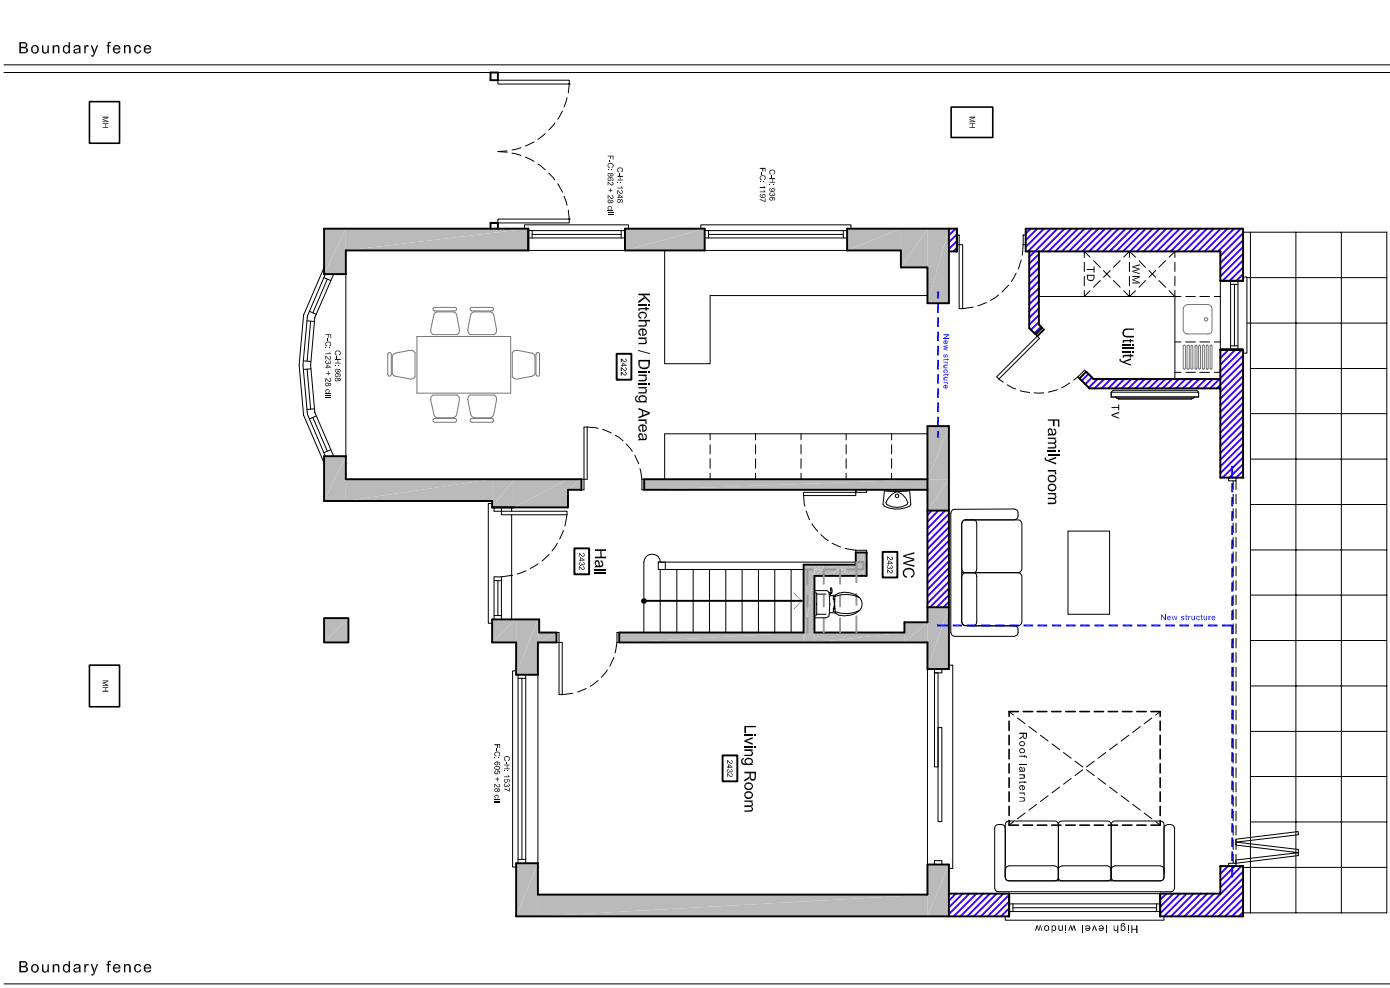


Ground floor plan


Proposed floor plans scale 1:100

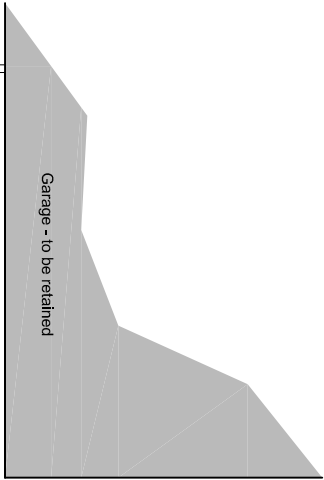

- Key to floor plan:
- Existing walls
 - Proposed walls
 - Proposed steels

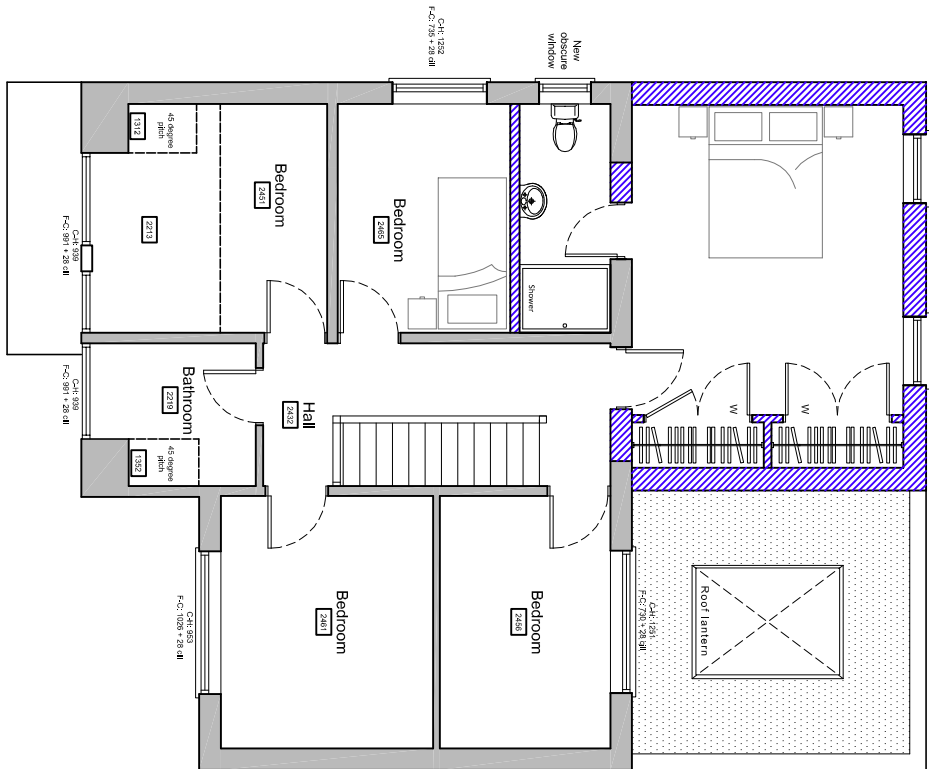

First floor plan

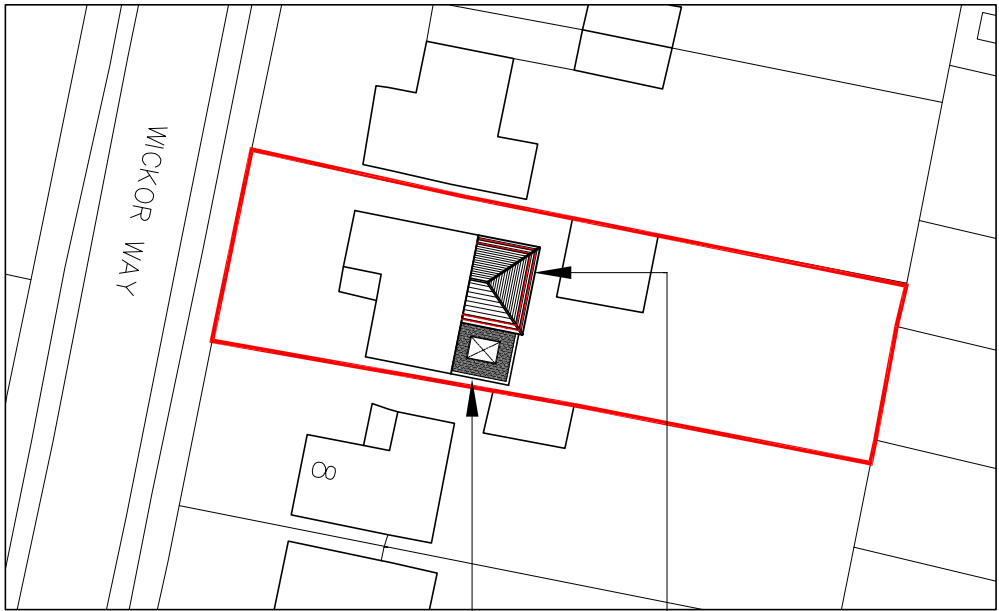

Proposed two storey rear extension

Proposed single storey rear extension (to replace existing conservatory)

Proposed site plan
scale 1:500

For	MR & MRS PASCOE	Title	PROPOSED FLOOR PLANS & SITE PLAN	Office Tel:	01243 933732
Project	PROPOSED TWO STOREY REAR EXTENSION AT 10 WICKOR WAY, EMSWORTH, PO10 7RE	Date	JUNE 2020	Email:	admin@jb-architecturedesign.com
Drawn	JB	Scale	As shown @ A3	Checked	.
Job Number	FLS01.20	Drawing Number	-03	Revision	A
Web:	www.jb-architecturedesign.com				

