




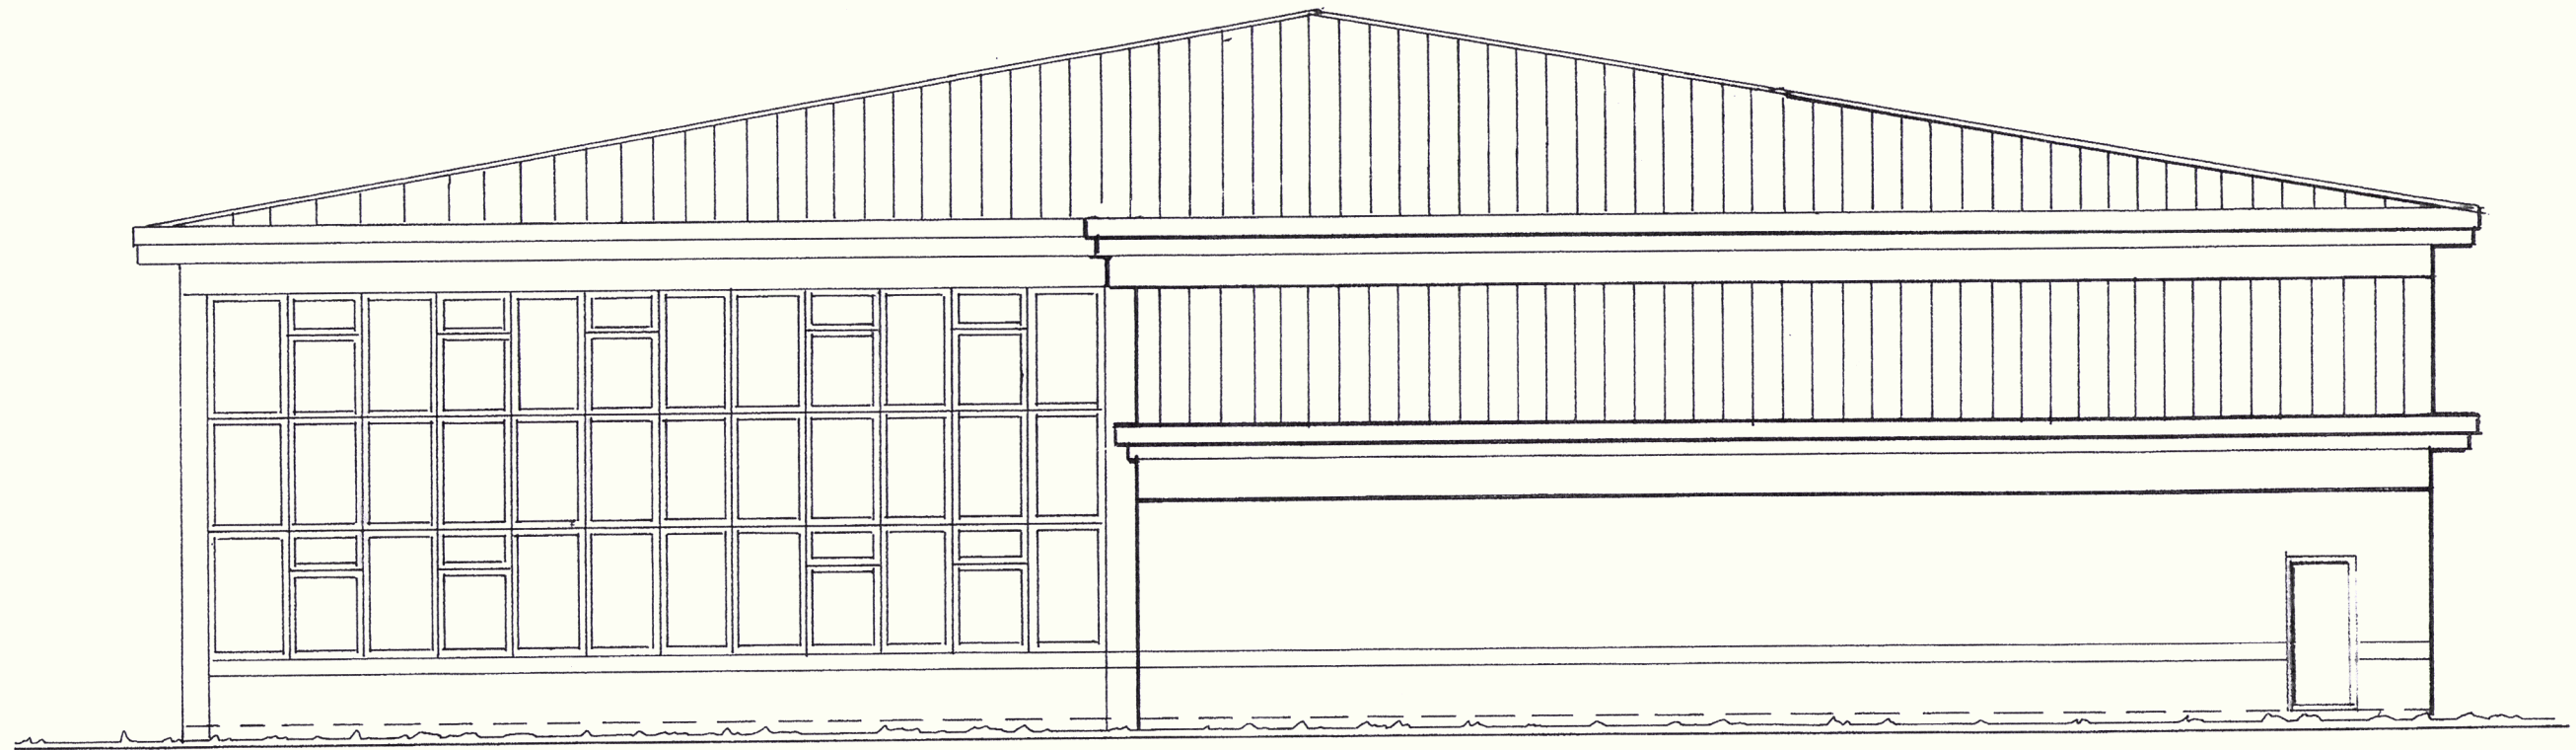

SOUTH ELEVATION REVISED

 

PROPOSED ELEVATIONS
UNIT 6 PENNER ROAD - HAVANT - PO9 1QY
DRG. NO. 05/18/PR-8A SCALE - 1/100.
ORIGINAL PAPER SIZE - A3

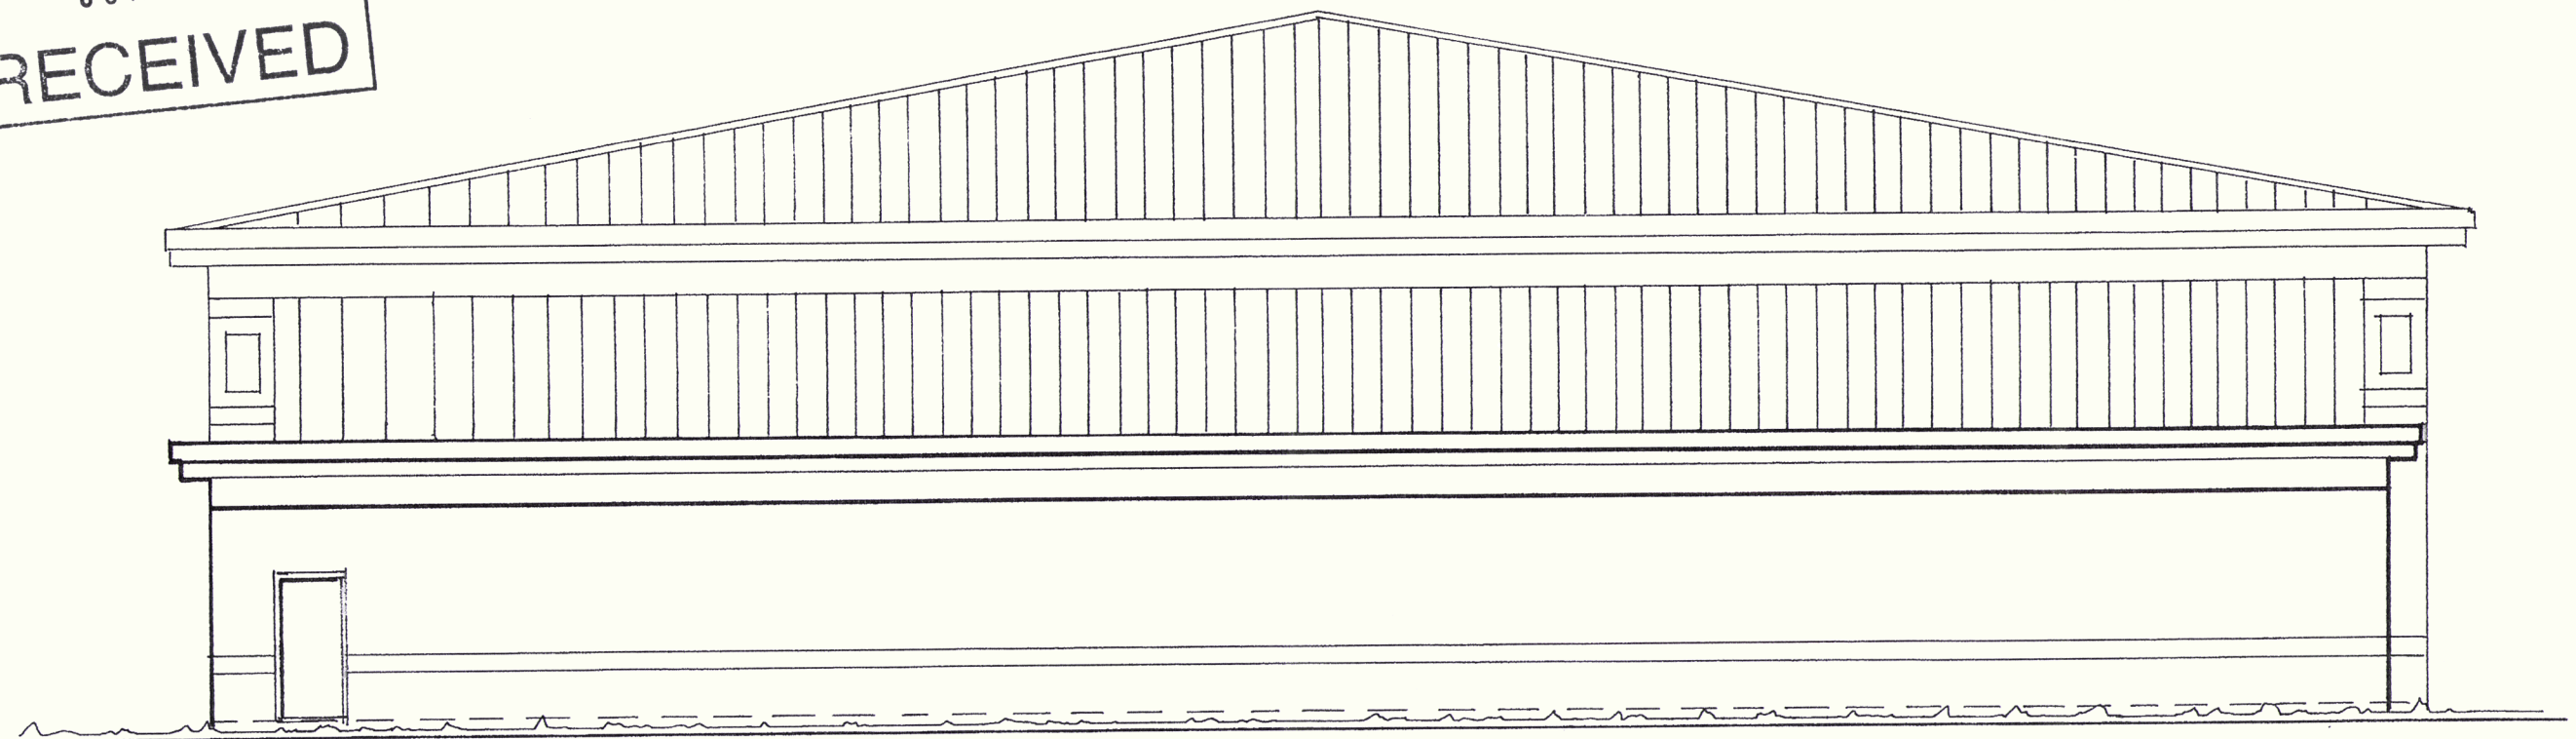

NORTH ELEVATION

FOR - SOUTHERN CROSS PACKAGING