

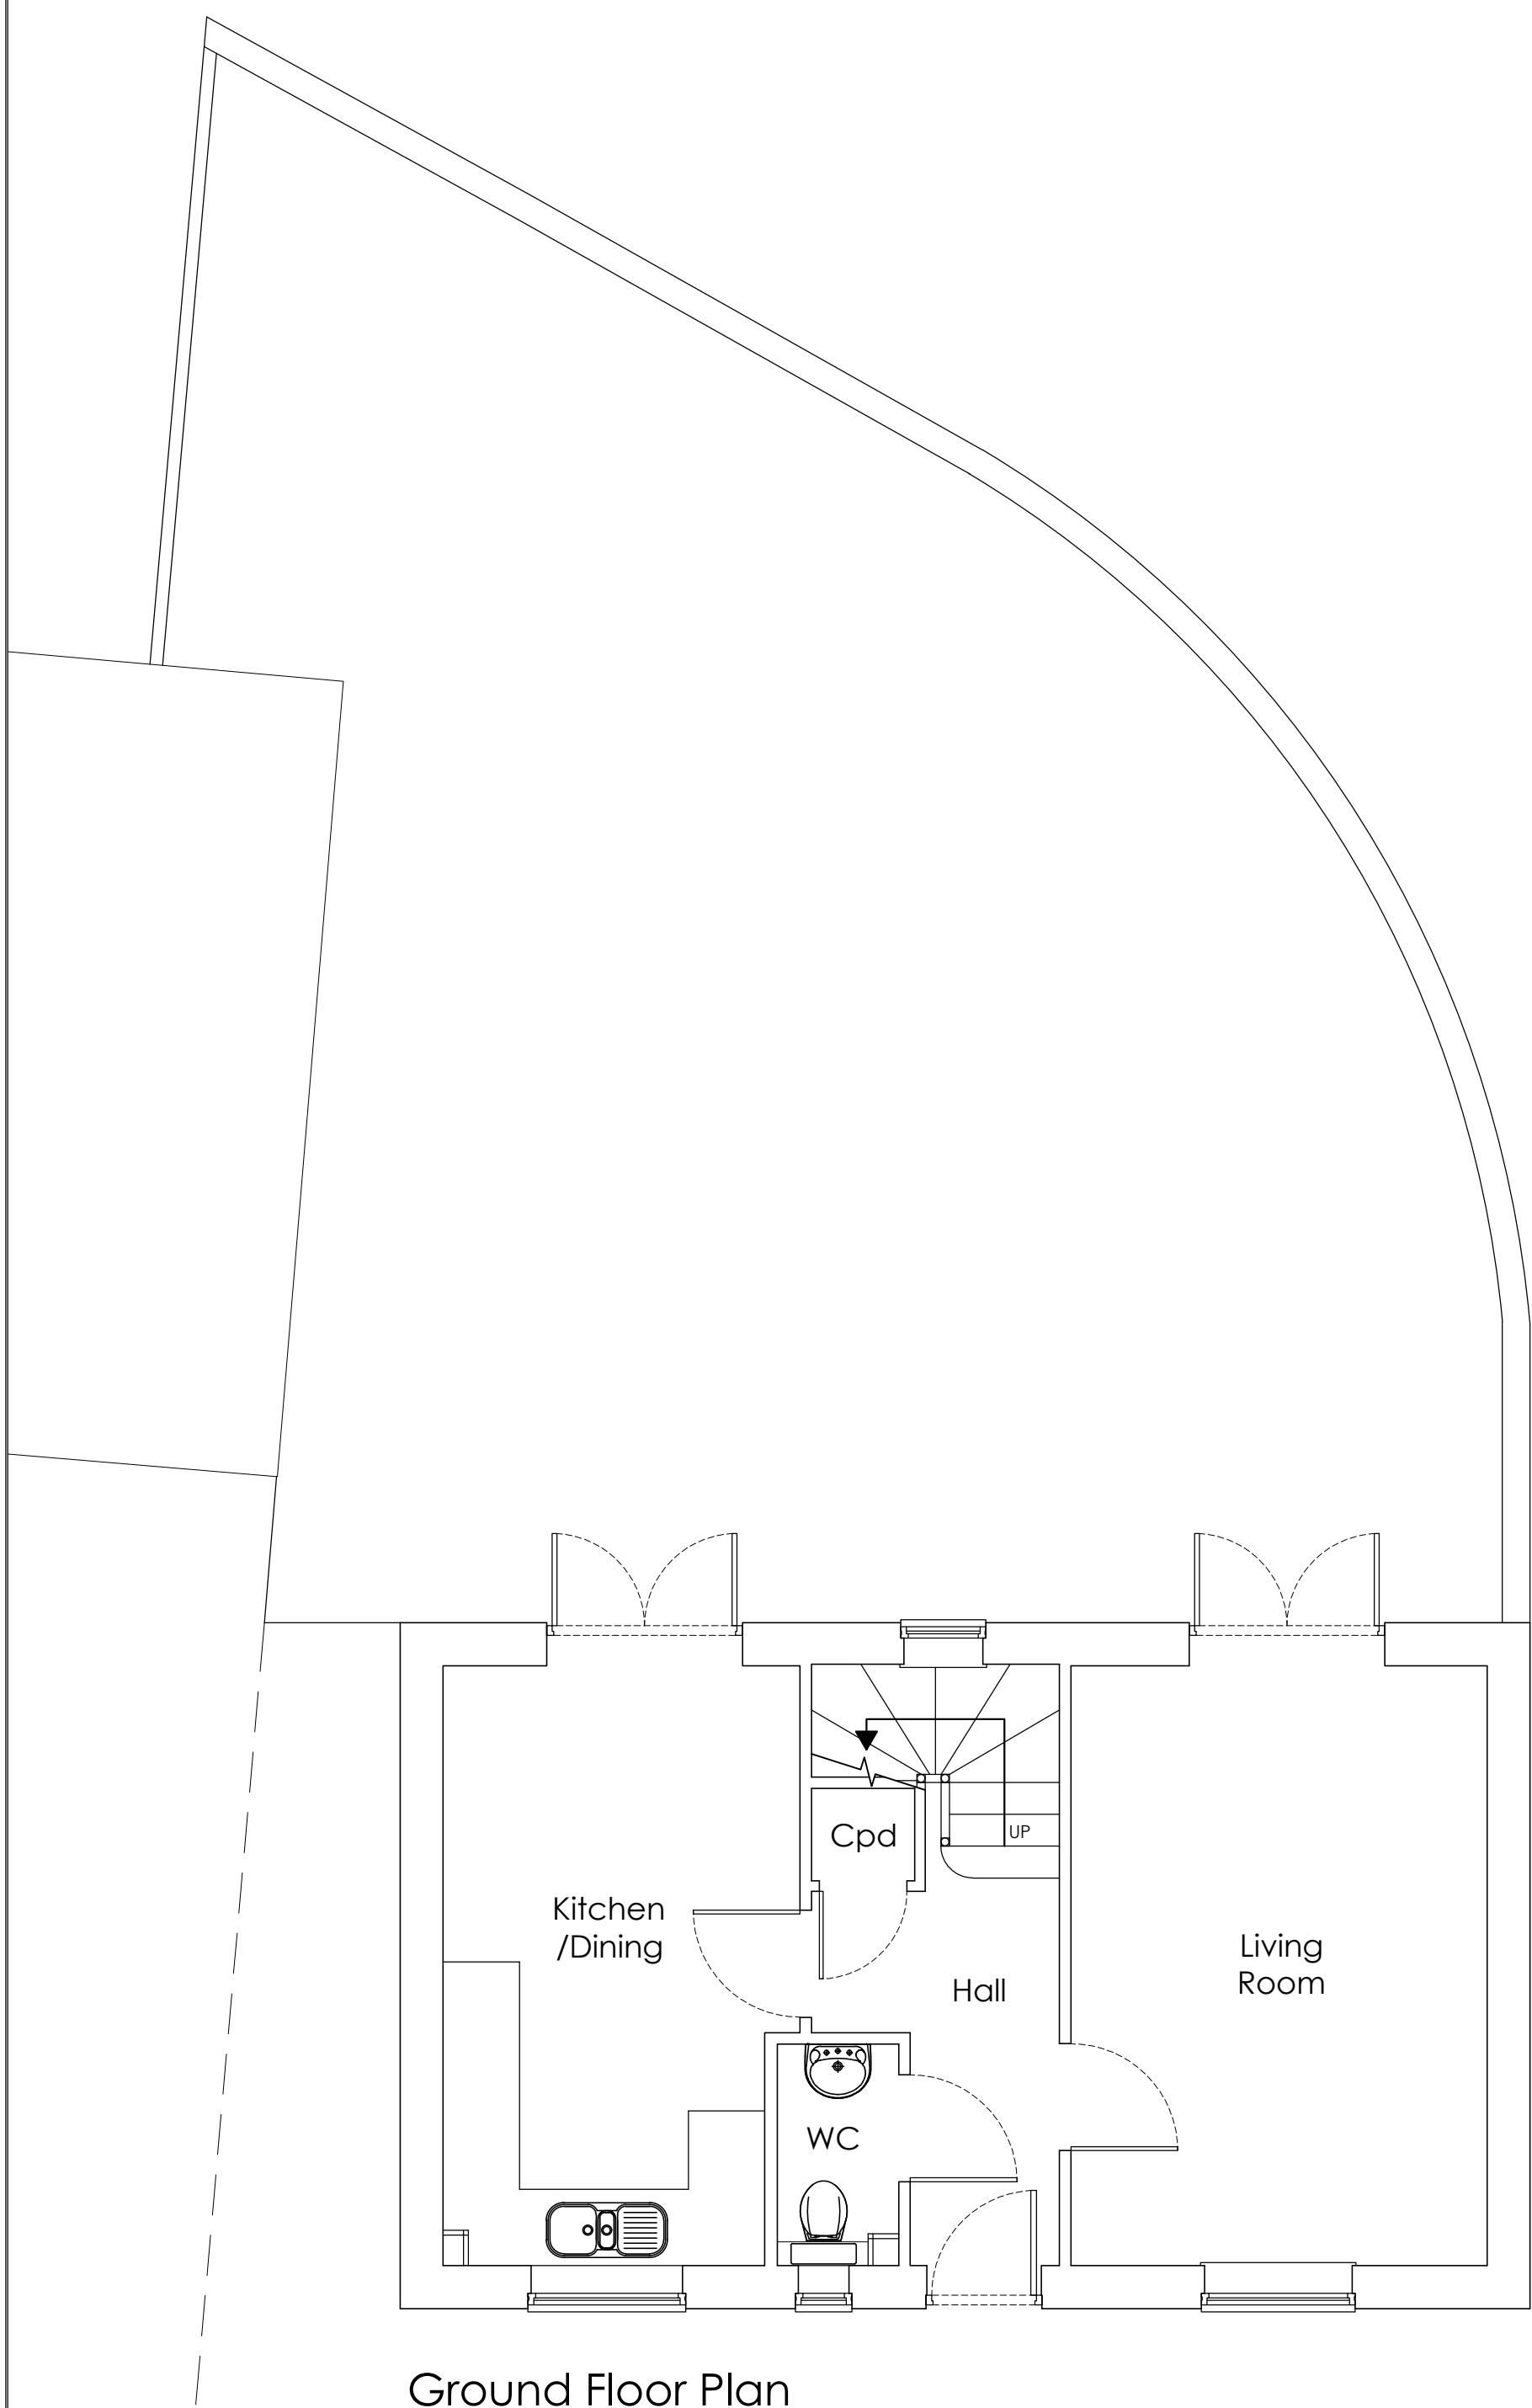


 


Ground Floor Plan

 


Front Elevation

Rear Elevation

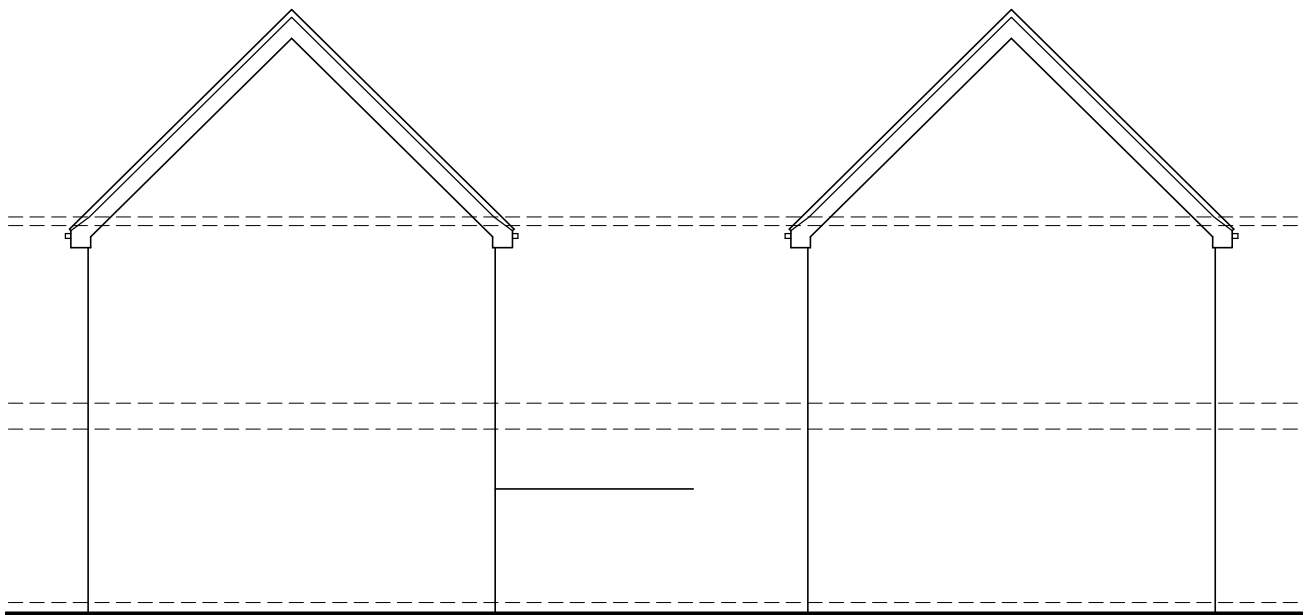

Side Elevation

Side Elevation

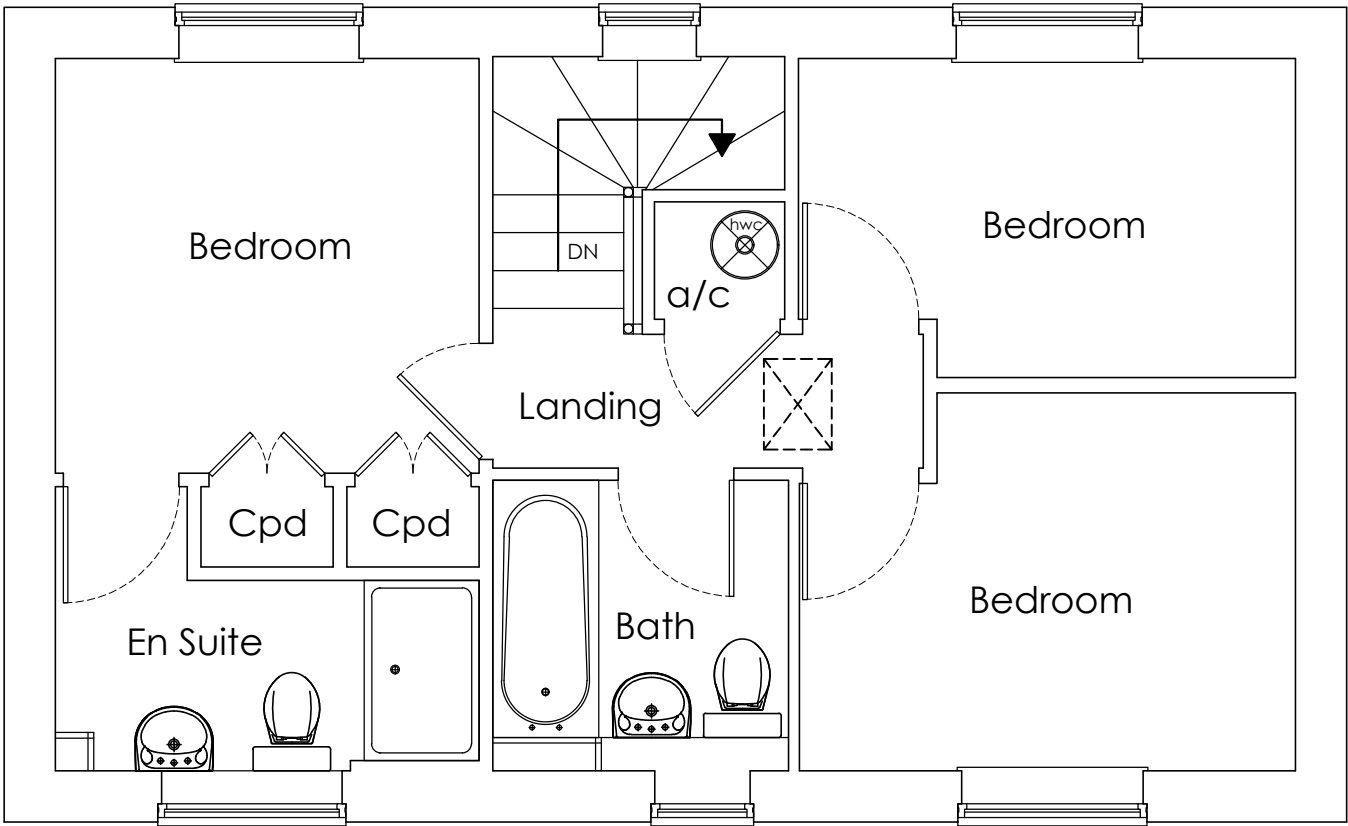

First Floor Plan

DISCLAIMER: This drawing is copyright and the property of Trinity Rose Architecture Ltd and information is not to be disclosed or reproduced. All dimensions are millimetres, you should not scale from the drawing unless for planning purposes and use figured dimensions where shown. If you are in doubt or the contents of the drawing are not suitable please ask. Please use this drawing in conjunction with all consultants information and site specifications.

Rev	Date	Details
-----	------	---------



TRINITY ROSE

ARCHITECTURE

www.trinity-rose.co.uk architecture@trinity-rose.co.uk T: 01962 880426

Issue

Preliminary

Client

Mr & Mrs Meagher

Project

40 Skylark Avenue
Emsworth
PO10 7GB

Drawing Title

Existing Plans and Elevations

Scale	Date	Drawing Ref.	Rev
1:50/1:100 @ A2	Feb 2020	A20-236-E-001	-