



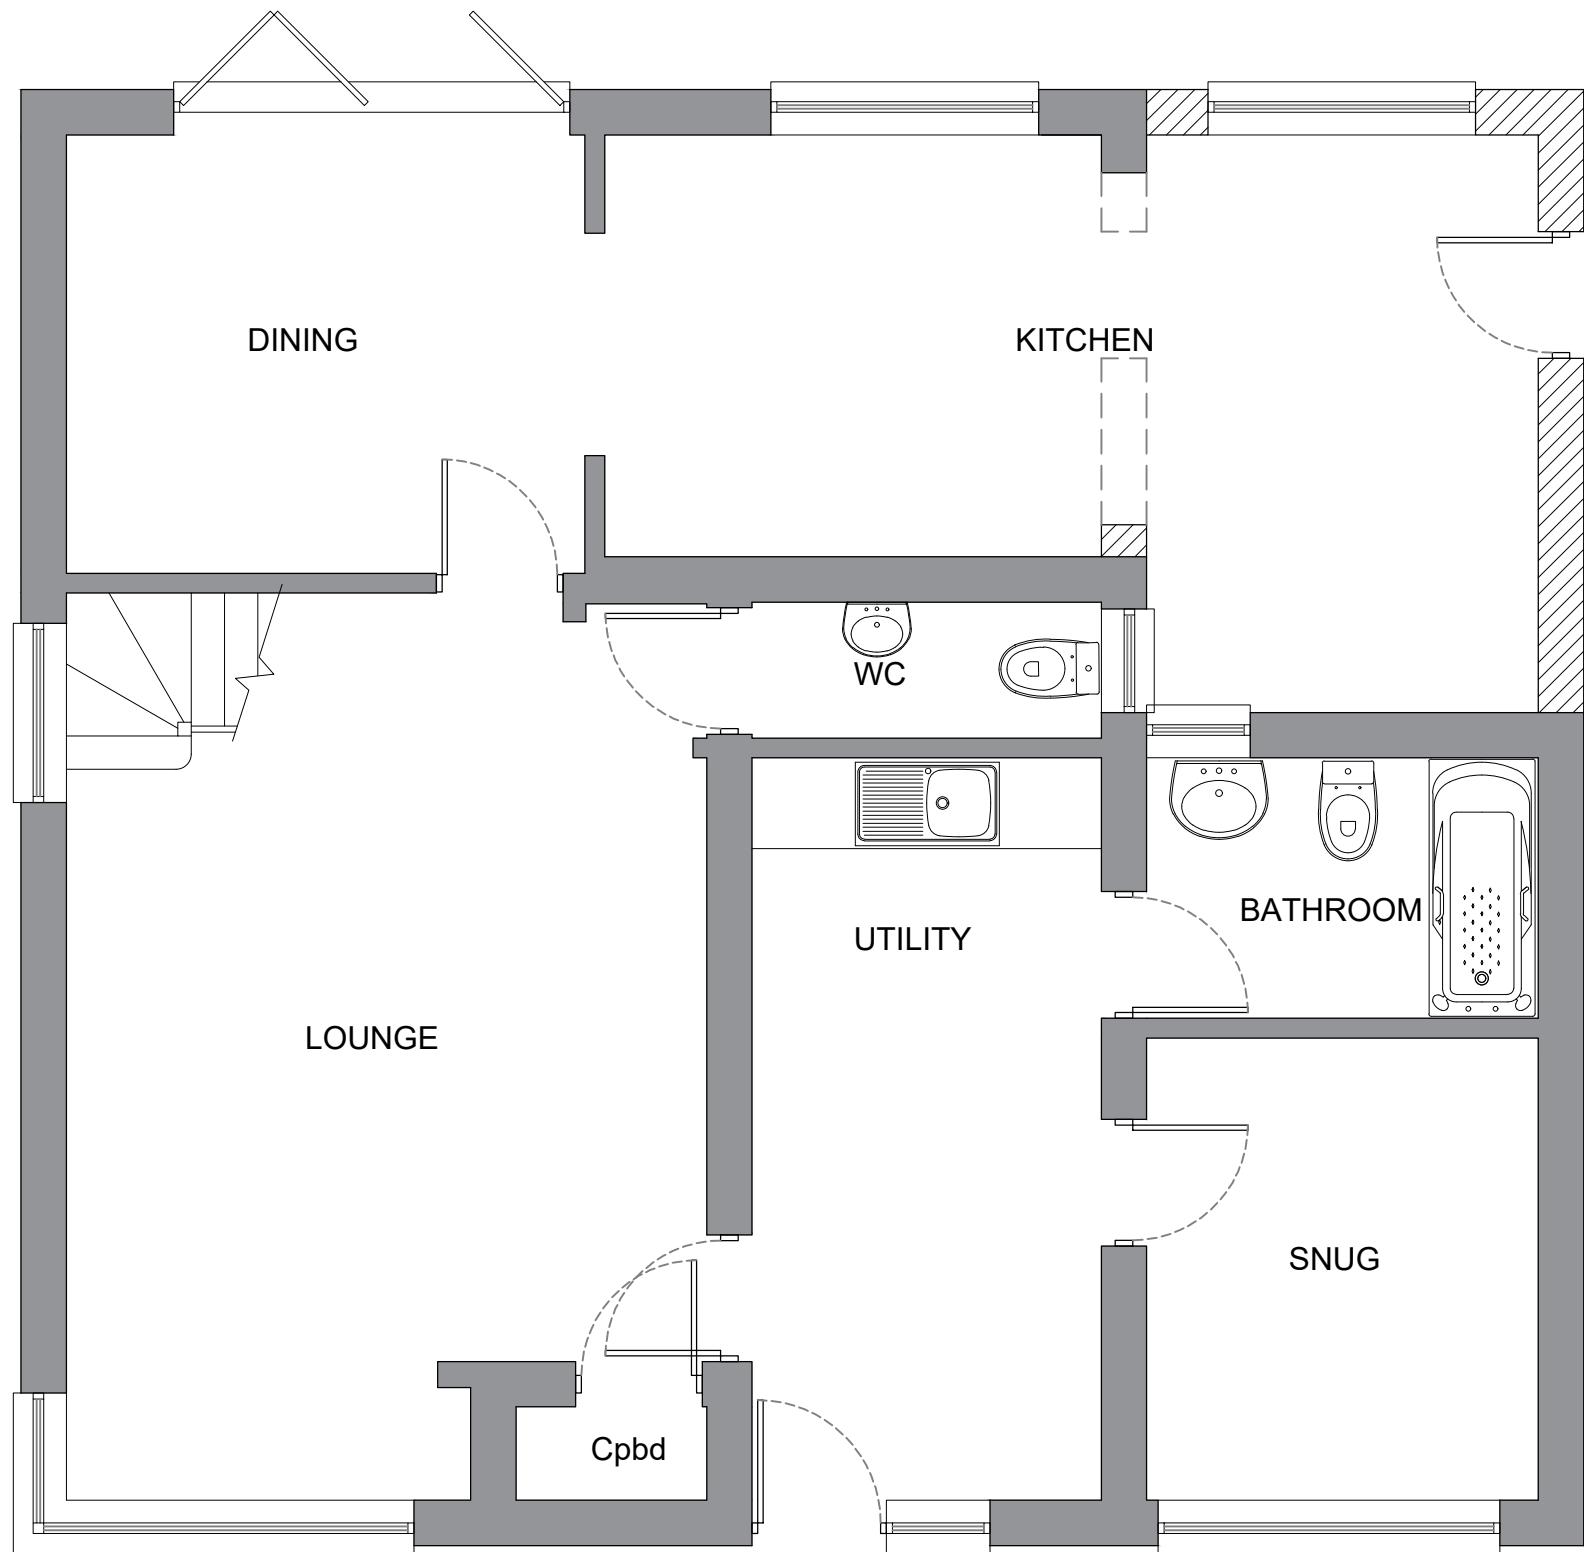


Proposed Ground Floor Plan 1-50



Proposed First Floor Plan 1-50


Plans 1:50 @ A1
1 0 1 2 3 4 5m
1:50

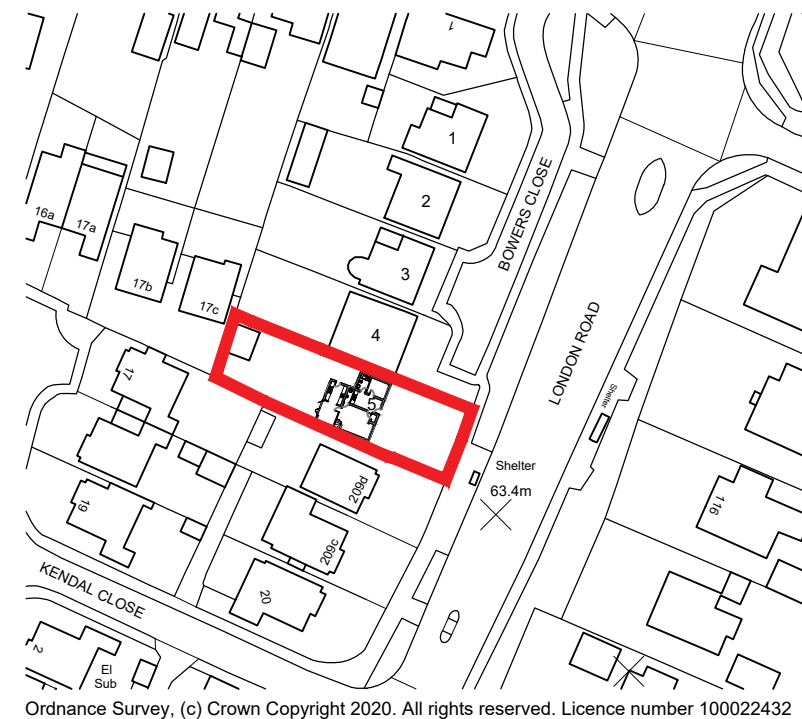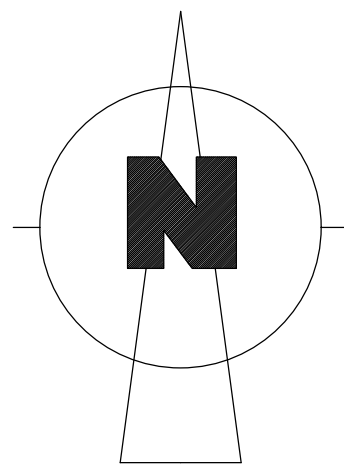


Location Plan 1-1250




Proposed Front Elevation 1-100

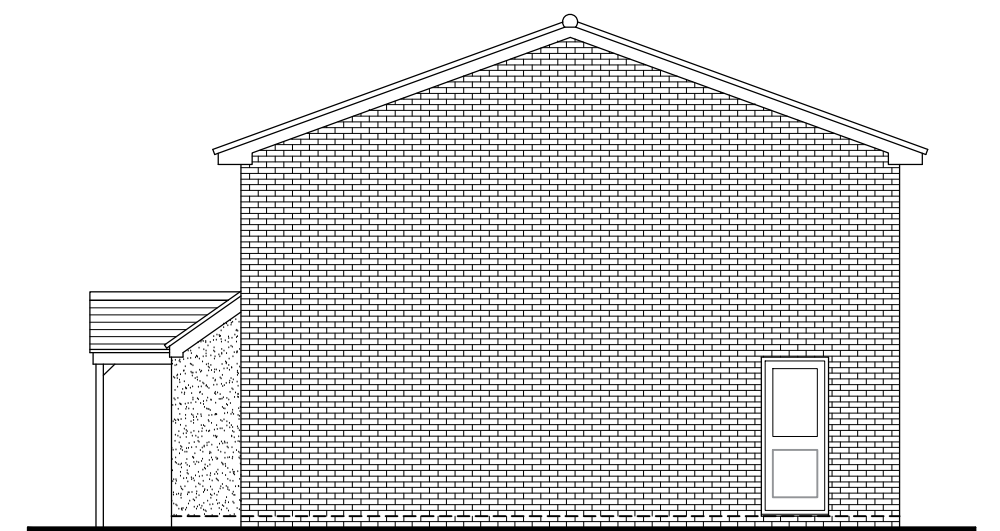


Proposed Side Elevation 1-100

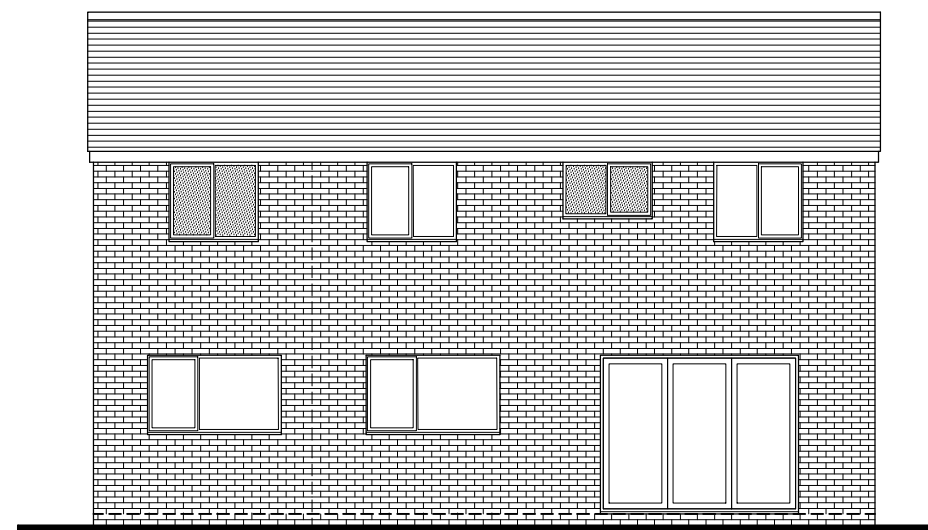


Proposed Rear Elevation 1-100

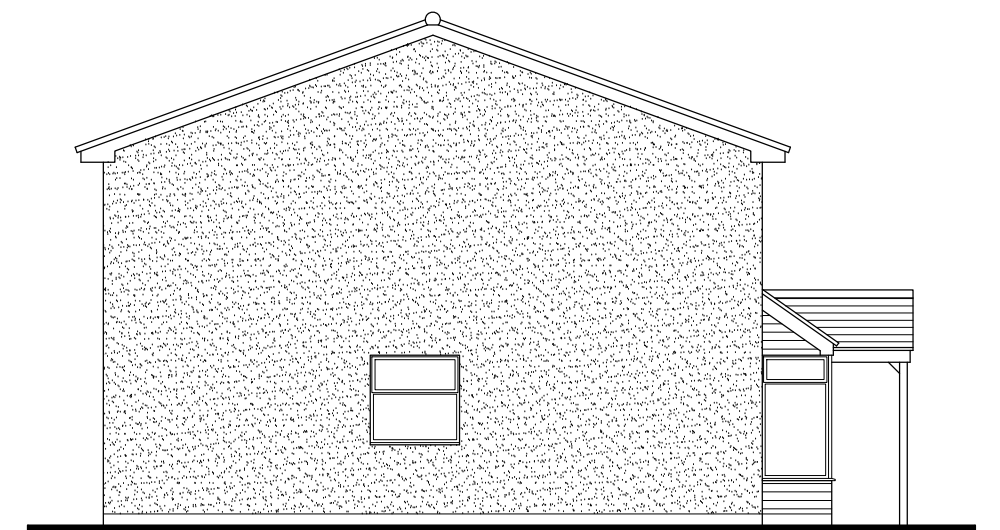

Proposed Side Elevation 1-100

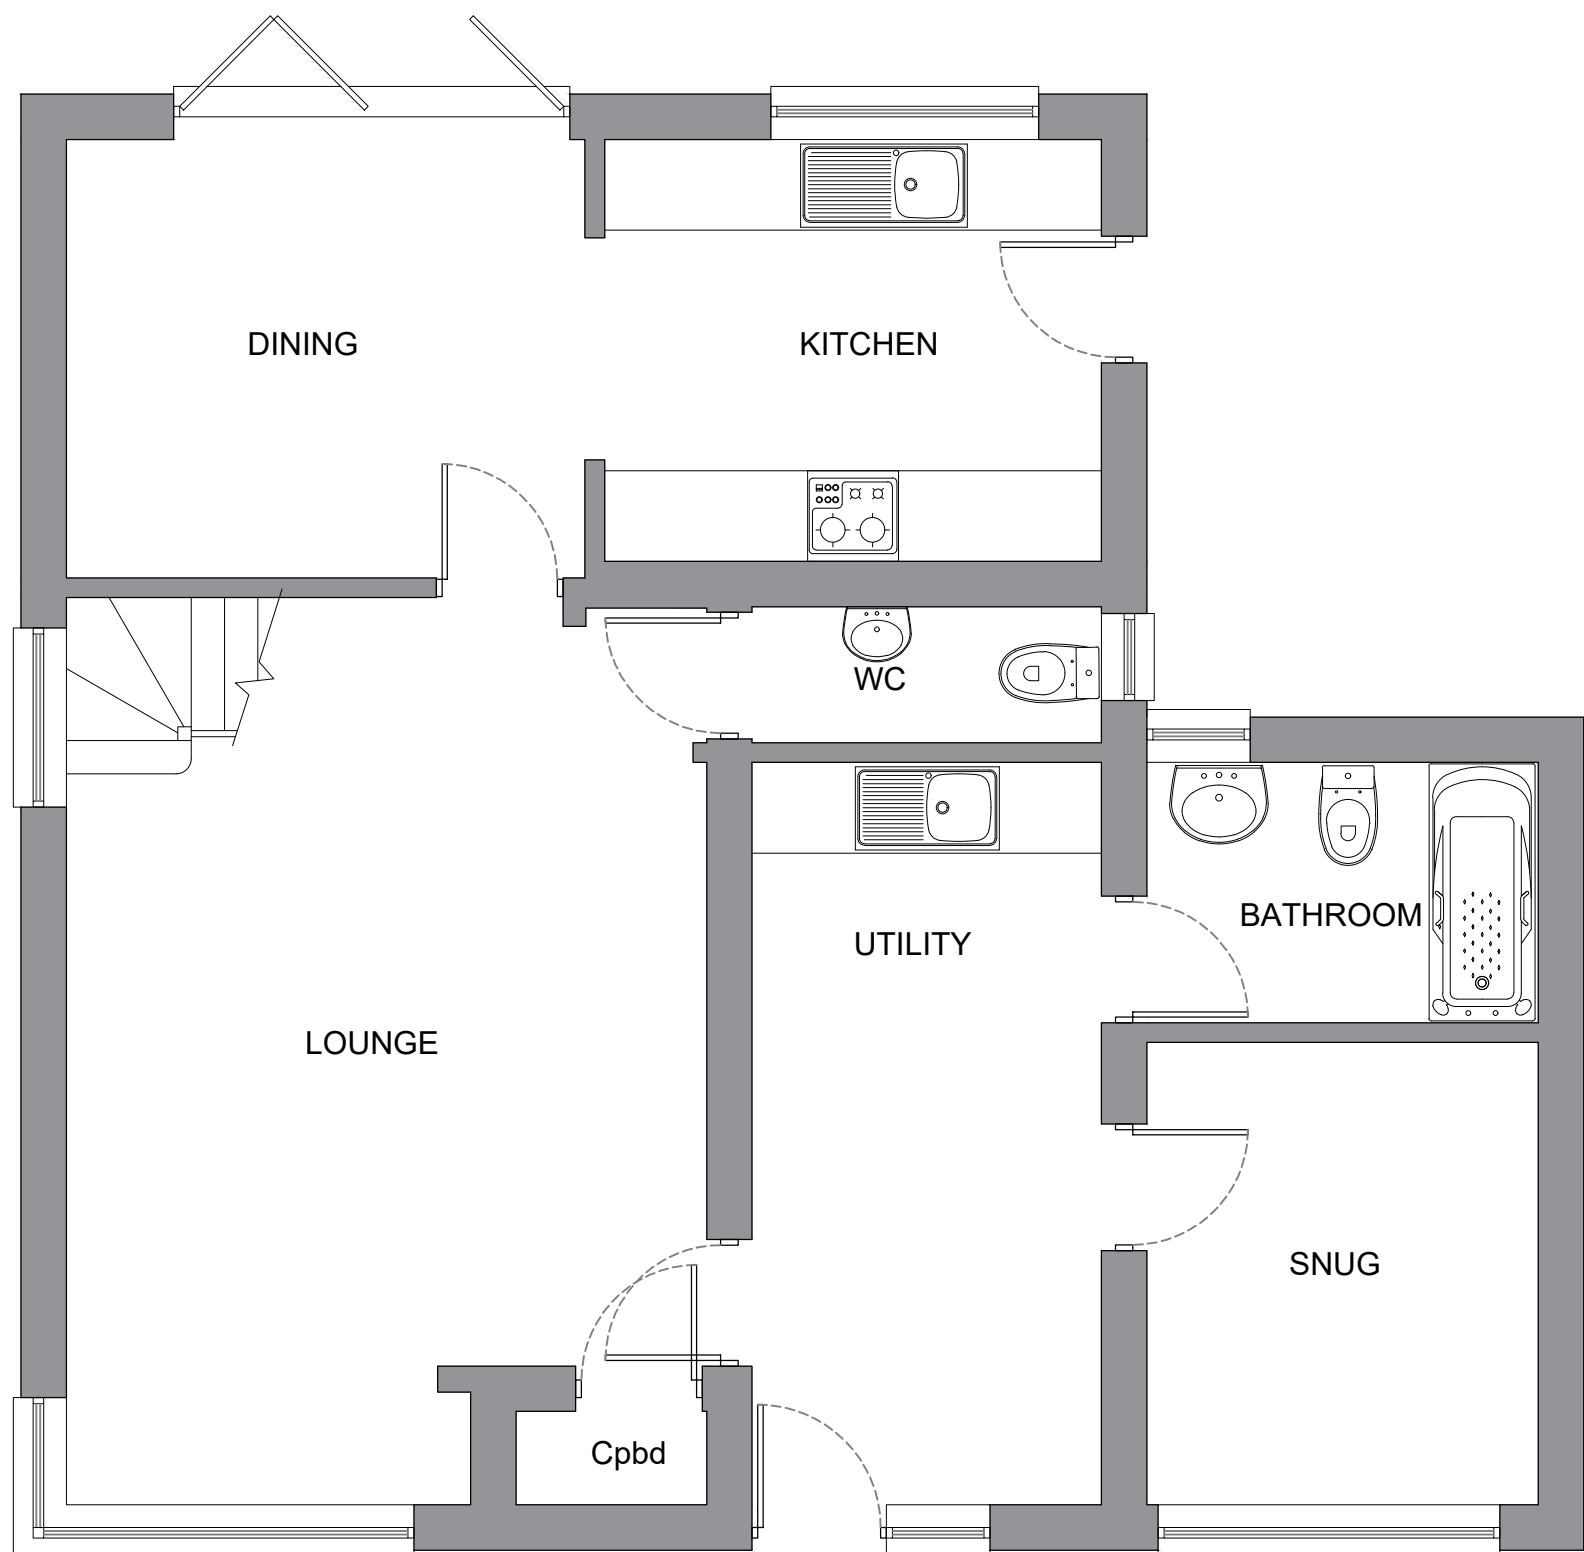


Existing Ground Floor Plan 1-50

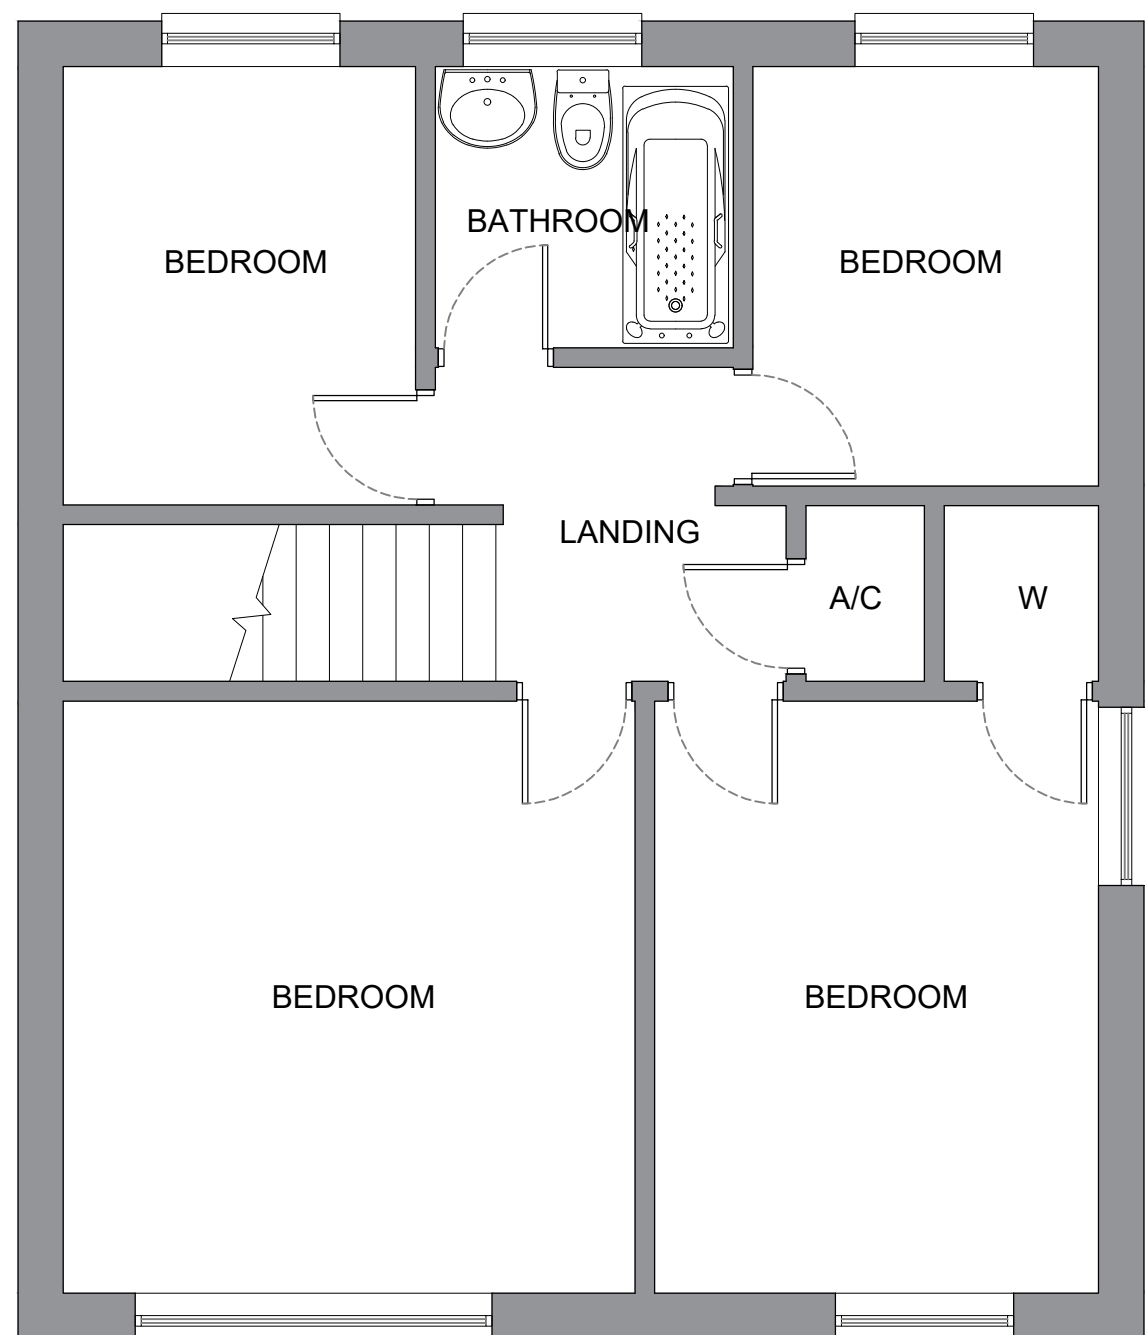


Existing First Floor Plan 1-50




Existing Front Elevation 1-100

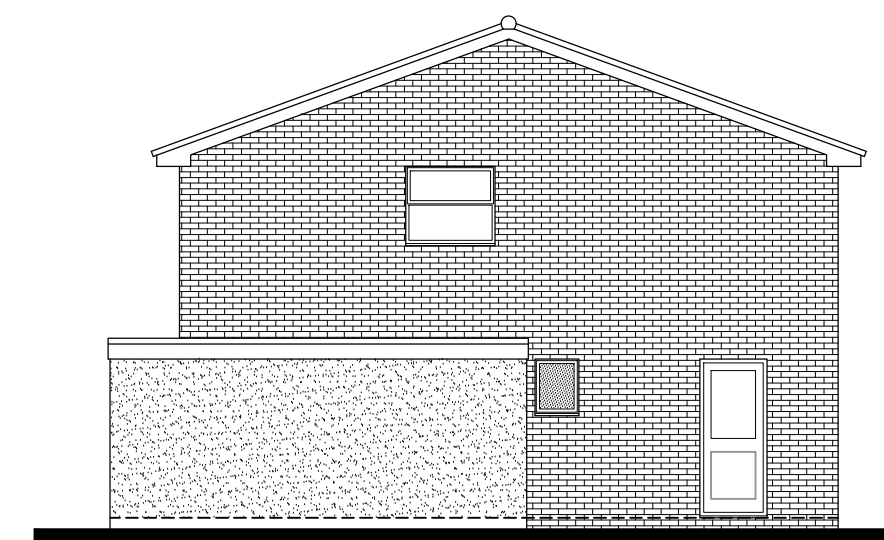

Existing Side Elevation 1-100

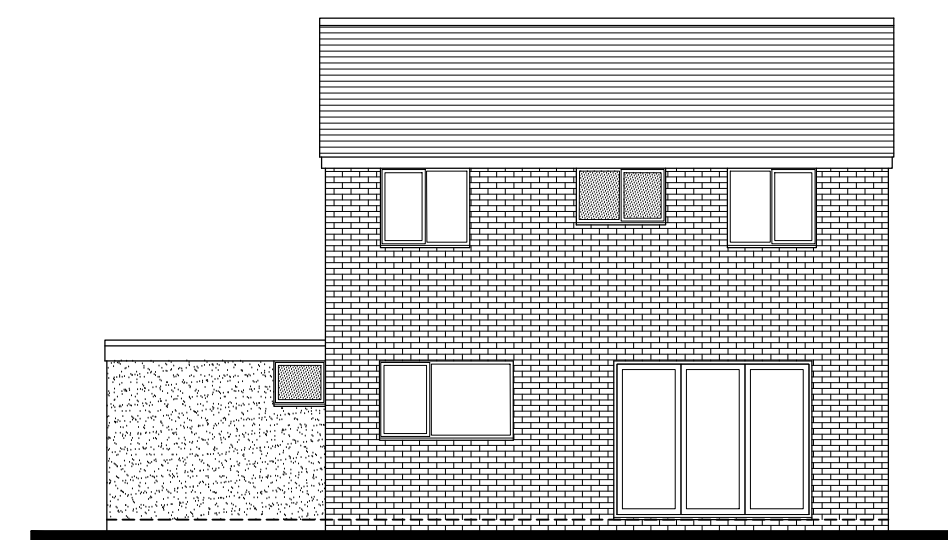


Existing Rear Elevation 1-100

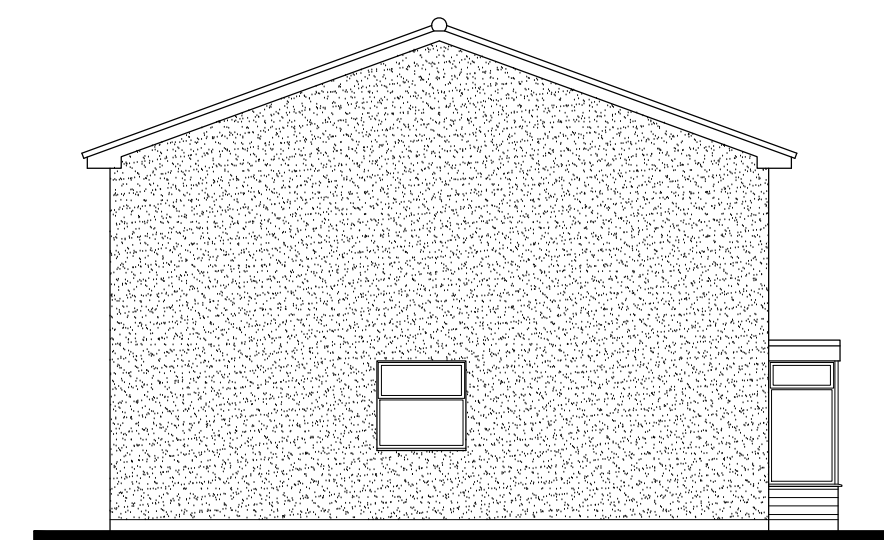

Existing Side Elevation 1-100



Existing Site Plan 1-500

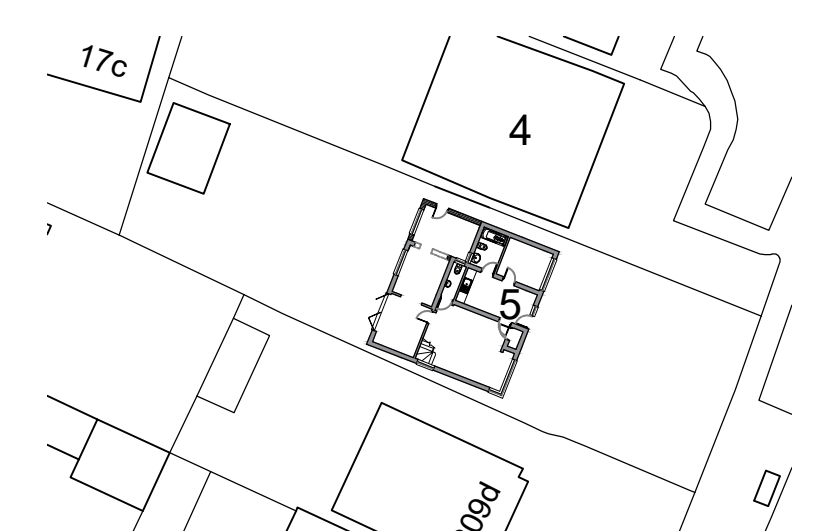

Proposed Site Plan 1-500

This drawing is the copyright of D.M. ADAMS DESIGN.
no copies in whole or part thereof may be taken without prior consent.

D.M. ADAMS DESIGN
1 Chapel Road,
Swanmore,
Southampton,
Hampshire.
SO32 2QA
Tel: 07714 058475 E-mail: dean@dmades.co.uk

Job Title:
5 Bowers Close
Waterlooville
PO8 8EU

Description:
Existing & Proposed Plans &
Elevations

Scale: As shown Date: 10-02-20 Drawing: 5BC-001