



ROOF PLAN

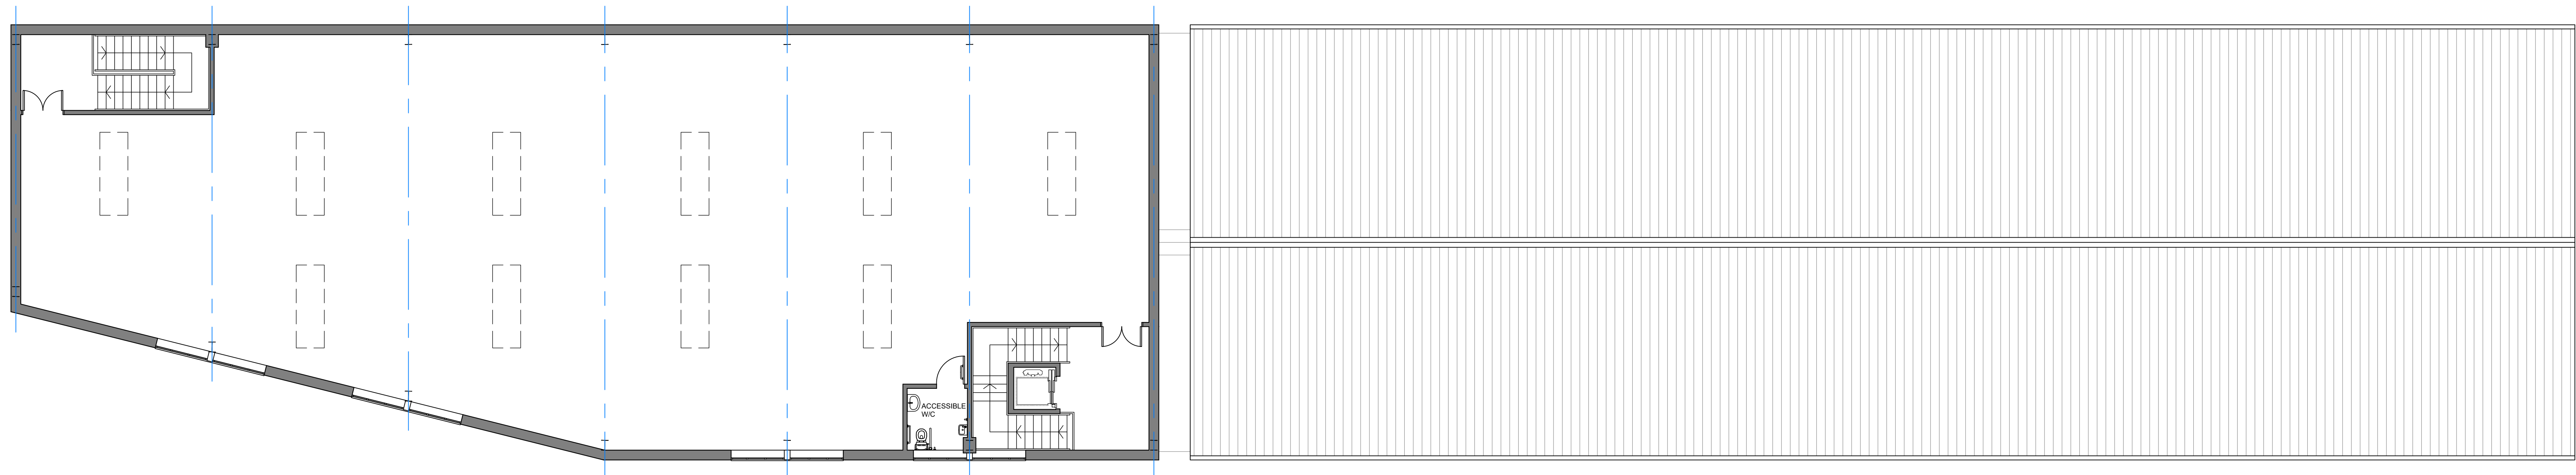


FIRST FLOOR

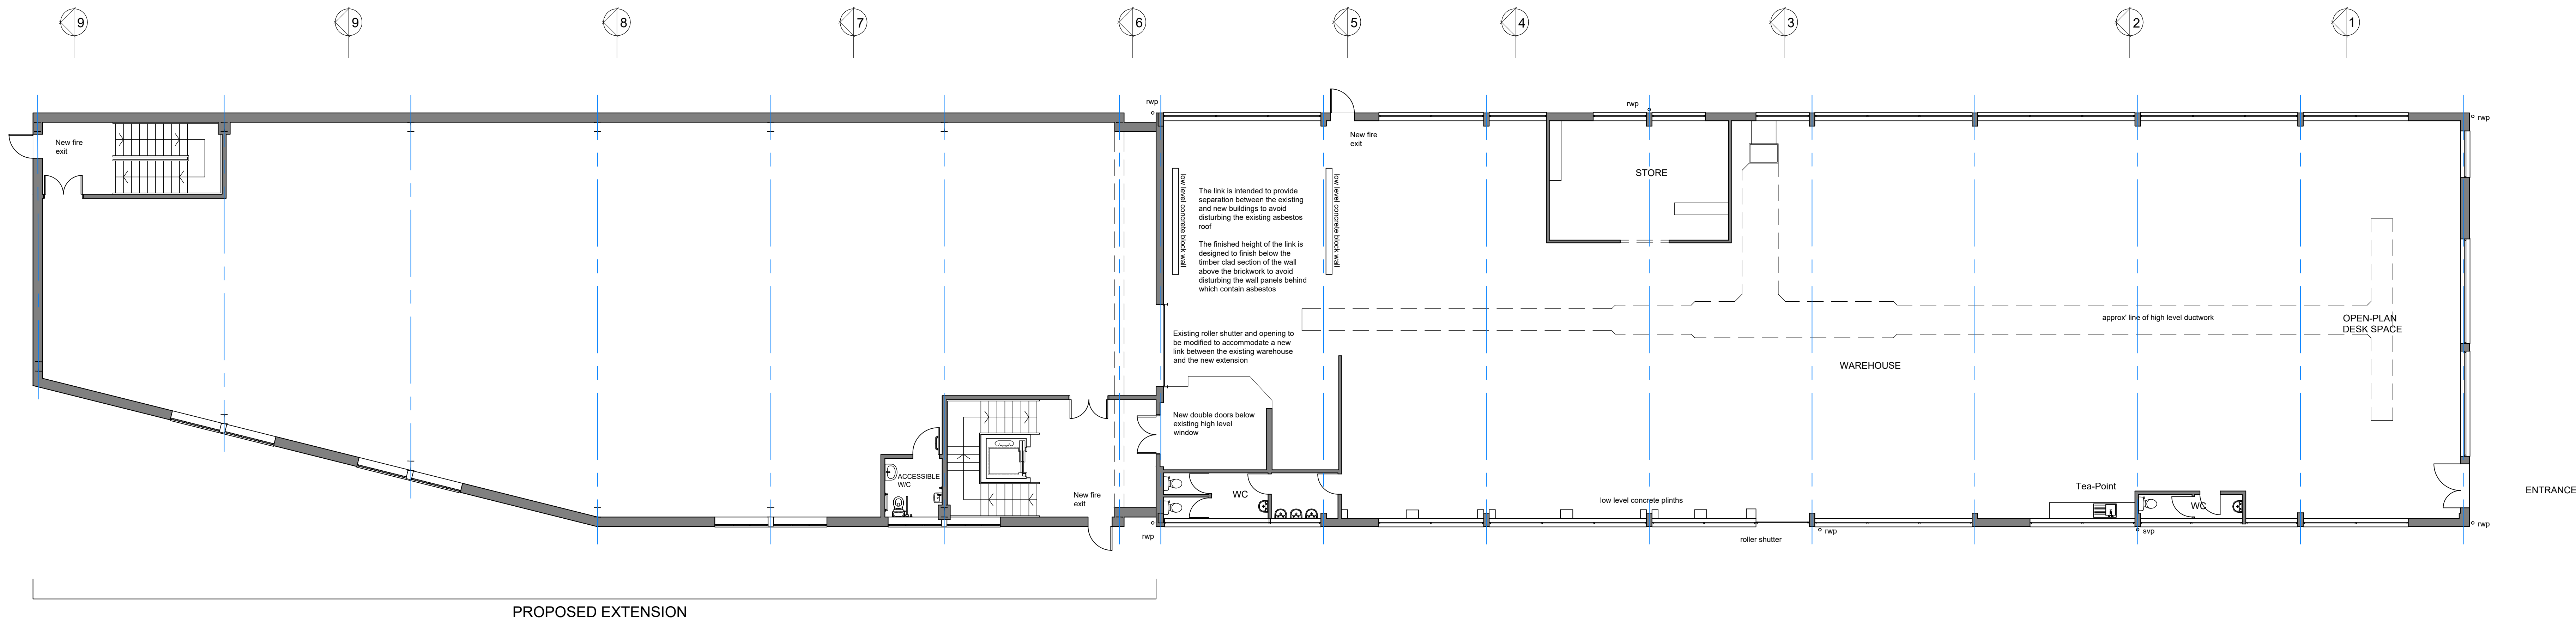

GROUND FLOOR

Gross Internal Area: Existing Warehouse = 725m²
Proposed Extension = 560m² approx.

 

Notes
Report any discrepancies to the author.
This drawing is copyrighted to Temple Ford Design LTD.

Revision Notes:		
Rev:	Date:	Description:

Date:	Jan. 2020	
Scale @ A0:	1:100	
Status:	Drawn:	Checked:
Planning	MS	MP

Project:	Site Re-Development and Extension	
Drawing Title:	Proposed Floor Plans	

Client:	Racquet Sports Group	
Project:	Dwg No:	Rev:
1727	D11	.

Temple Ford Design Ltd
architects


T 023 8027 6363
E templeforddesign@gmail.com W templeforddesign.co.uk