



Notes
All details are indicative only. All dimensions to be checked on site by contractor prior to commencement of works. Any discrepancies in drawings to be reported to SYR CONSULTANTS.

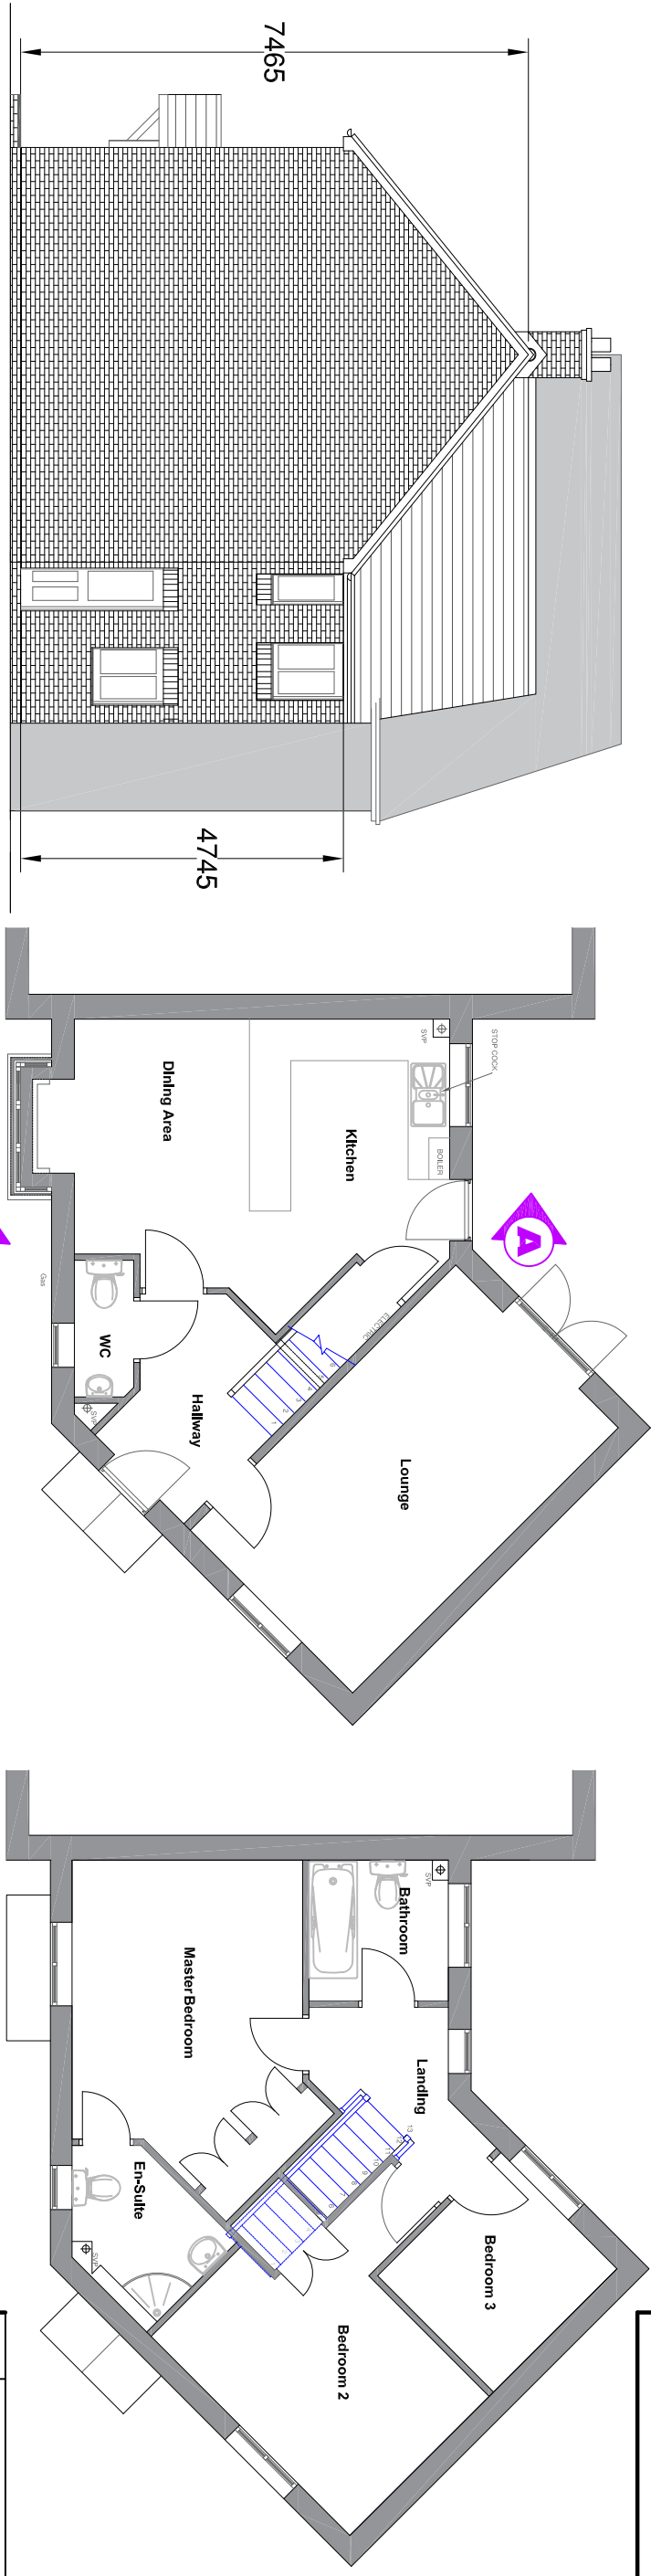

Existing East Elevation

Existing Plan (Ground Floor)
Existing Floor Plans at 1:100 Scale

Existing Plan (First Floor)

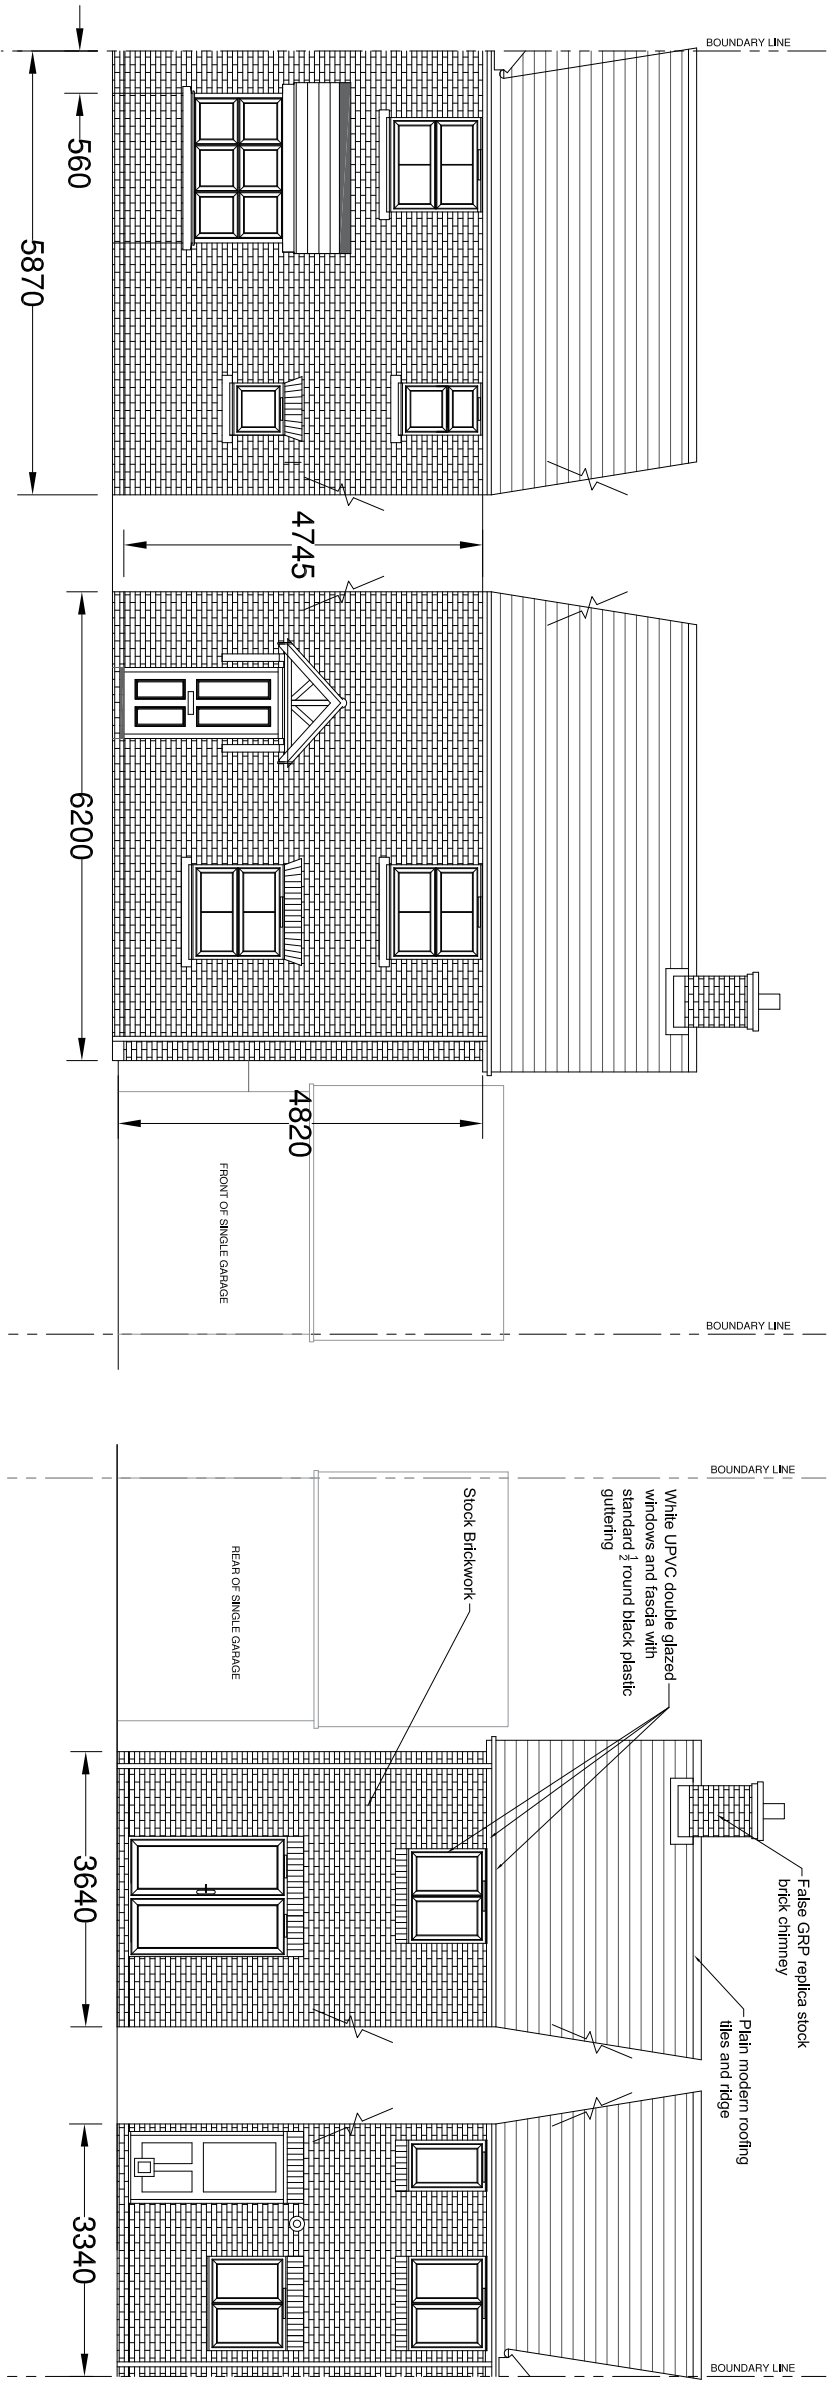

Existing South-West

Existing South

Existing North

Existing North-East

Existing Elevations at 1:100 Scale



SYR CONSULTANTS,
SPITFIRE HOUSE,
7 NETTLETON AVENUE,
TANGMERE, WEST SUSSEX, PO20 2HZ
TEL 01243 787859 MOB 07850122634
EMAIL: rsyred@syrc consultants.com

CLIENT:

Mr and Mrs A. Thrift
19 Brushwood Grove
Emsworth
PO10 7GJ

PROJECT:

Loft and Garage Conversion

DRAWING TITLE:

Existing Plans and
Elevations of Property

DRAWN: JOB NO: SCALE:

RCS 2020/04/01 As Shown @A3

CHECKED: DRAWING NO: REV:

SJS

DATE:

April 20

EX/01

ISSUE: PLANNING

© SYR Consultants.com