


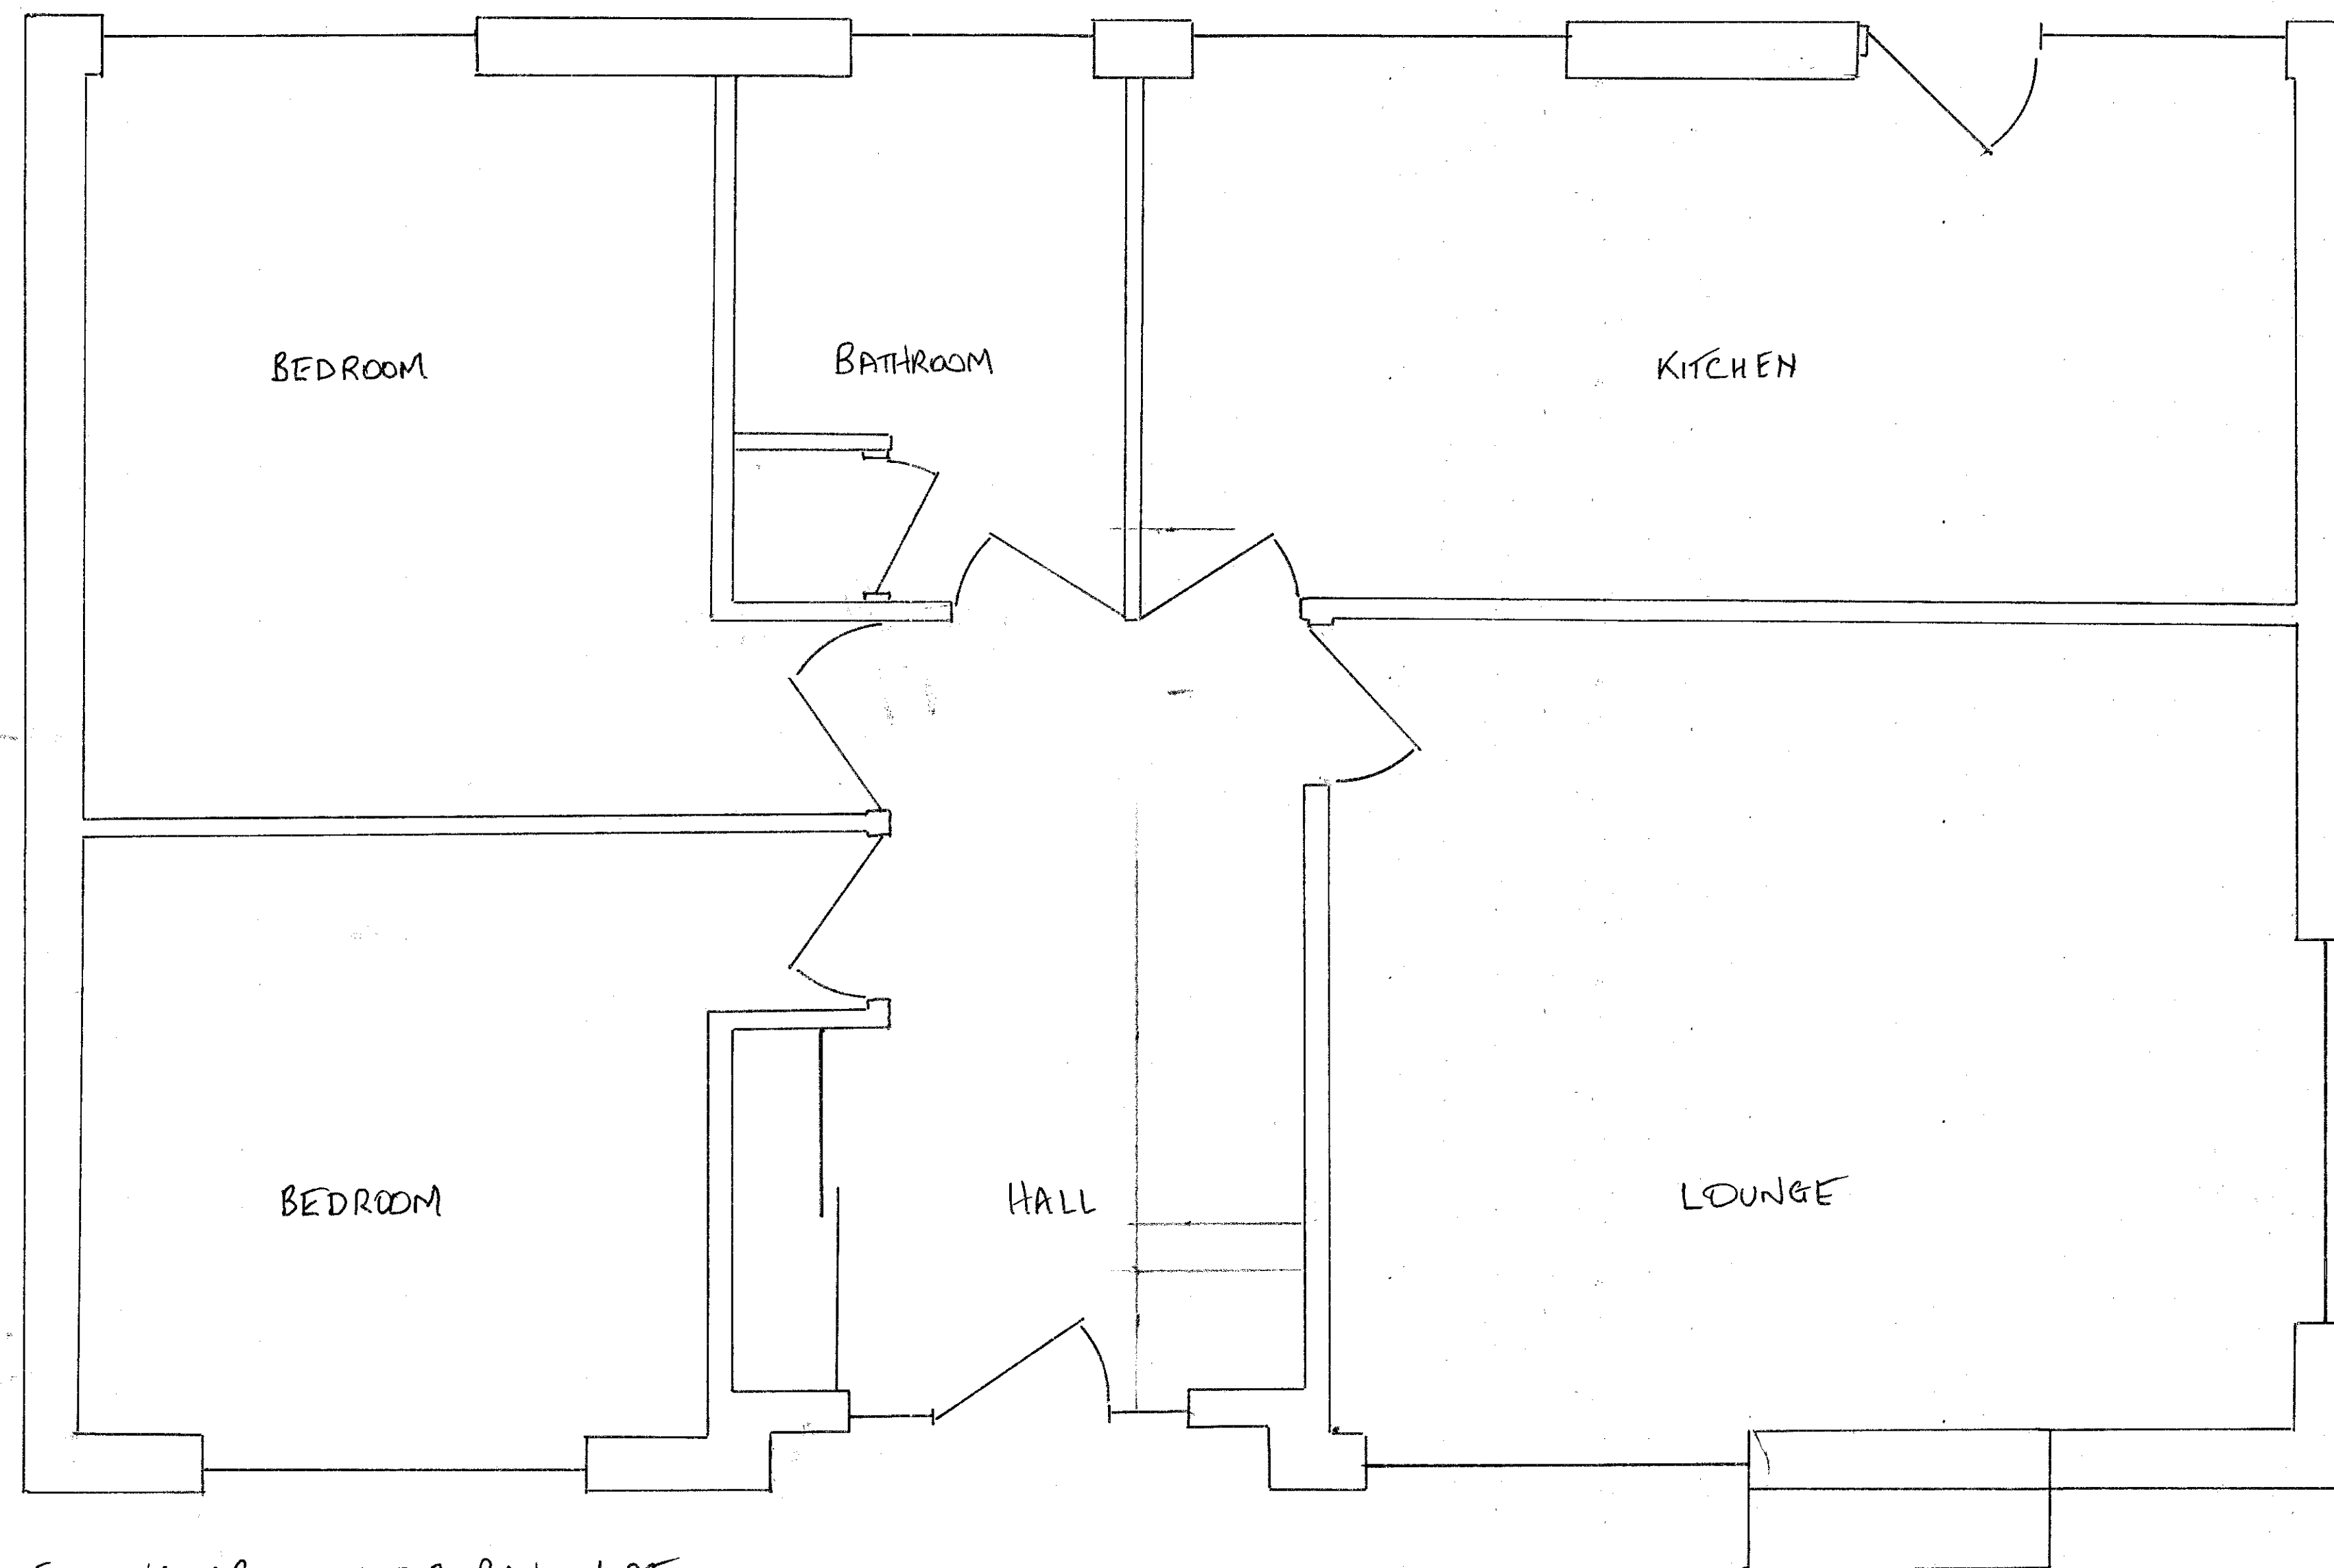

EXISTING GROUND FLOOR PLAN 1:25

|   |            |    |
|---|------------|----|
| PROJECT<br>LOFT CONVERSION                                                                                                 |            |    |
| SITE<br>22 BIRCHTREE DRIVE<br>EMSWORTH<br>PO10 7RT                                                                         |            |    |
| DRAWING<br>EXISTING GROUND FLOOR<br>PLAN VIEW                                                                              |            |    |
| CLIENT<br>MR PARKIN<br>22 BIRCHTREE DRIVE<br>EMSWORTH<br>HANTS<br>PO10 7RT                                                 |            |    |
| DRAWN BY<br>D BARLOW 07710 805518                                                                                          |            |    |
| NOV 2019   | SCALE 1:25 | A1 |
| <div><div></div><div>250</div><div>0</div><div>25</div><div>50</div><div>75</div><div>1</div></div> <div>SCALE 1:25M</div> |            |    |