

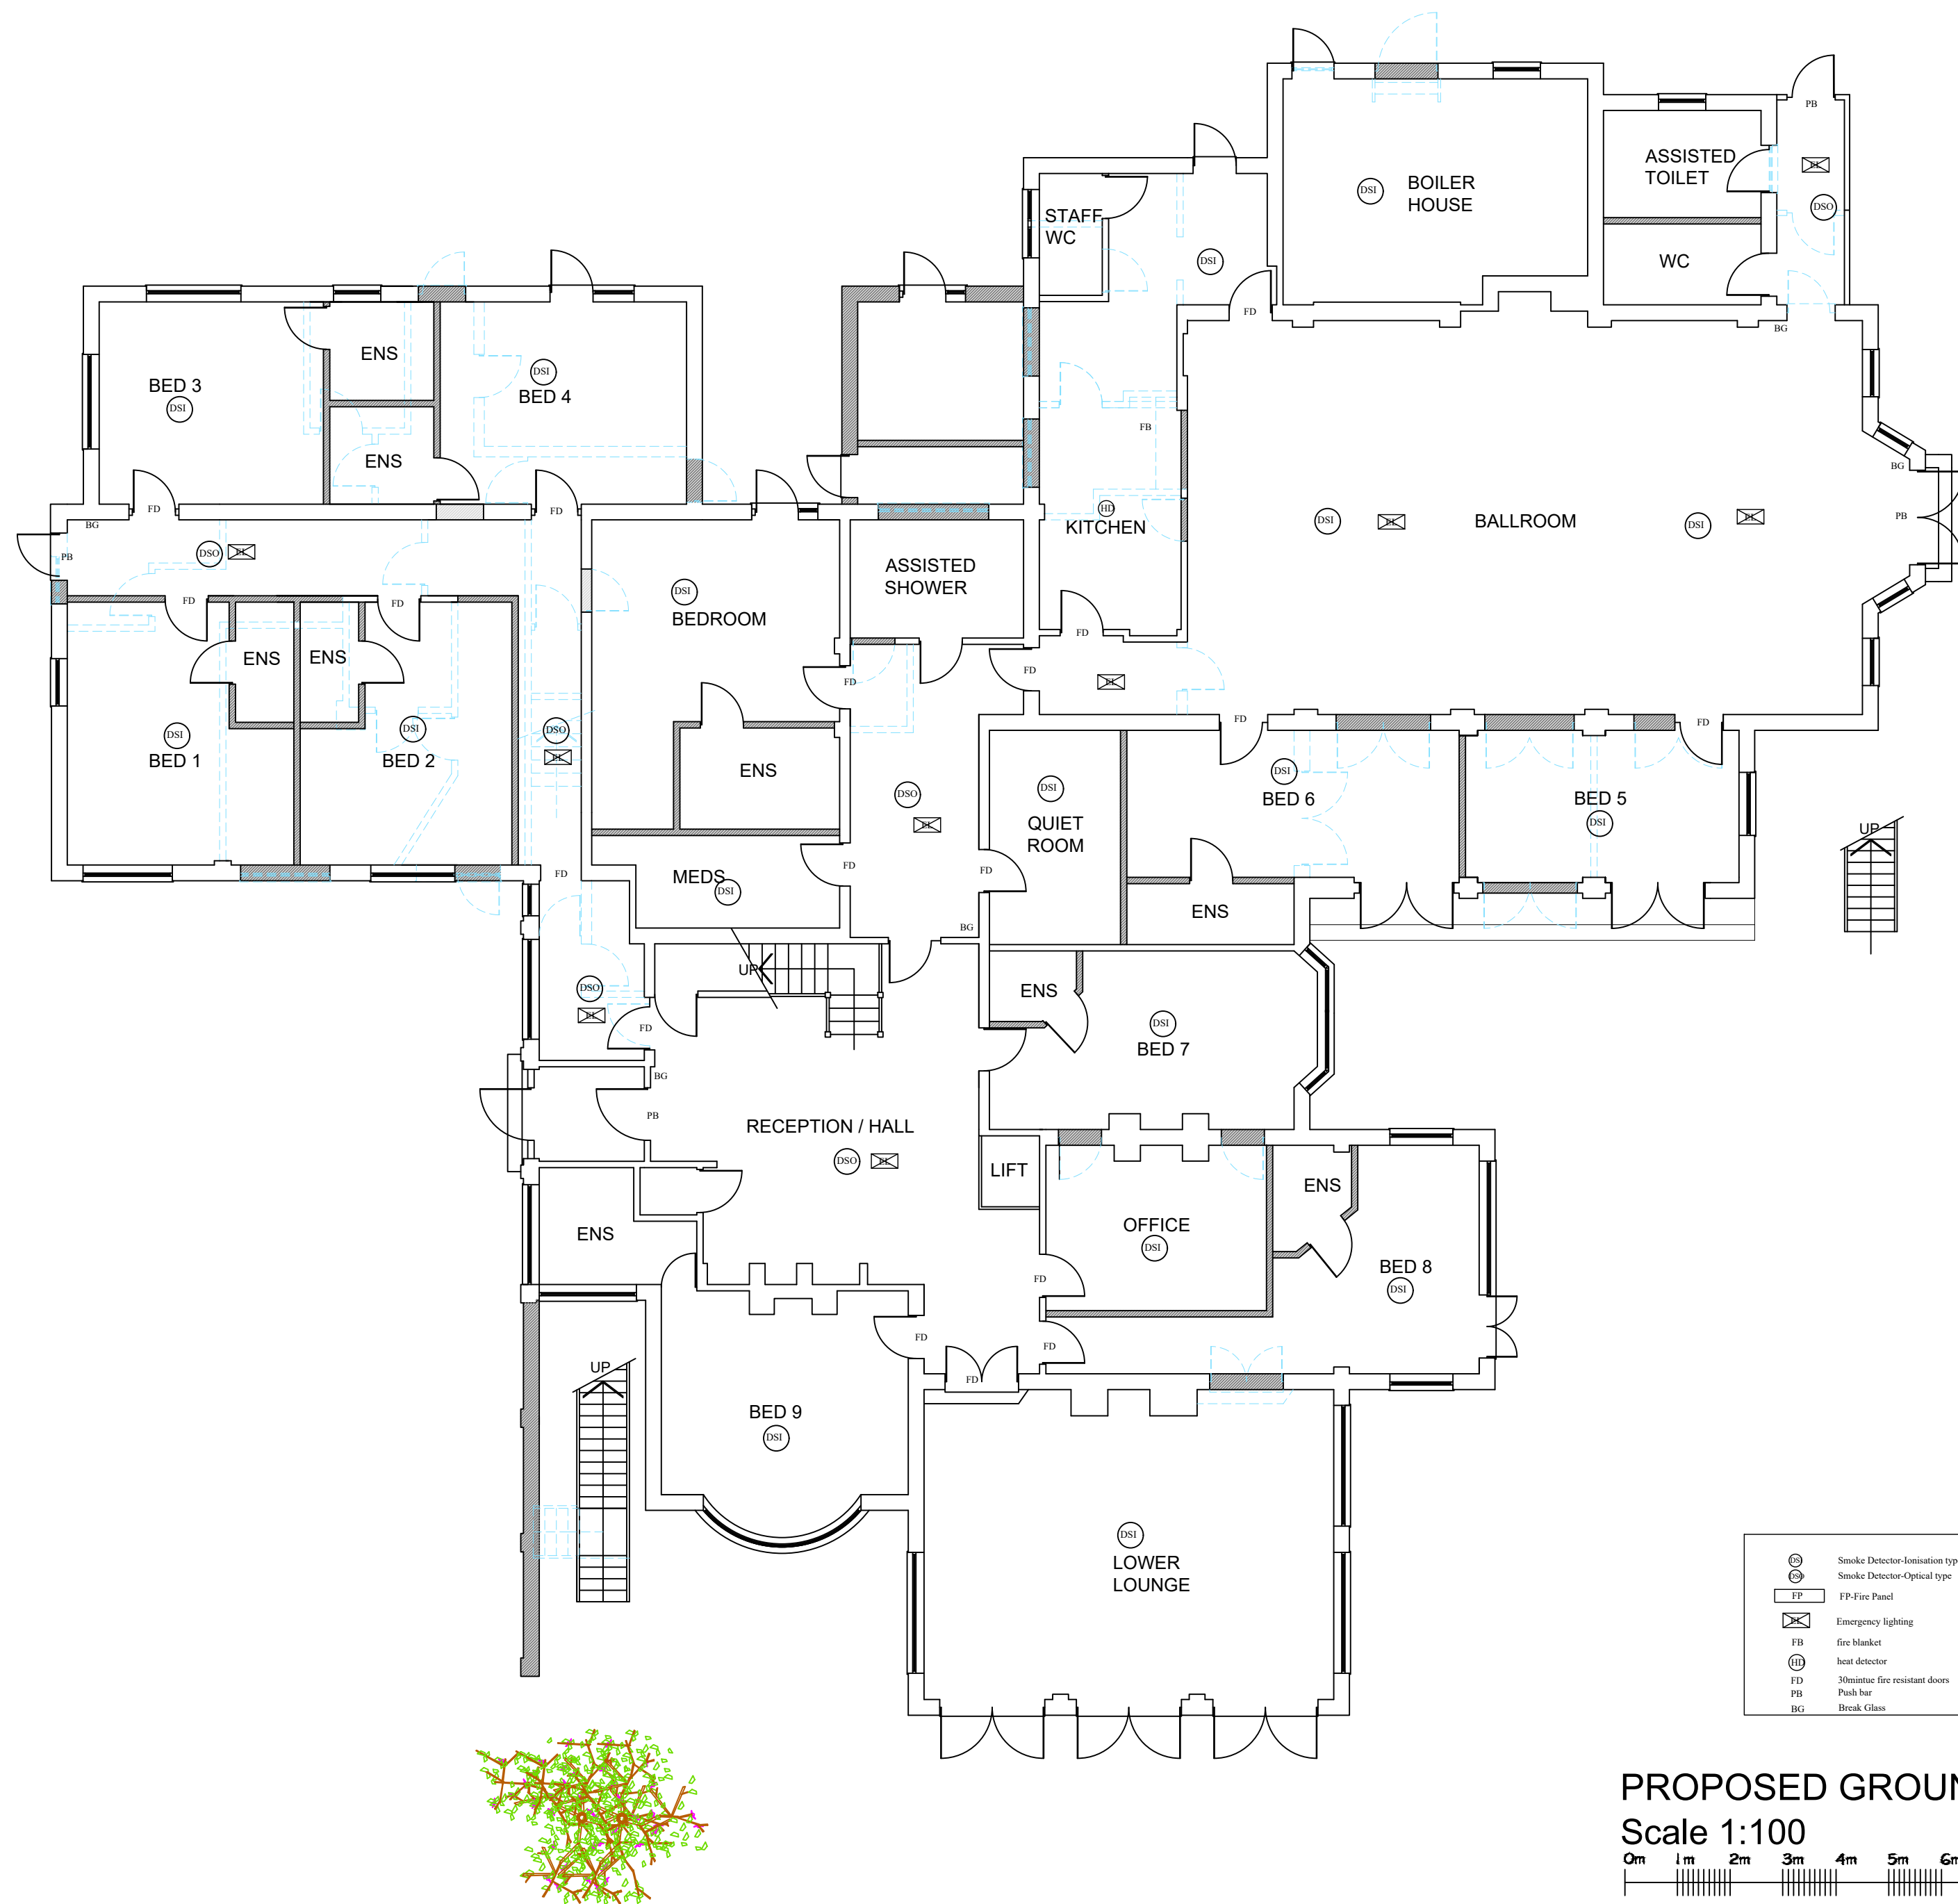


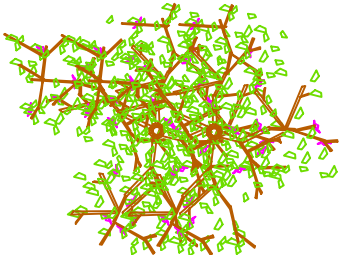

PROPOSED GROUND FLOOR PLAN 1:100  
Scale 1:100

 

Planting to screen

Client

Agincare - Gorseway

Scale

As Shown

Date

27.08.2019

Rev:

C