






East (Rear) Elevation - As Proposed

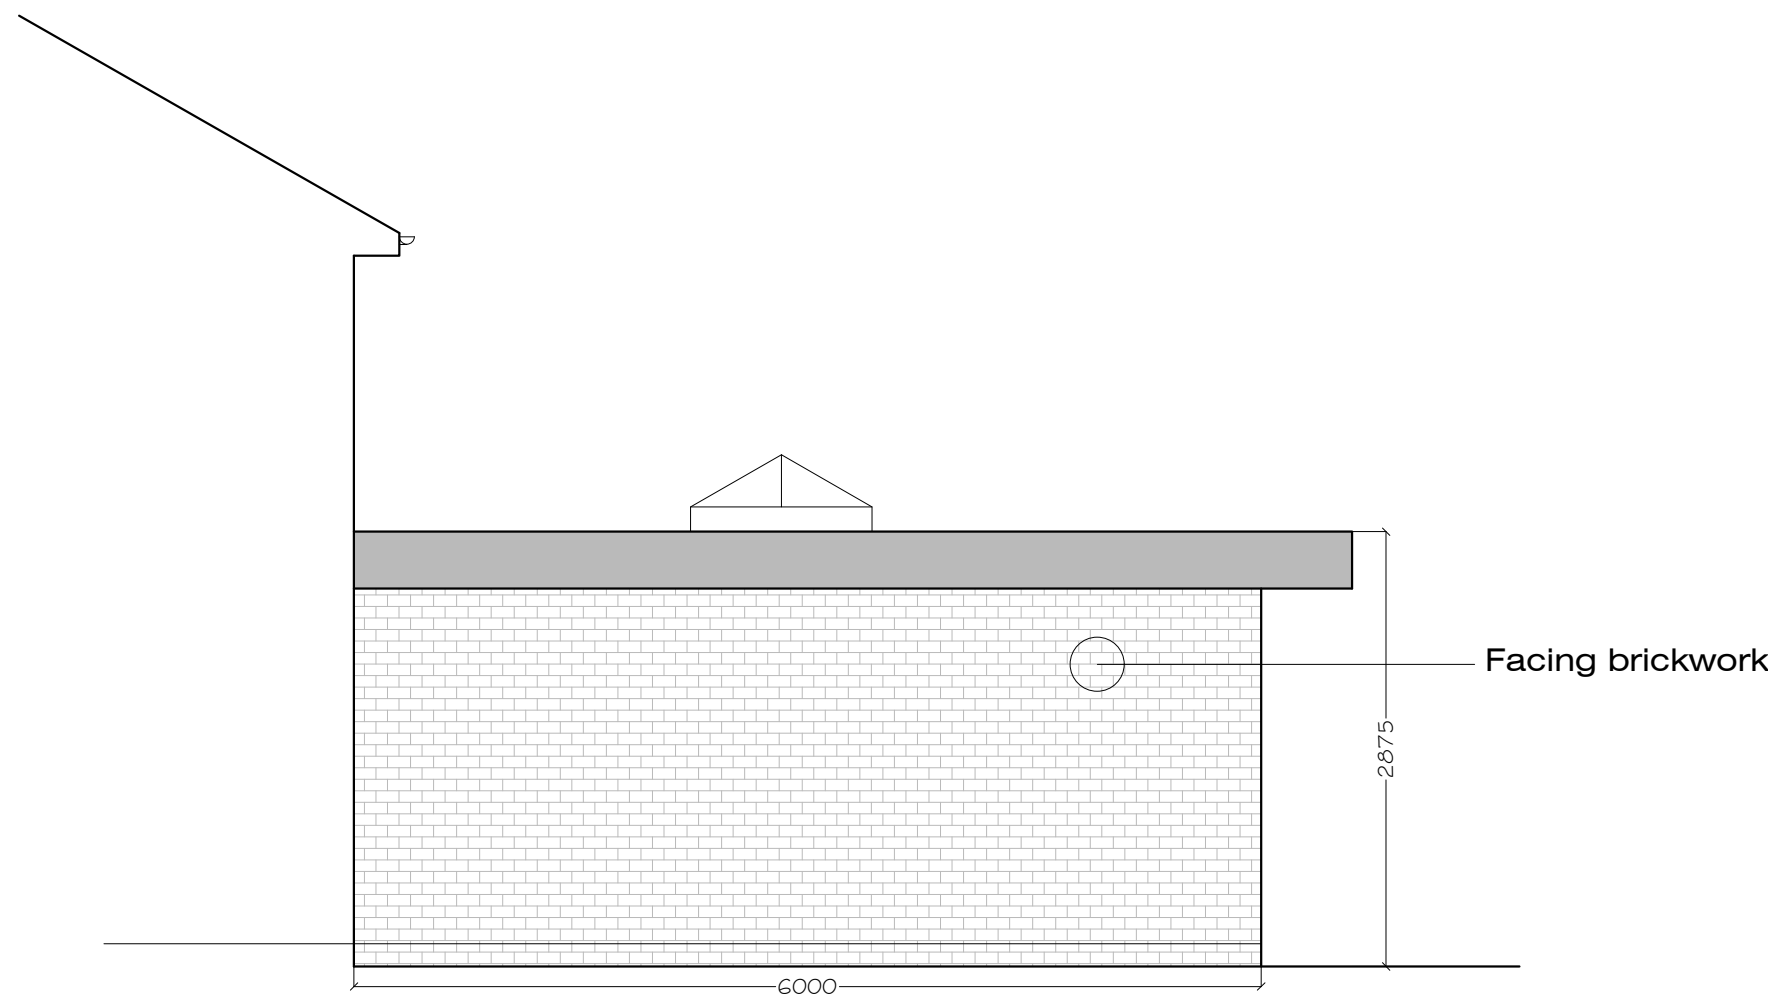

South (Side) Elevation - As Proposed

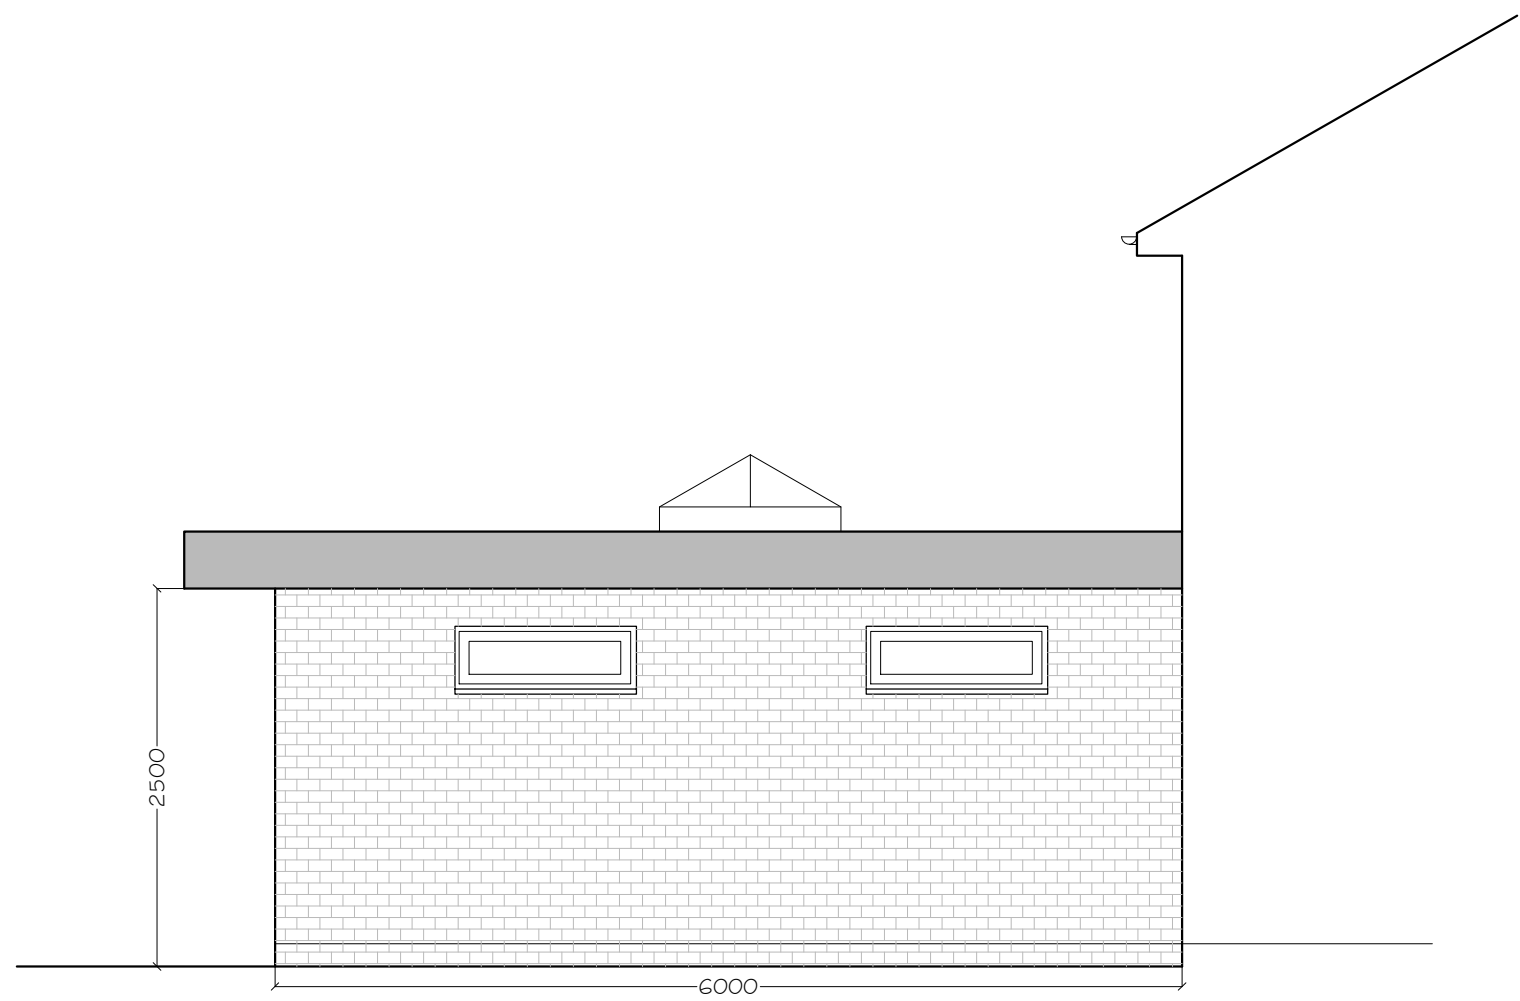

North (Side) Elevation - As Proposed

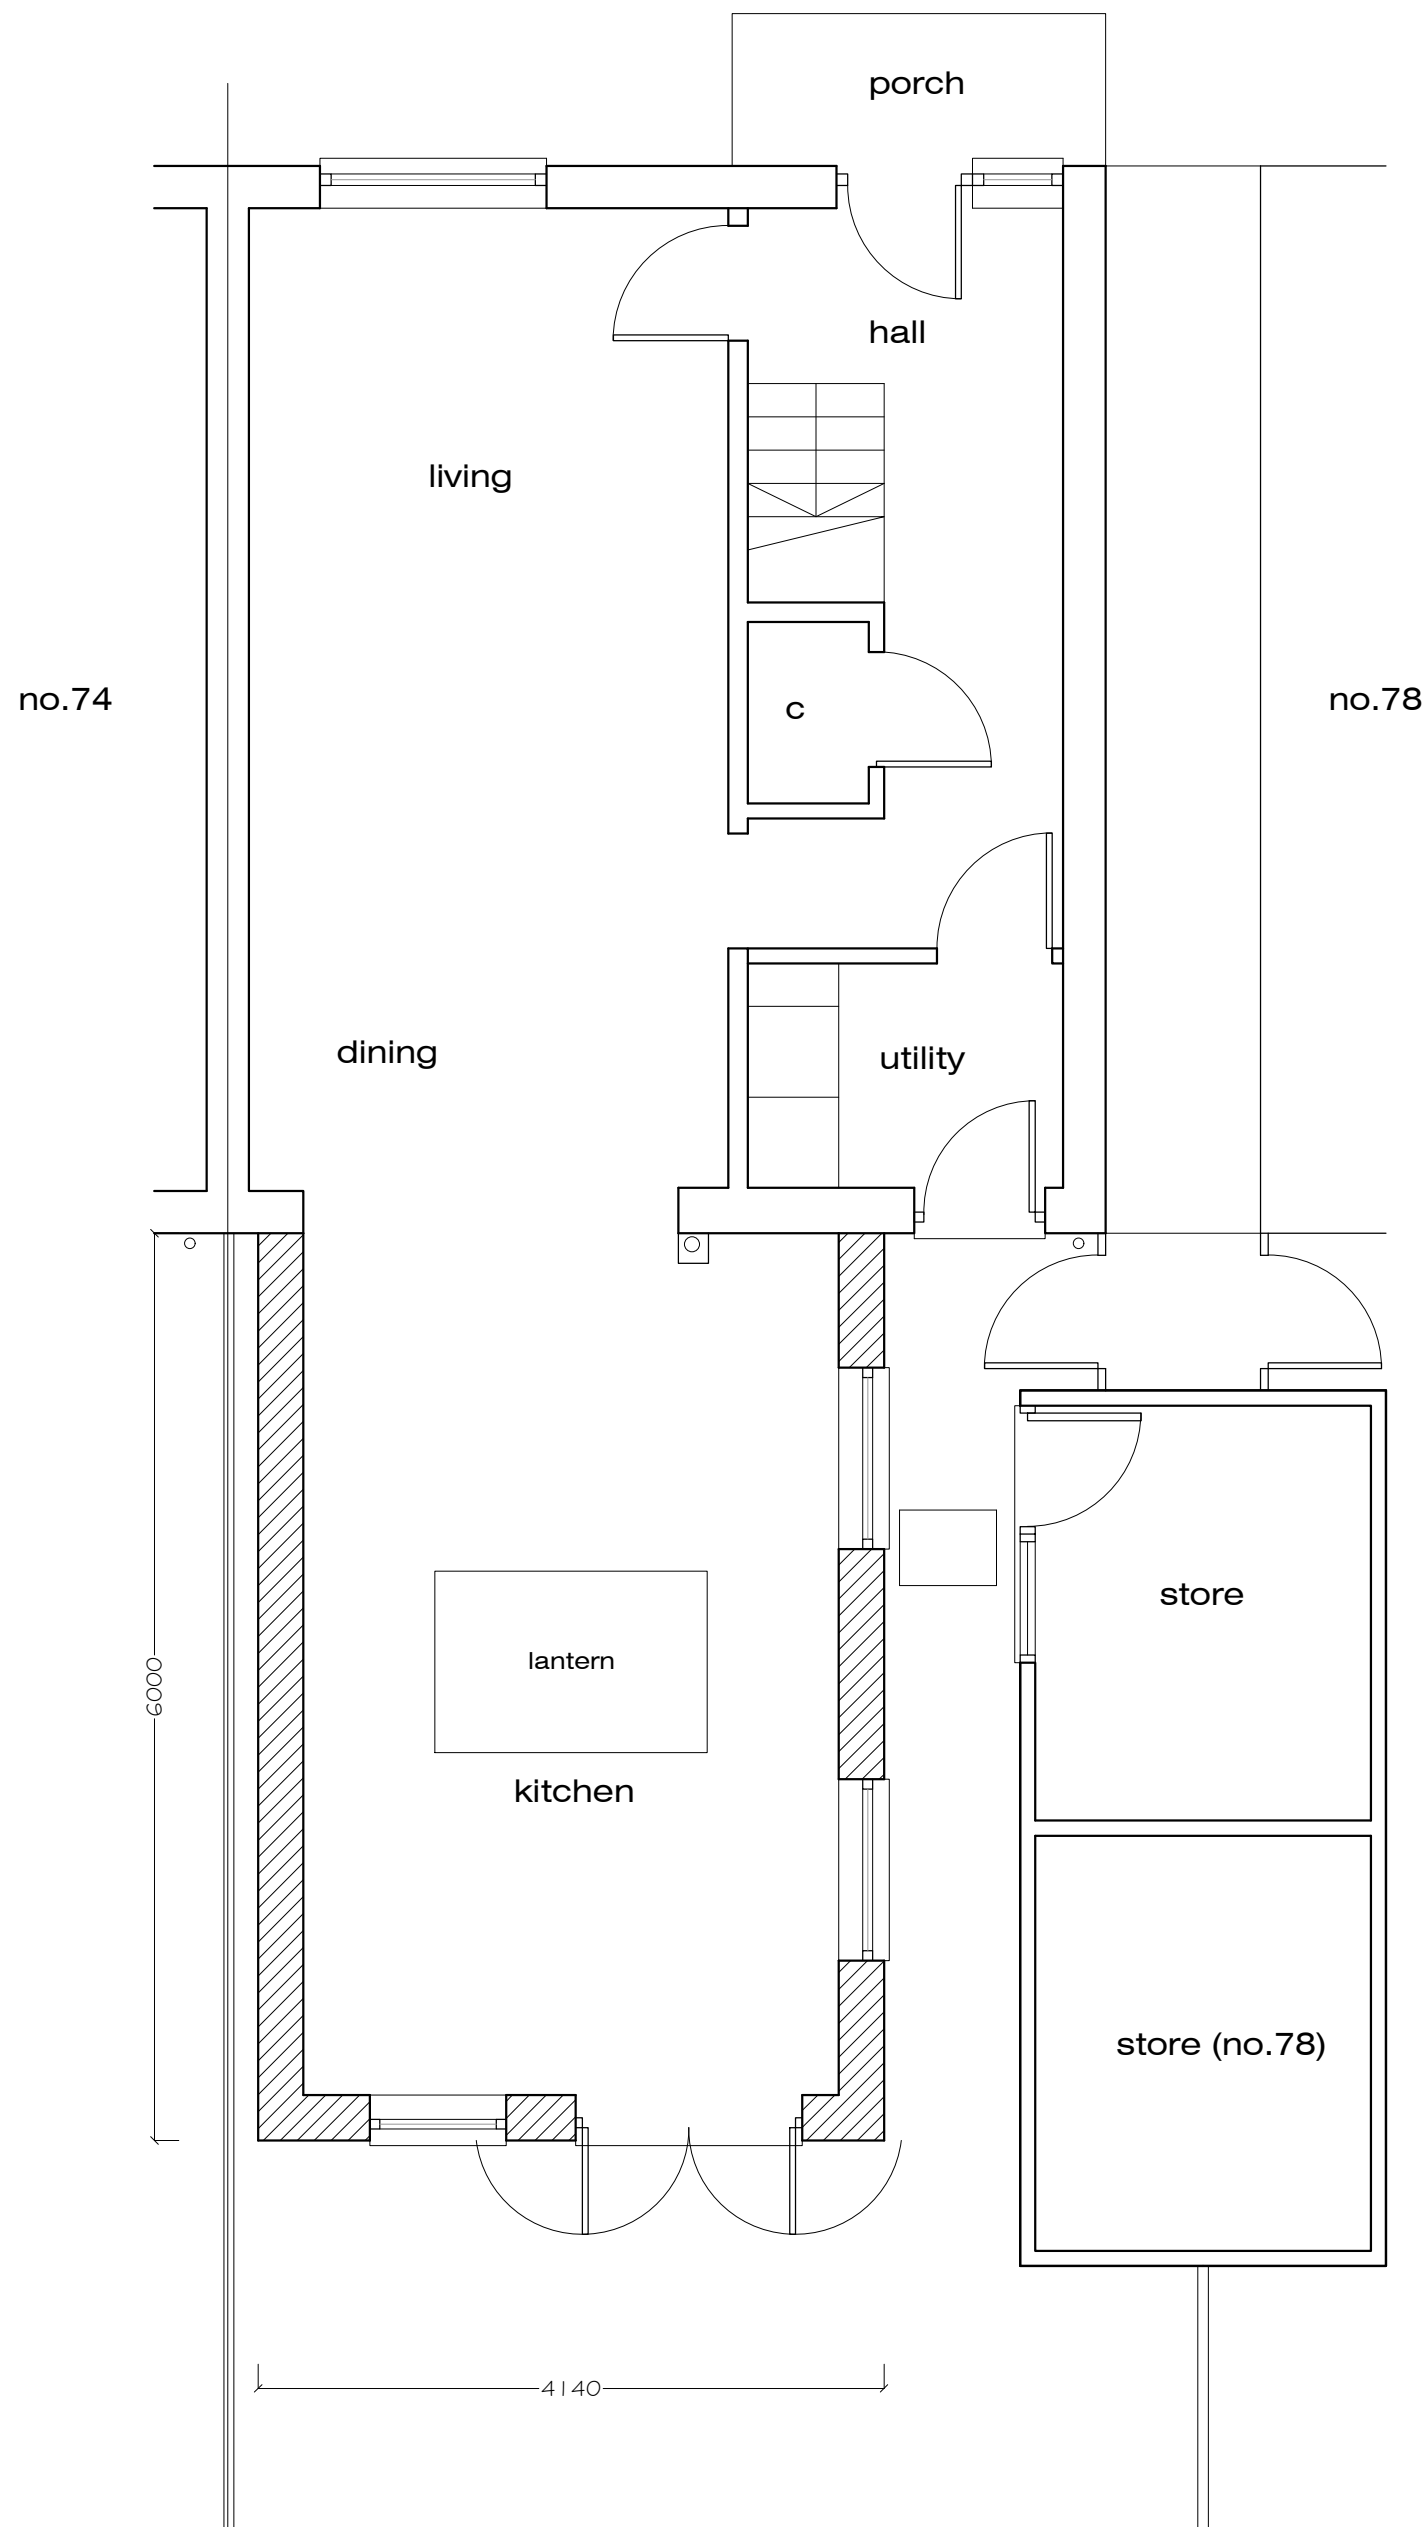

Ground Floor Plan - As Proposed



Block Plan - As Proposed - 1:500

A	Proposed fenestration amended to facing brickwork Re-issued for Prior Approval	NJ	20-07-20
-	Issued for Prior Approval	NJ	24-06-20
Rev.		By	Date

Coast Architecture Ltd
Middle House, 3 Sampan Close,
Warsash, Southampton, SO31 9BU
07920 260758

Project
76 Littlegreen Avenue, Havant,
PO9 2LF

Client
Mr and Mrs J Creamer

Title Plans and Elevations - As Proposed			
Date	June 20	Drawn By	NJ
Job No.	Drawing No.	Scale	Revision
C20-006	101	1:50/ 500@A1	A