


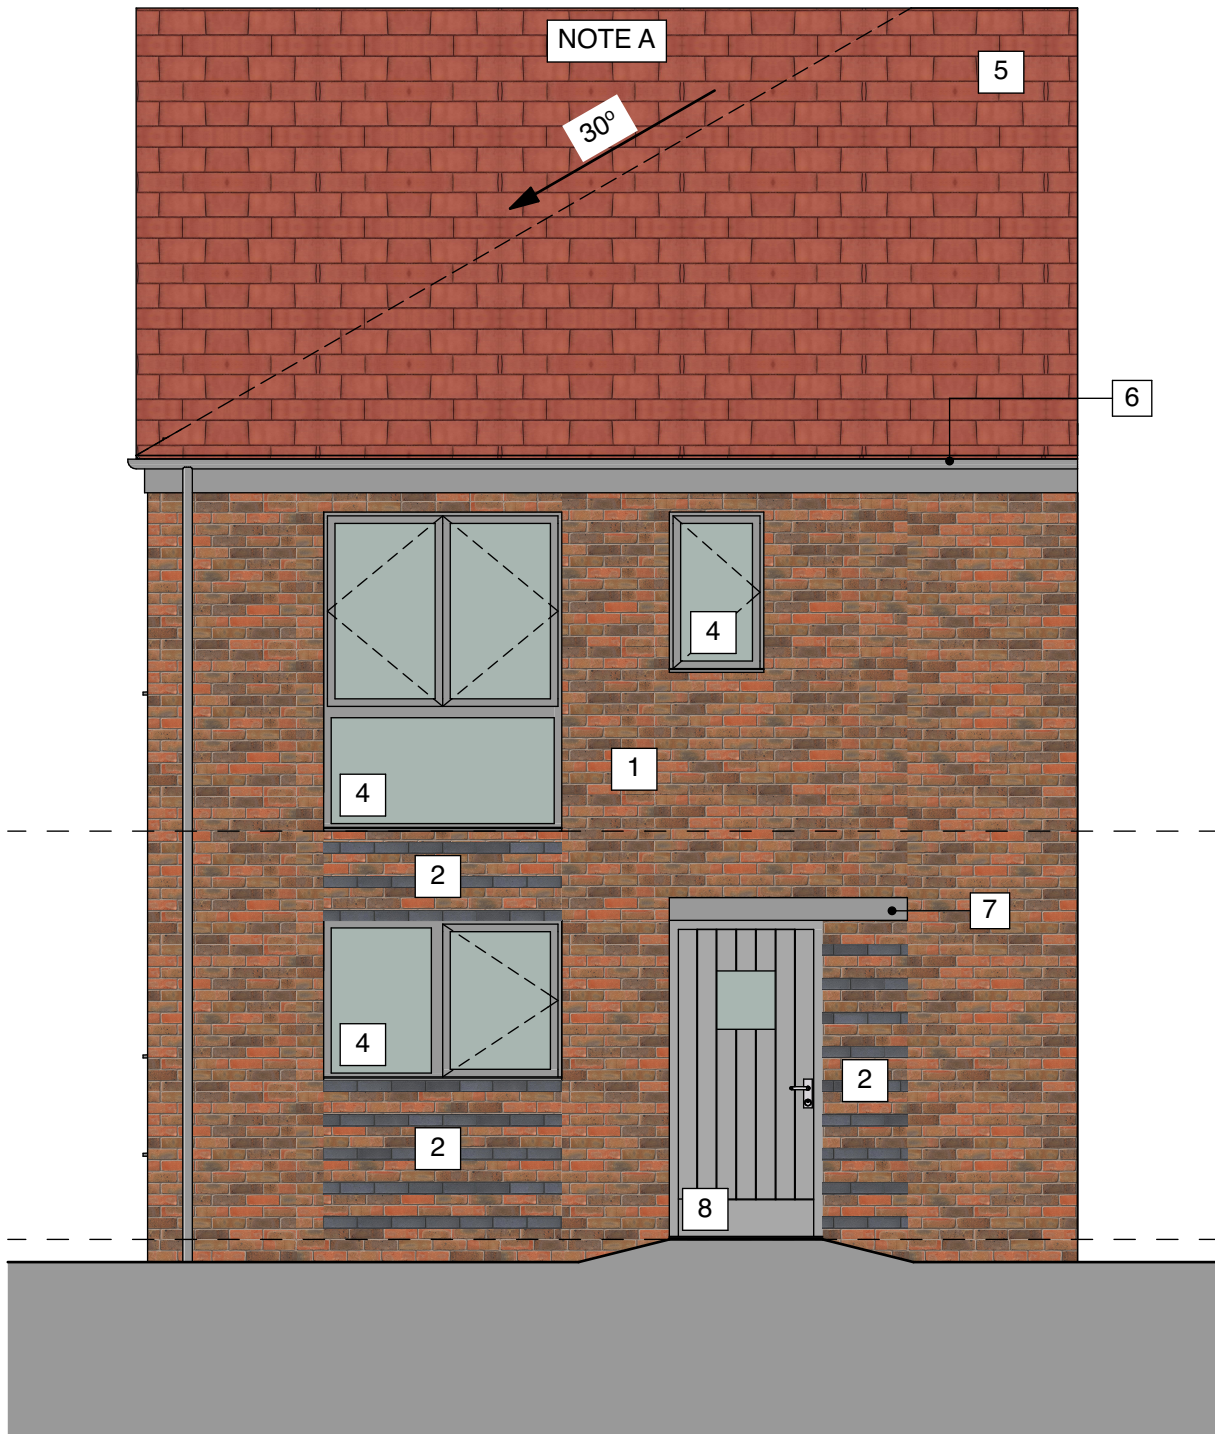


Front Elevation - Facade Treatment A

Plot Numbers
Plot 14
Plot 15 (Handed & Hipped Roof)
Plot 18
Plot 19 (Handed)
Plot 38 (Handed)
Plot 39 (Hipped Roof)




Front Elevation - Facade Treatment B

Plot Numbers
Plot 5 (Handed & Hipped Roof)
Plot 7 (Handed)

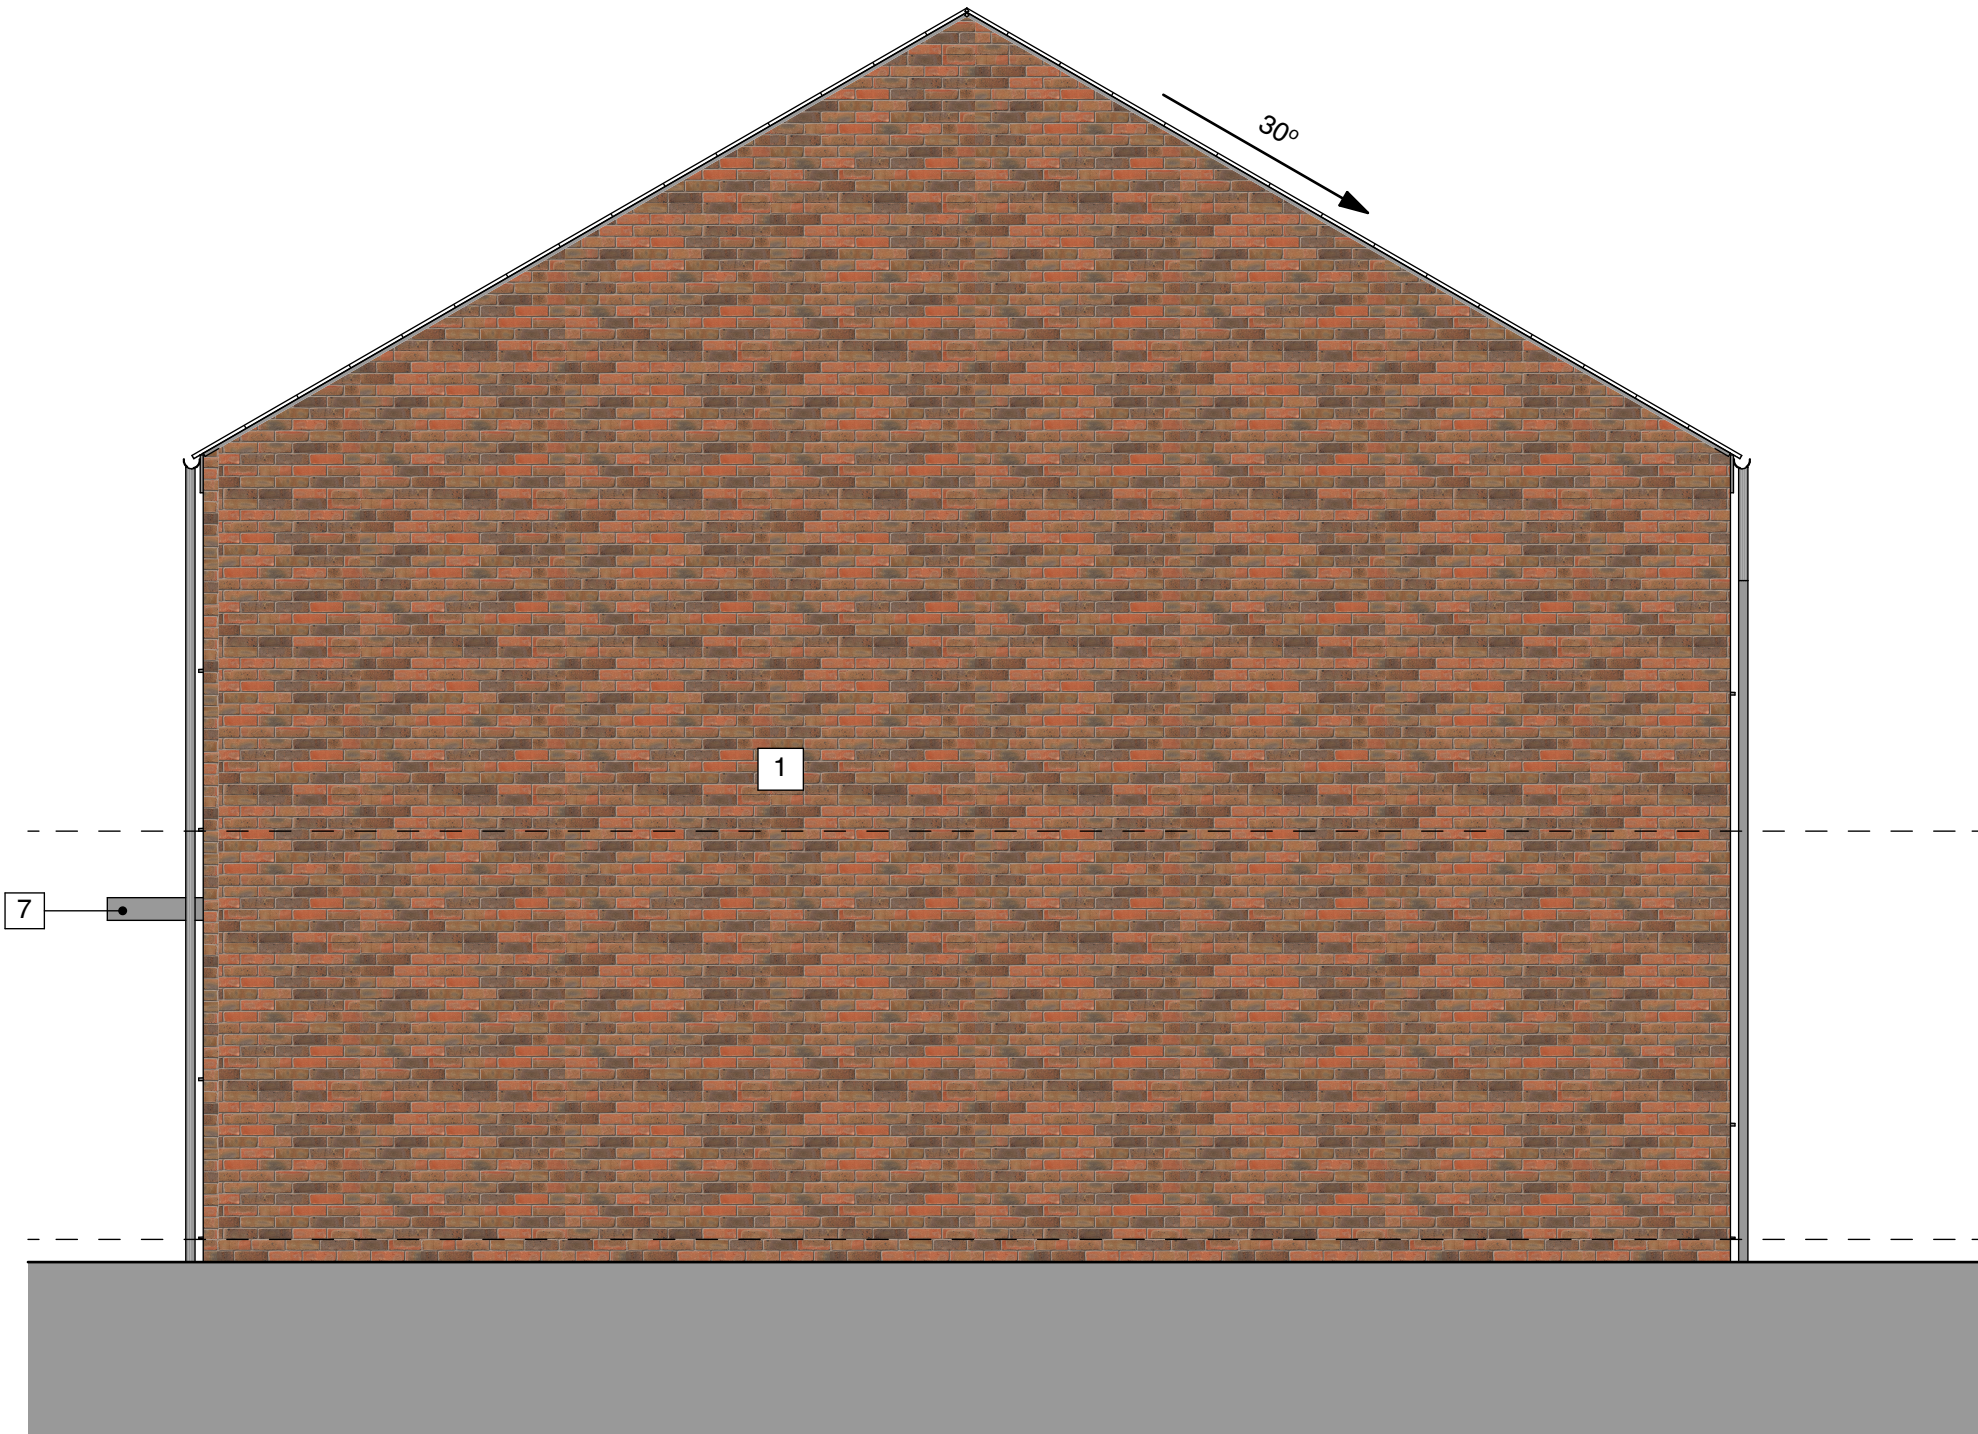


Right Elevation

Plot Numbers
Plot 18 (Handed)
Plot 19

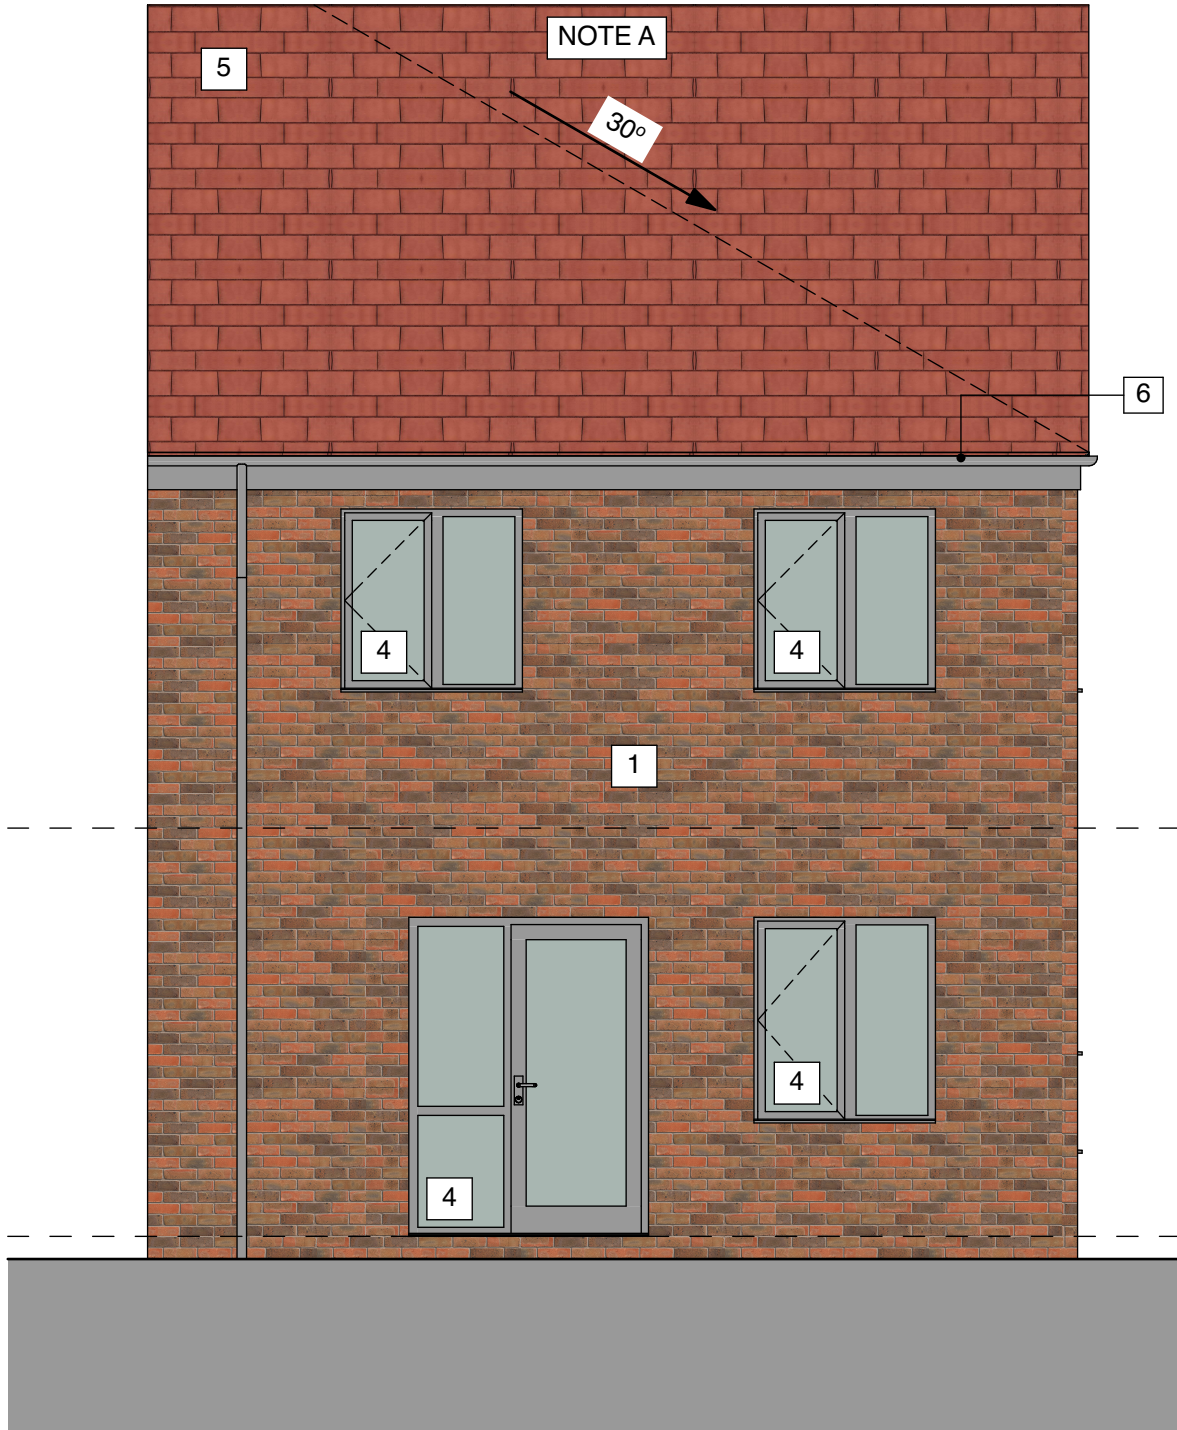


Rear Elevation - Facade Treatment A

Plot Numbers
Plot 14
Plot 15 (Handed & Hipped Roof)
Plot 18
Plot 19 (Handed)
Plot 38 (Handed)
Plot 39 (Hipped Roof)

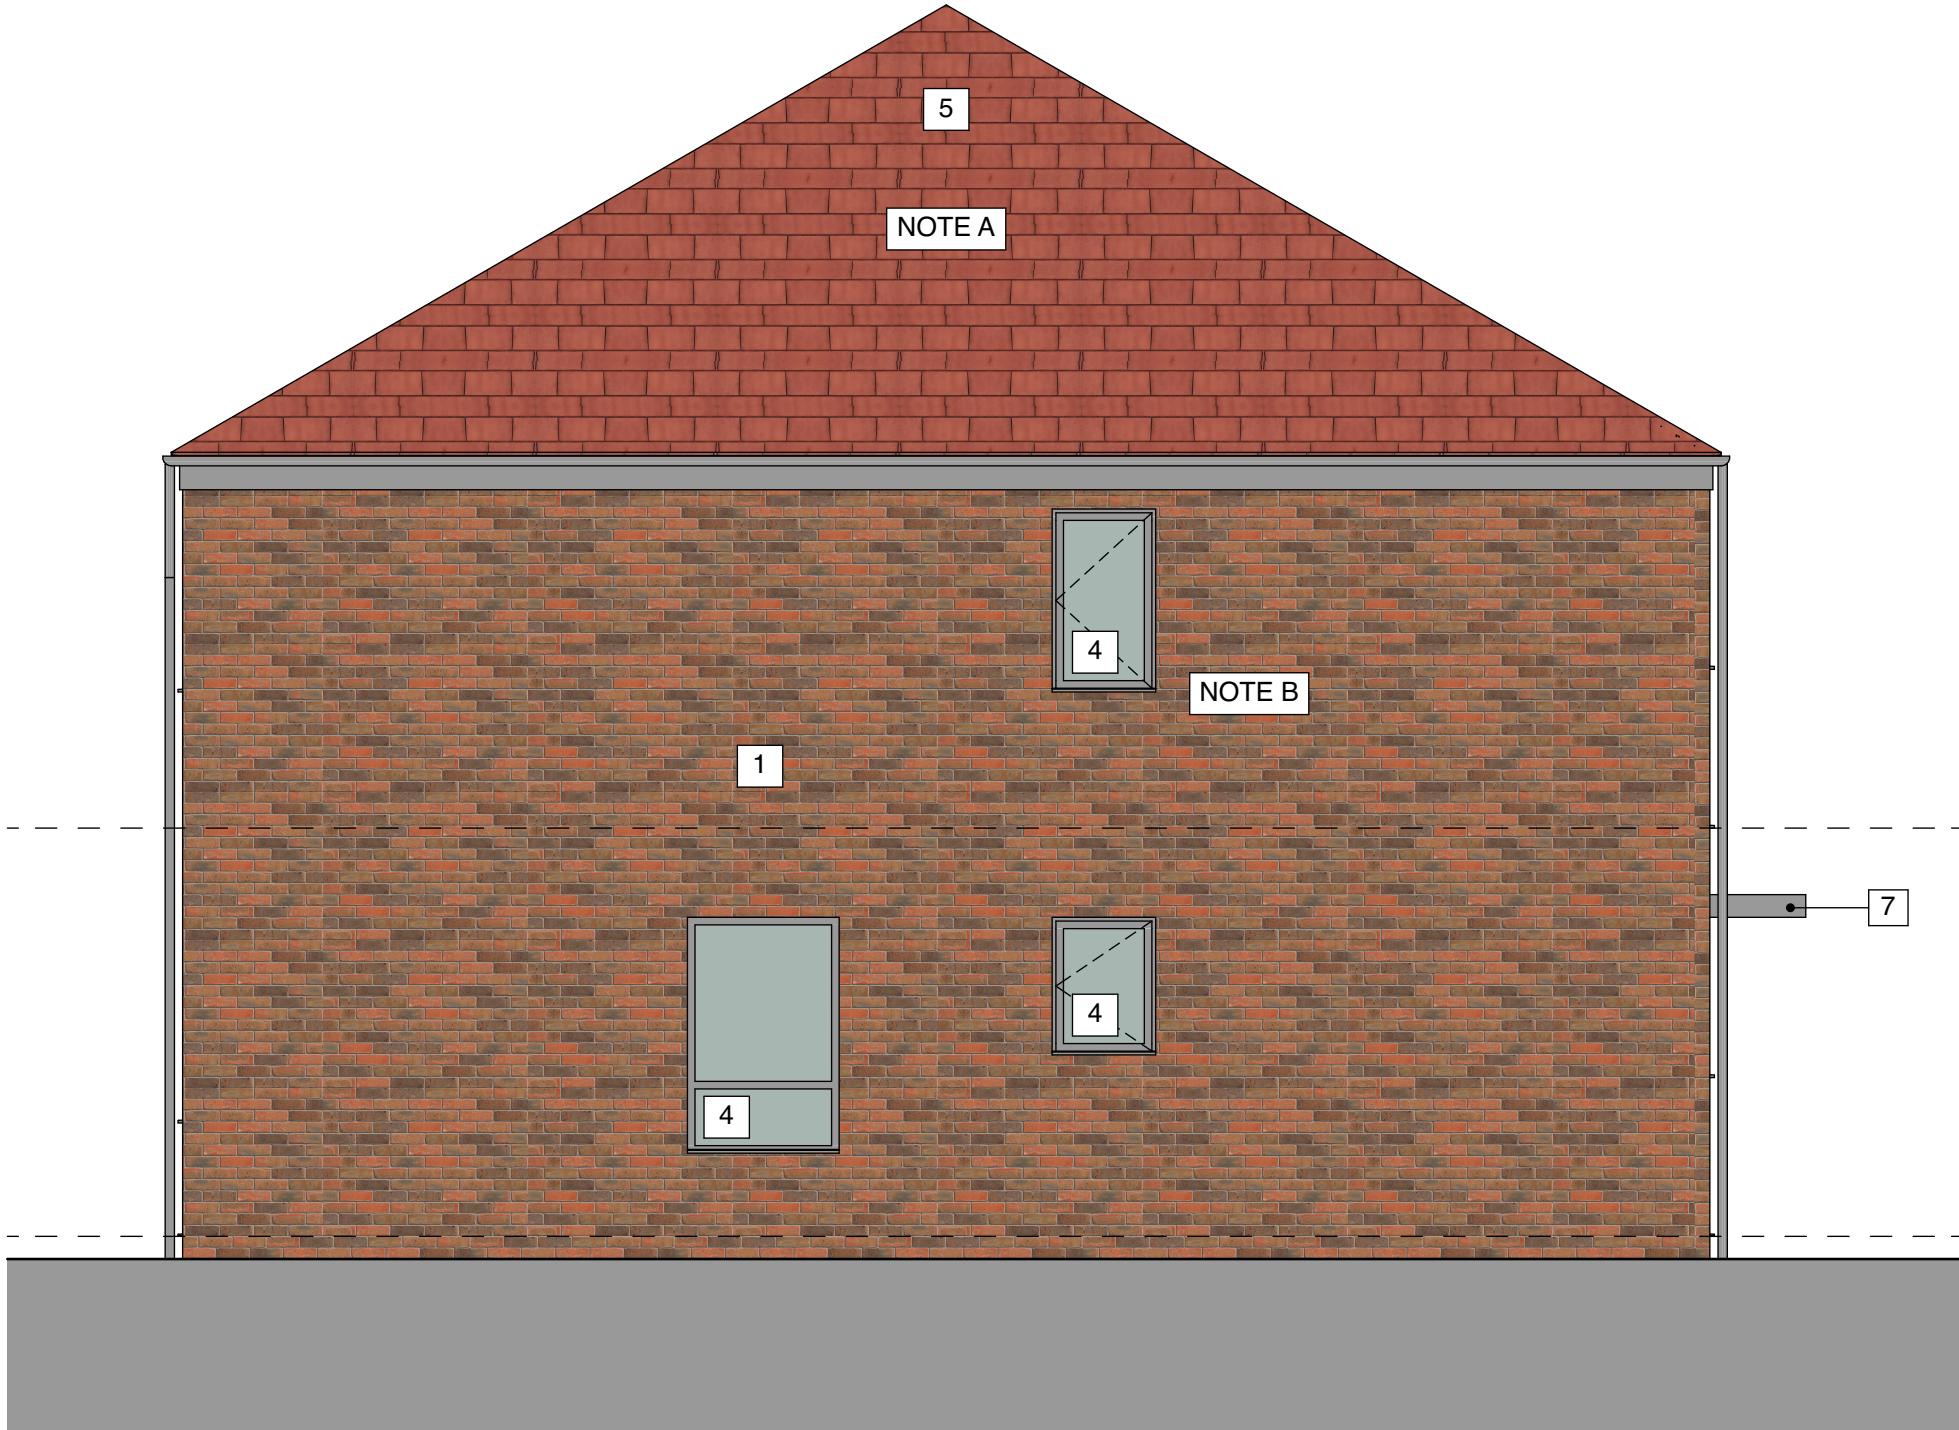

Left Elevation - Facade Treatment A

Plot Numbers
Plot 14
Plot 15 (Handed & Hipped Roof)
Plot 38 (Handed)
Plot 39 (Hipped Roof, Window and projecting brick note B&C)

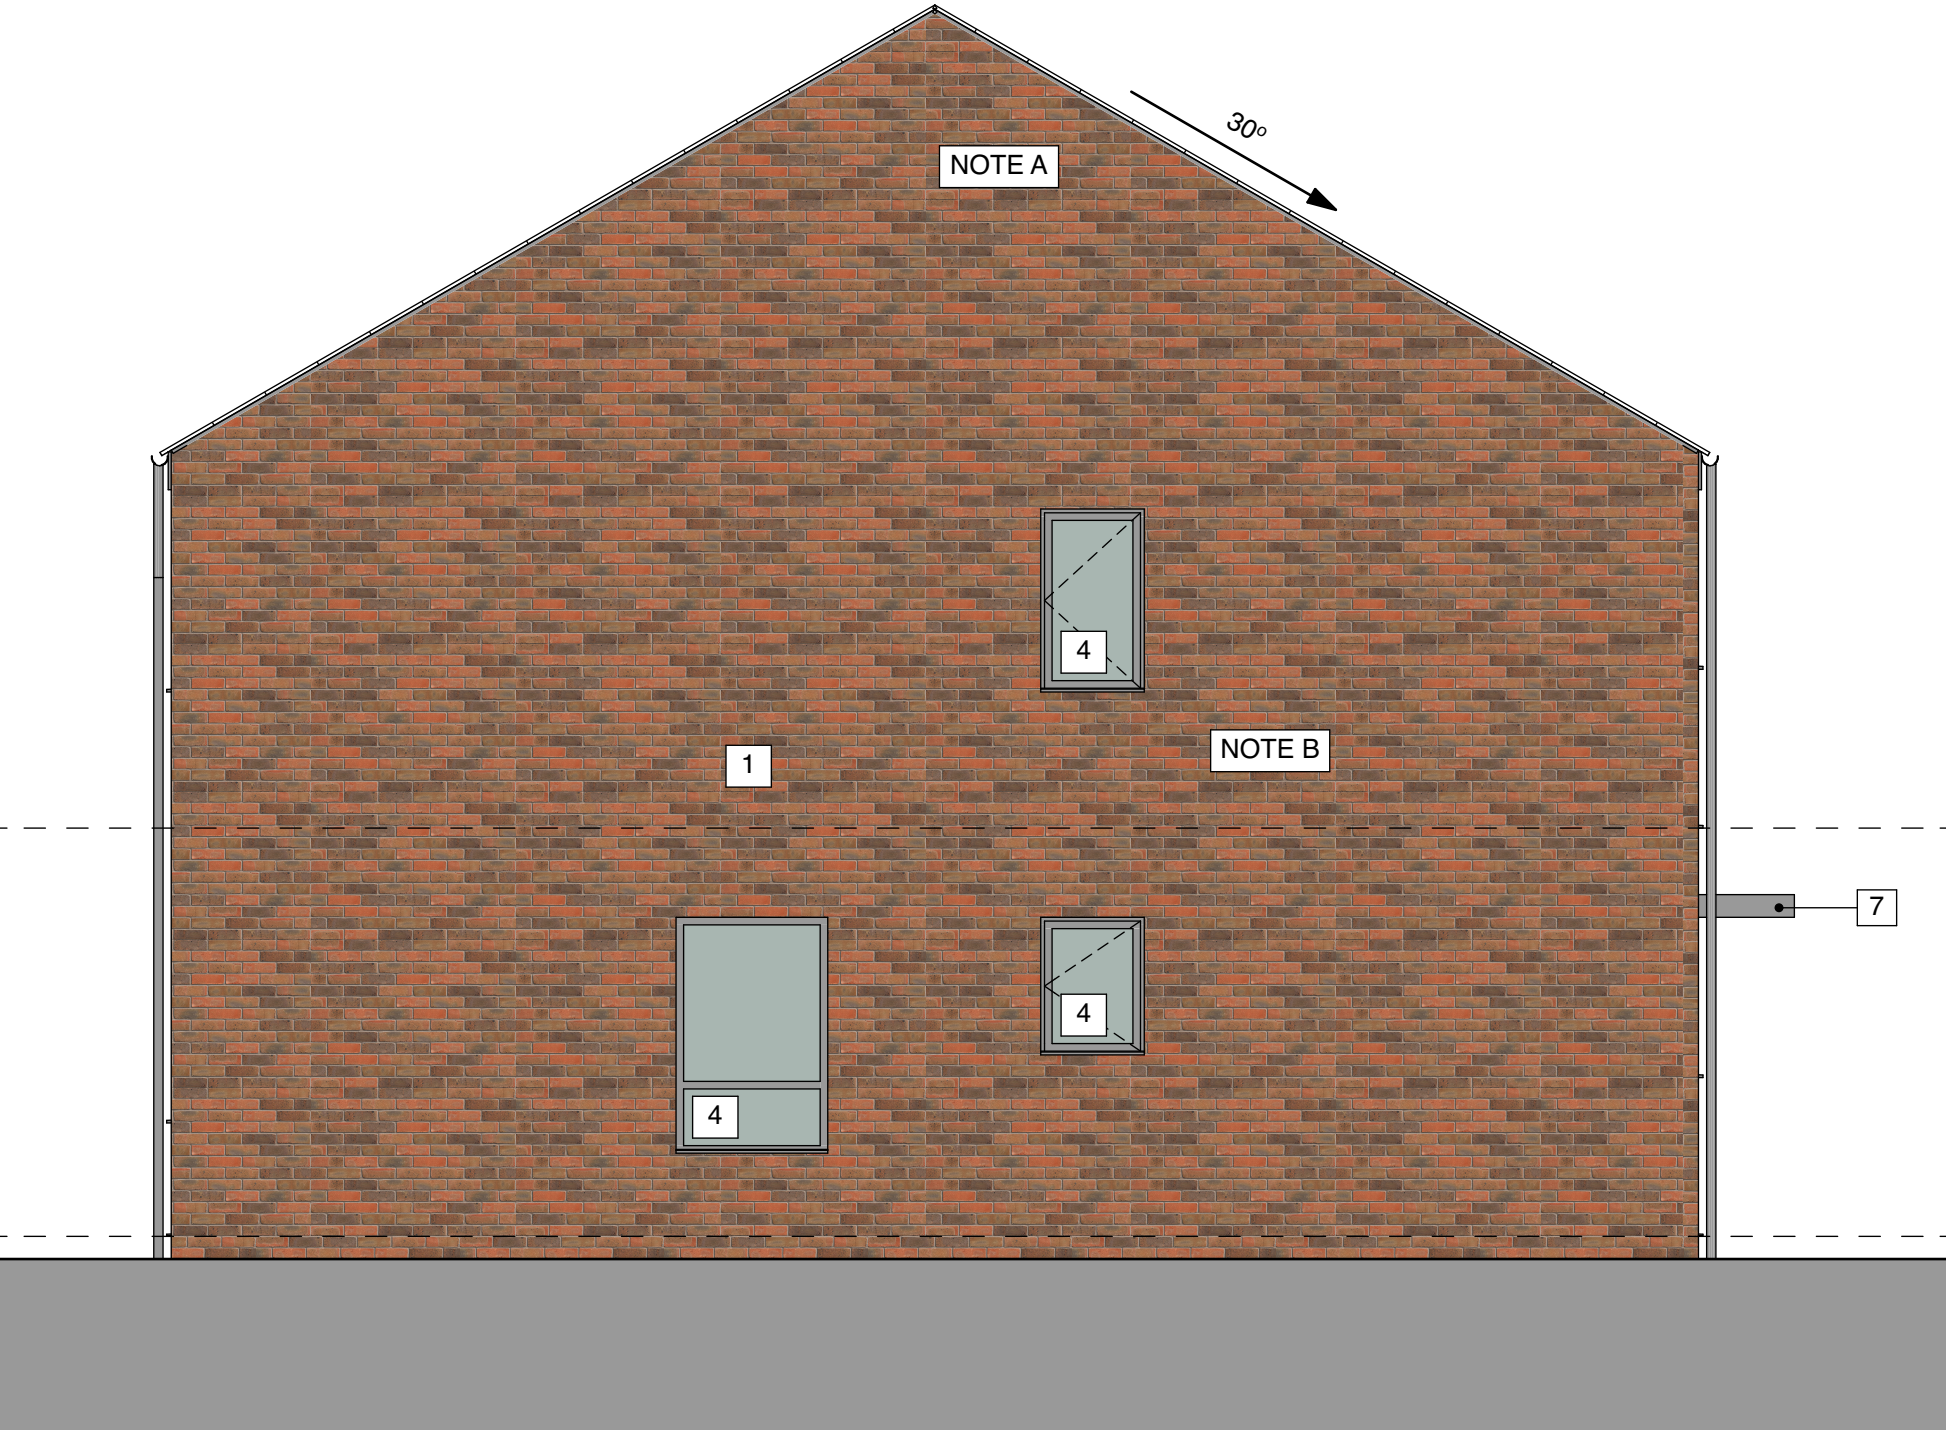

Left Elevation - Facade Treatment B

Plot Numbers
Plot 5 (Handed & Hipped Roof)
Plot 7 (Handed)

DO NOT SCALE FROM THIS DRAWING
ALL DIMENSIONS TO BE VERIFIED ON SITE
DRAWING TO BE SCALED FOR PLANNING AND
BUILDING REGULATIONS PURPOSES ONLY.

- MATERIALS KEY:
- ①. Facing Brick - Red / Brown Multi
 - ②. Projecting Blue Engineering Brick Feature Courses
 - ③. ~~Cedral Weatherboarding (Refer to plot schedule)~~
- Facade Treatment A: James Hardie Heathered Moss
- Facade Treatment B: James Hardie Boothbay Blue
 - ④. Grey UPVC windows & doors
 - ⑤. Concrete Roof Tiles (Refer to plot schedule)
- Facade Treatment A: Redland Mini Stonewold Farmhouse Red
- Facade Treatment B: Redland Mini Stonewold Grey Slate
 - ⑥. Grey UPVC fascia board and rainwater goods
 - ⑦. Grey canopy
 - ⑧. Metal faced composite door

- All bathrooms, WC's & front doors to have obscured glazing

House Type D - 3 Bed 5 Person				
GIA m²	Ground Floor	First Floor	Second Floor	Total
	47	47	-	94
Plot No.	Orientation	Facade Treatment		Type
5	Handed	Material B		Semi-Det
7	Handed	Material B		Detached
14	As Shown	Material A		Semi-Det
15	Handed	Material A		Semi-Det
18	As Shown	Material A		Semi-Det
19	Handed	Material A		Semi-Det
38	Handed	Material A		Semi-Det
39	As Shown	Material A		Semi-Det
NOTE A Hipped Roof Structure to side elevations of Plots 5, 15 & 39				
NOTE B Side Windows to Plots 5, 7 & 39 ONLY				

CH ID	Changes in this Revision:
Ch46	Feature Courses amended

Planning



Fairview House
2A Osborne View Road
Hill Head
Fareham
PO14 3JN
T 01329 661840
F 01329 668140

Client
Guinness Developments Ltd,
30 Brock Street, Regents Place,
London, NW1 3FG

Project
Woodcroft Lane, Waterlooville

Title
House Type D Elevations

Scale	Date	Drawn	Checked
1:50 @ A1	Feb '20	AST	MW
Project No:	Drawing No.	Revision	
19-01	P-004	P3	

