




EXISTING

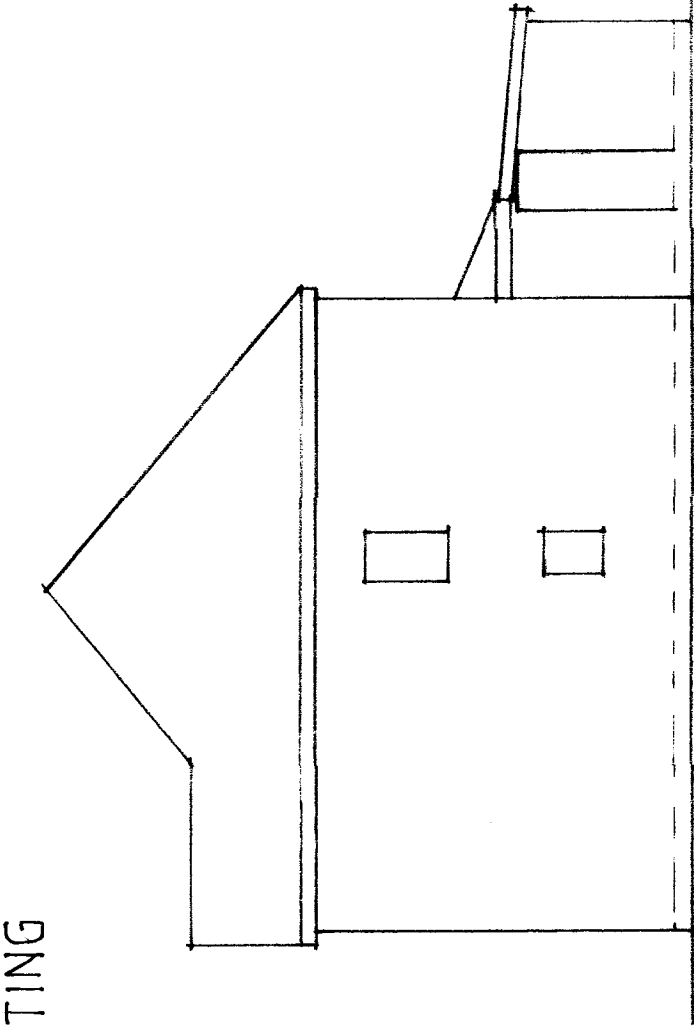


Side Elevation

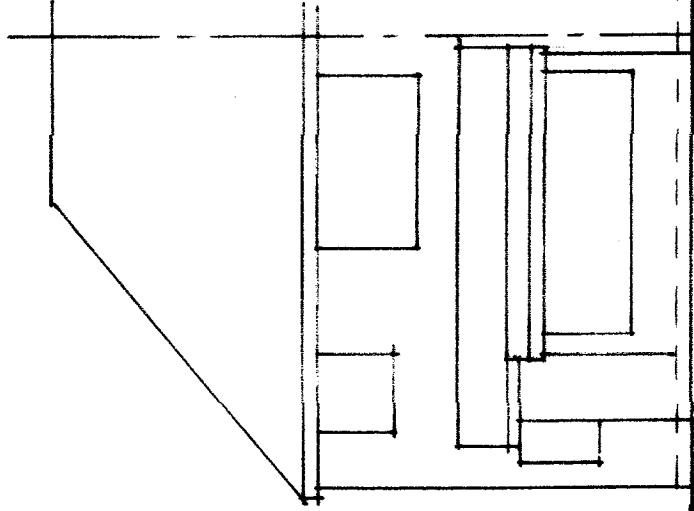

Rear Elevation

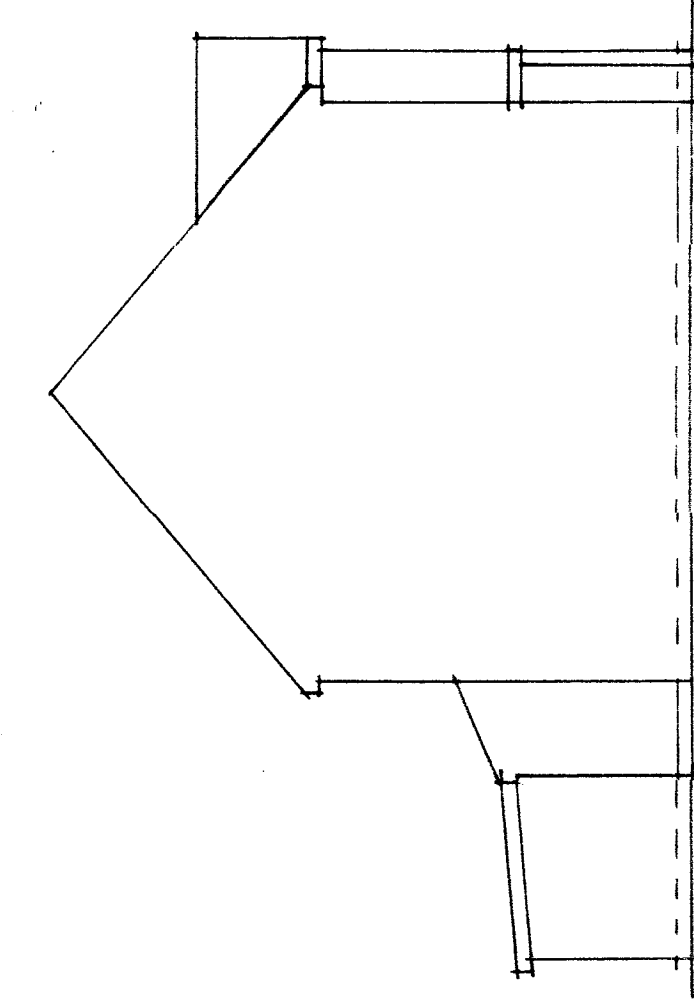

Side Elevation

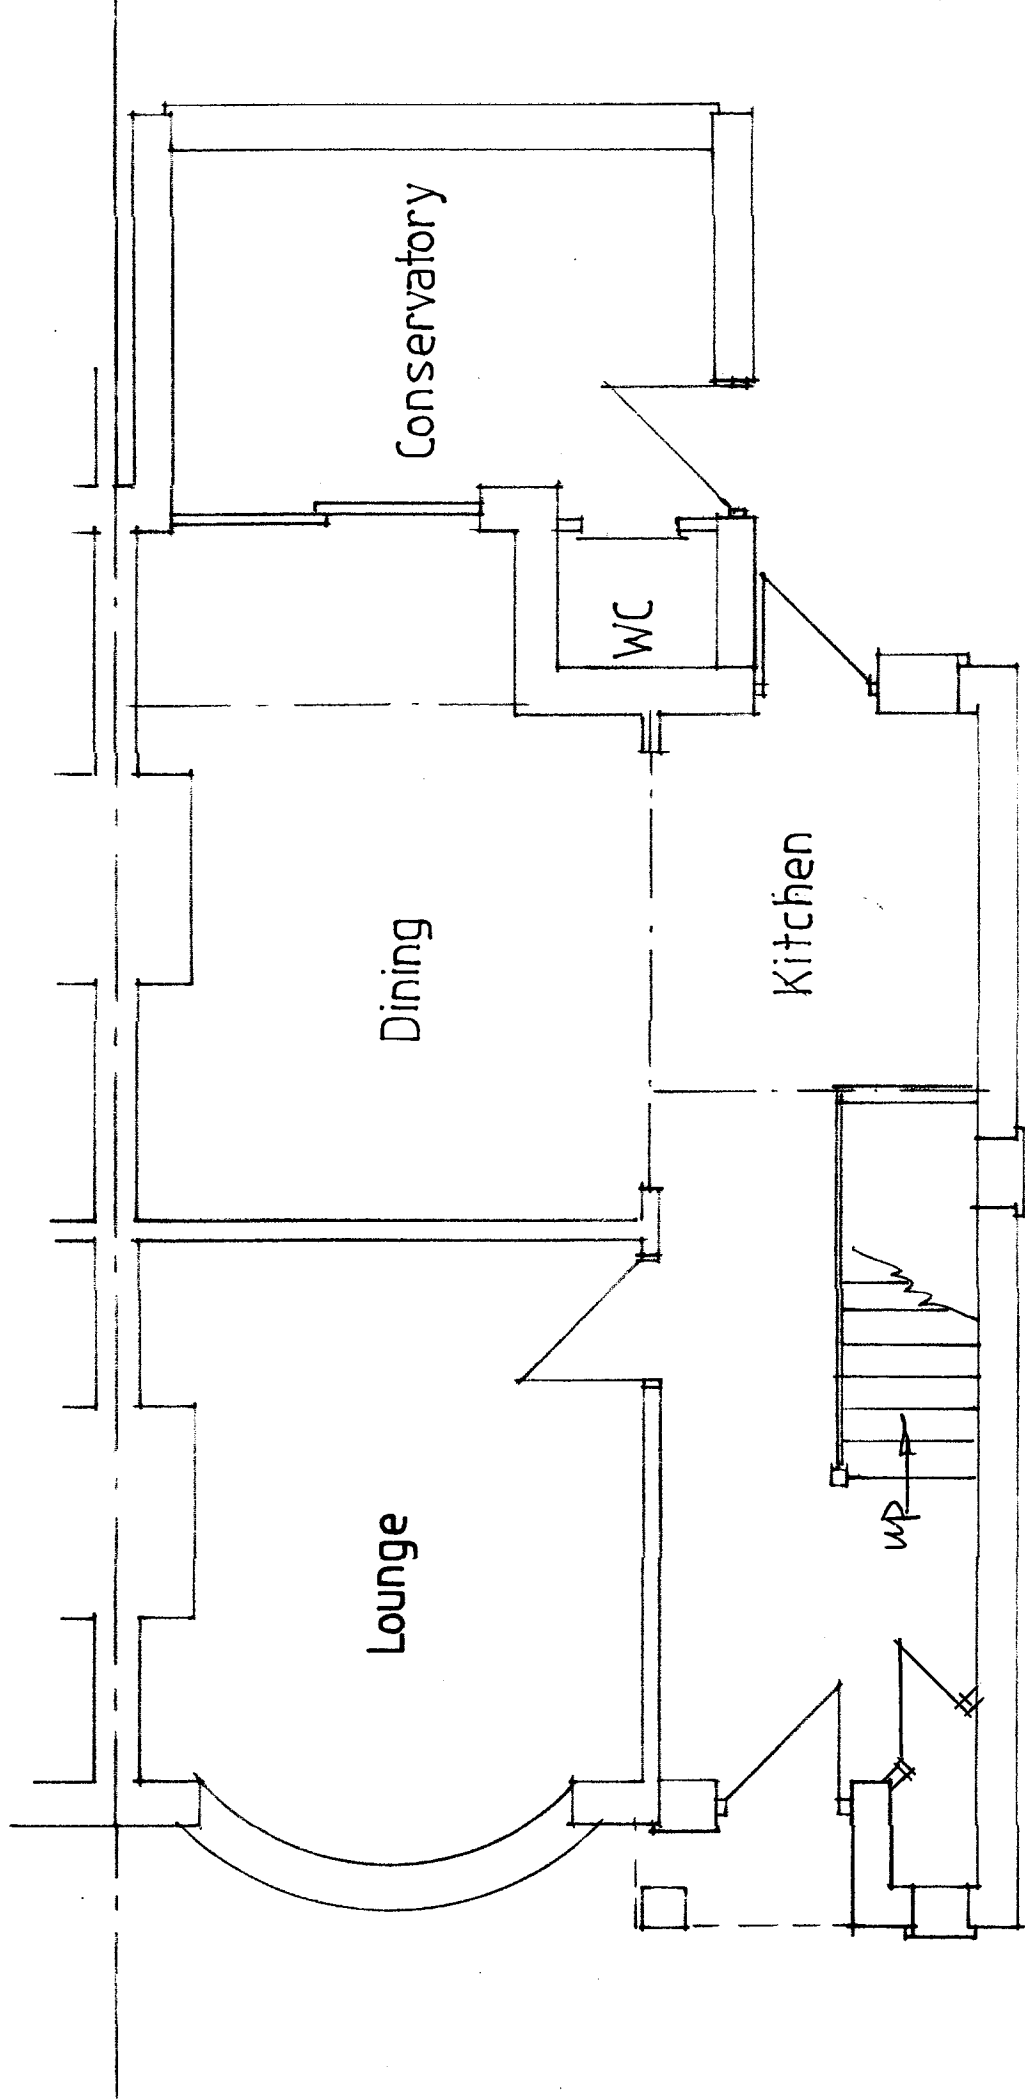

Ground Floor Plan

0 500 1000 2000 3000 4000 5000
SCALE 1:50

0 500 1000 2000 3000 4000 5000
SCALE 1:100

0 500 1000 2000 3000 4000 5000
SCALE 1:100

10 Jessie Road
Bedhampton
SCALE 1:50 1:100

June 2020 01