

WHARF HOUSE, KING STREET, EMSWORTH
EXISTING

NOTES:


Dimensions to be checked on site before commencing work.
Any discrepancies shall be reported to the architect immediately.

Do not scale from these drawings except for planning purposes.


Use figured dimensions only.

Where applicable this drawing is to be read in conjunction with other consultants' drawings.


All drawings to be read in conjunction with specification and all other drawings including structural engineer and mechanical and electrical drawings / specification

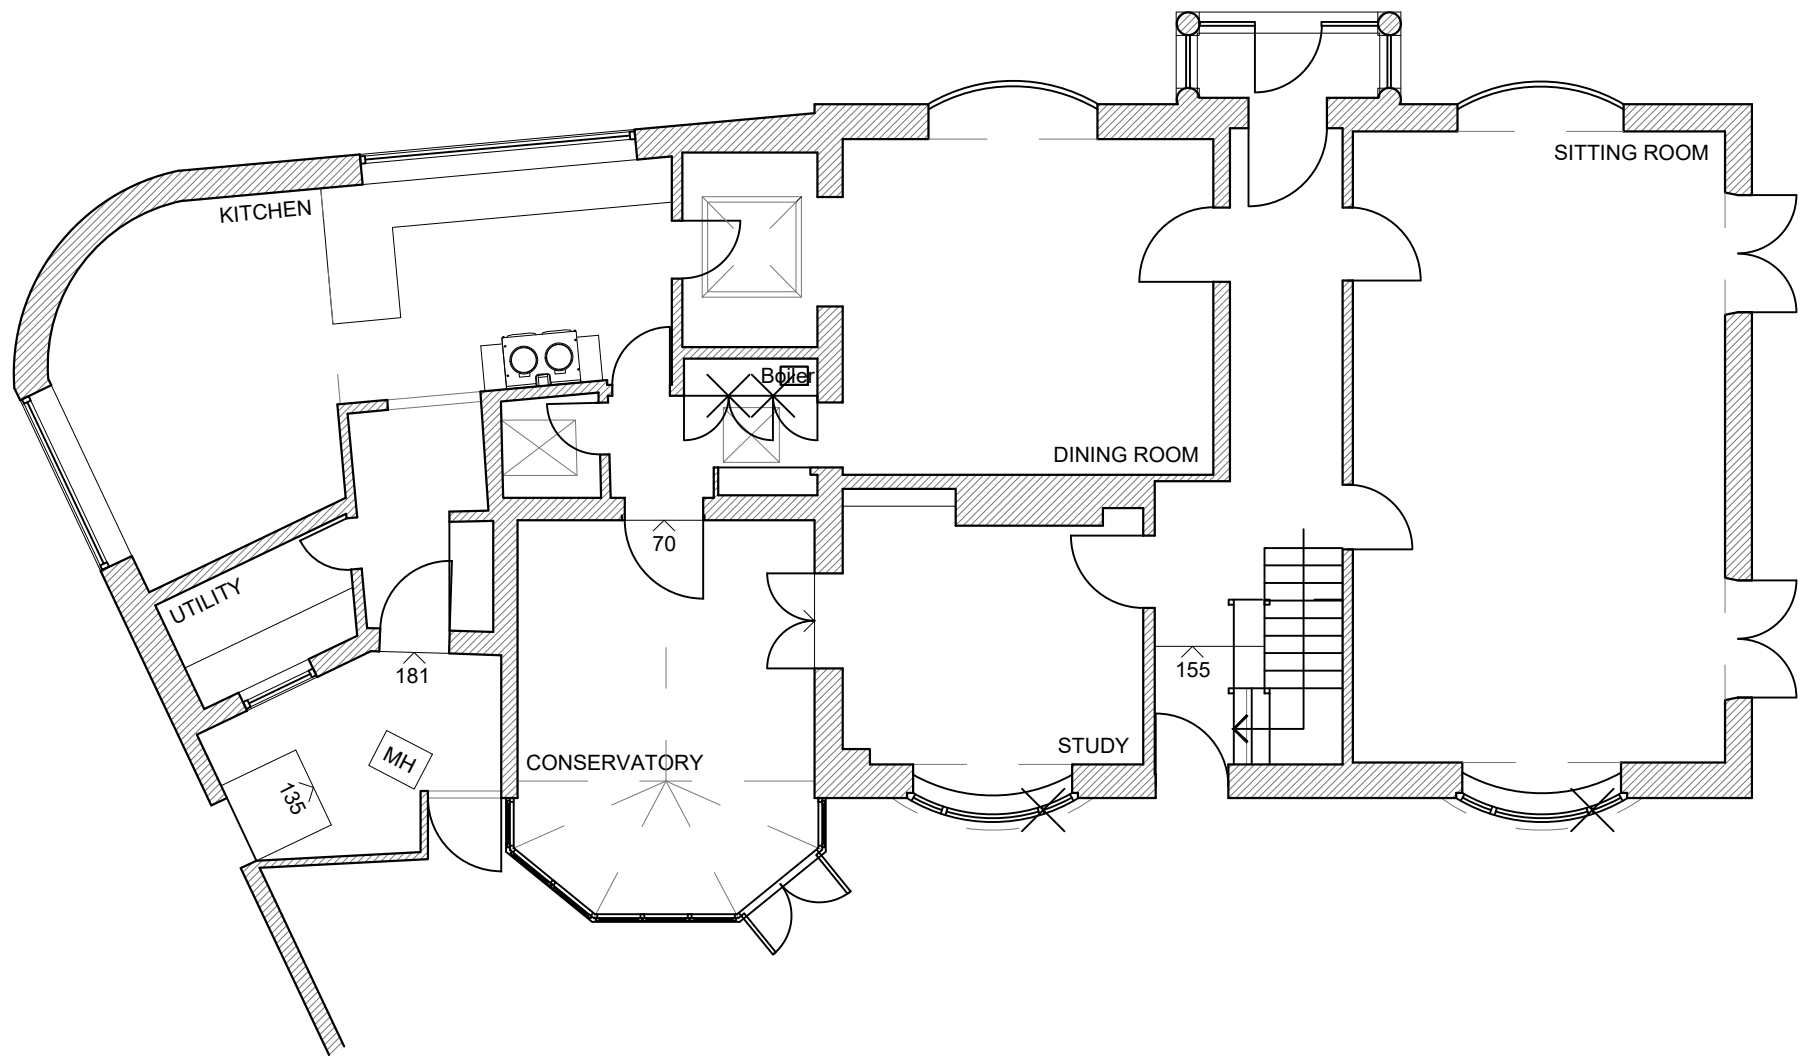




GROUND FLOOR
1:100

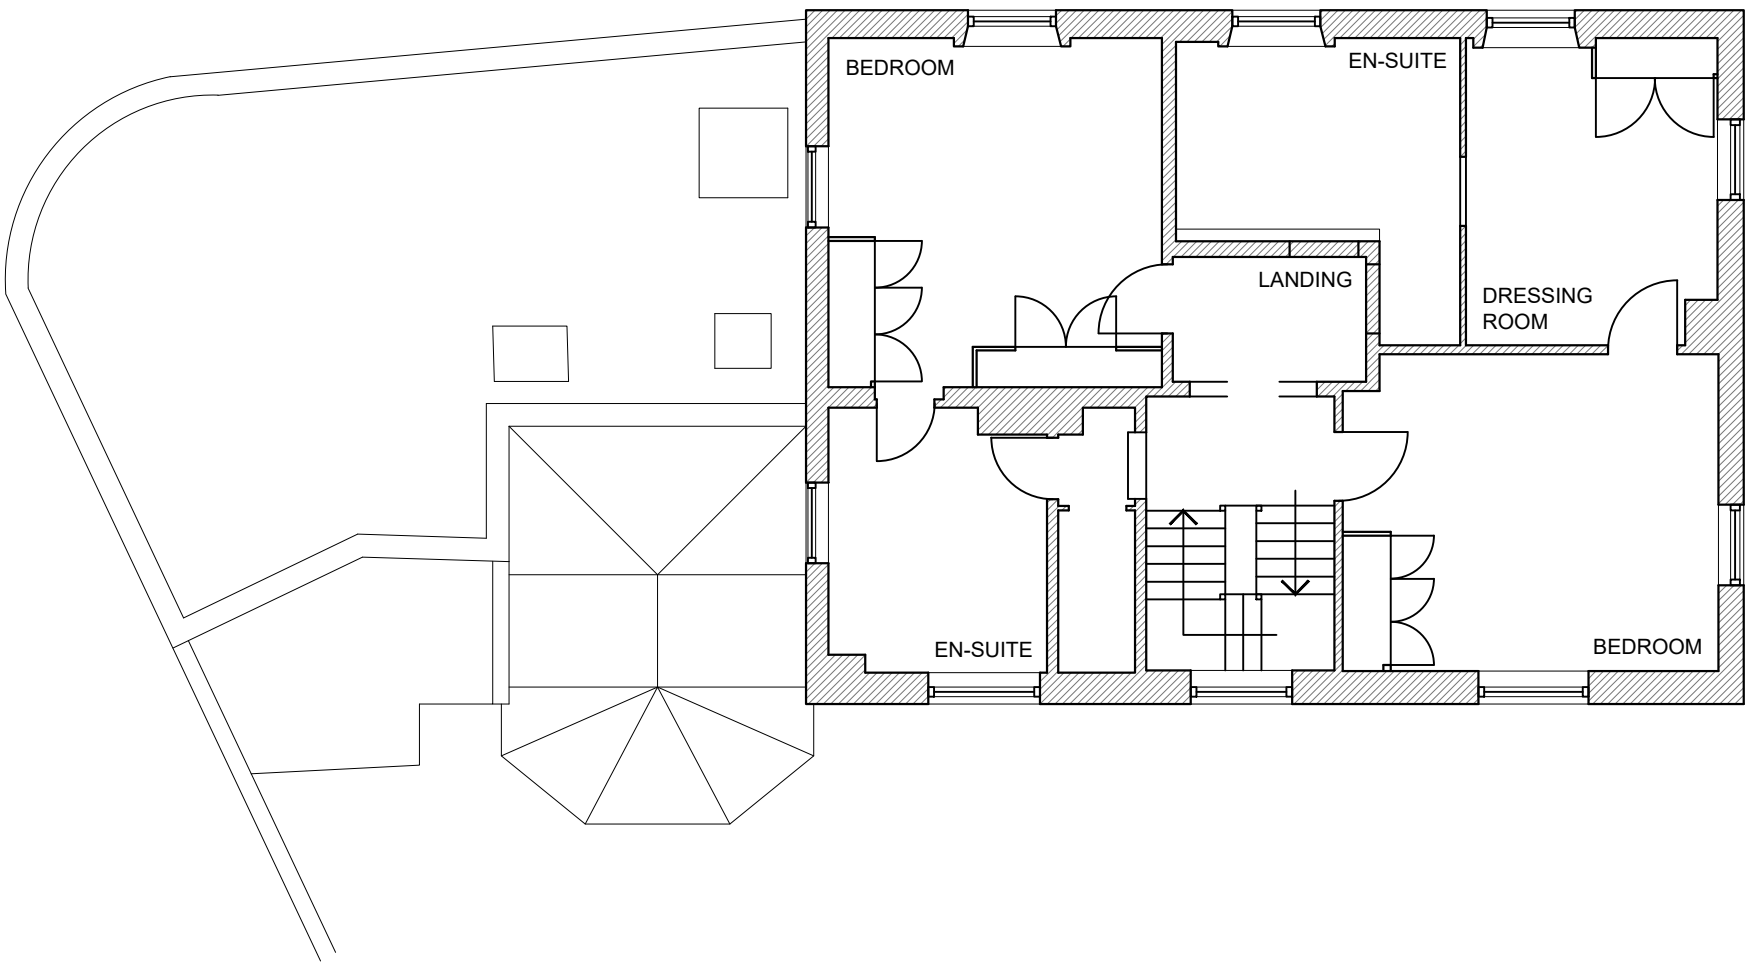


FIRST FLOOR
1:100

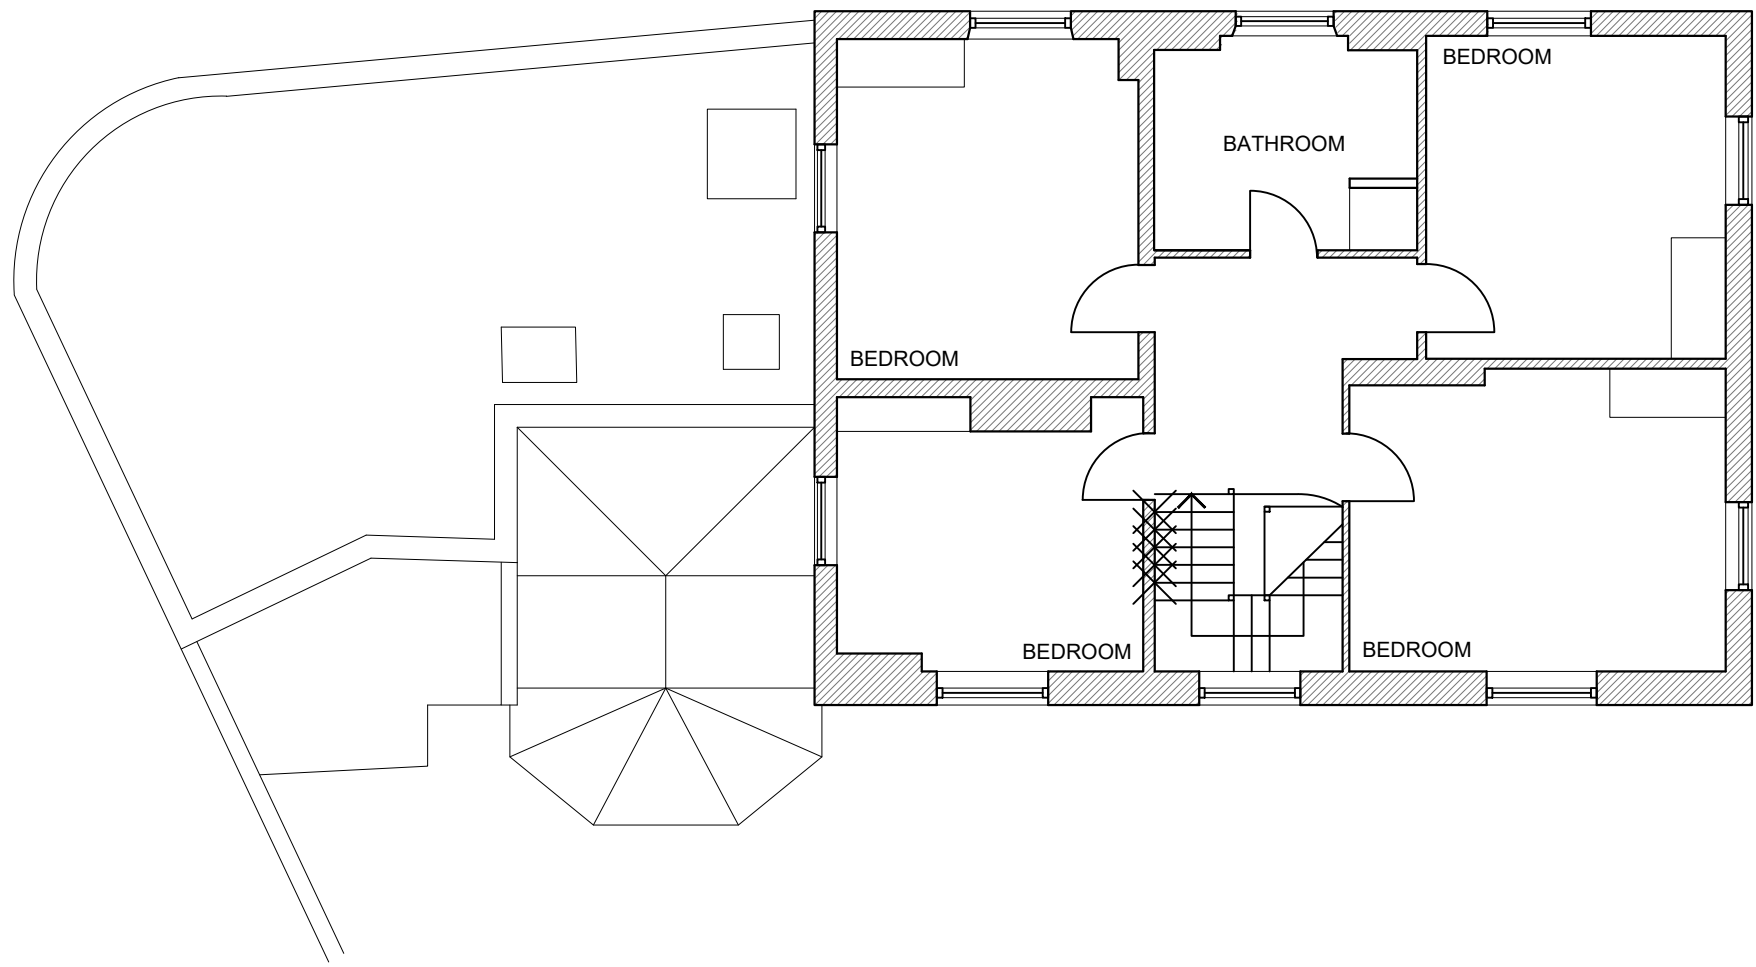

SECOND FLOOR
1:100

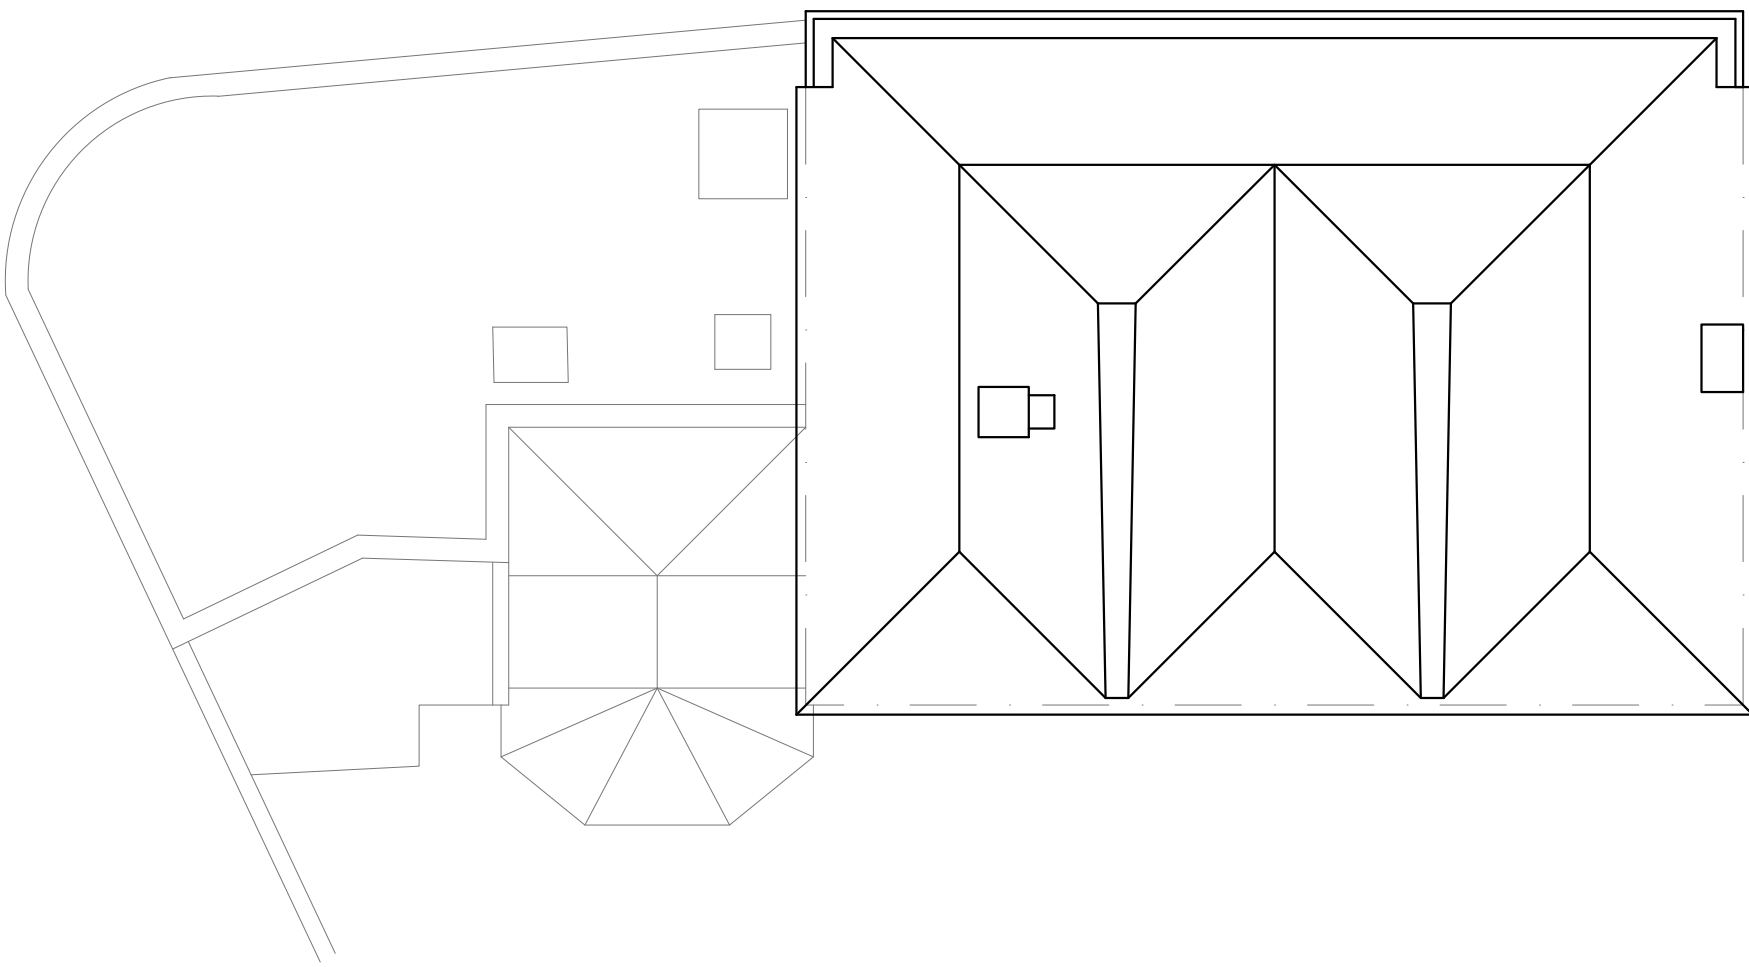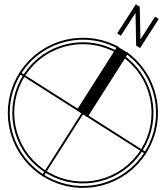
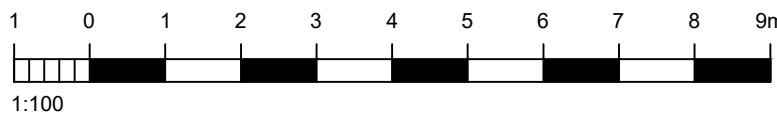


ROOF PLAN
1:100

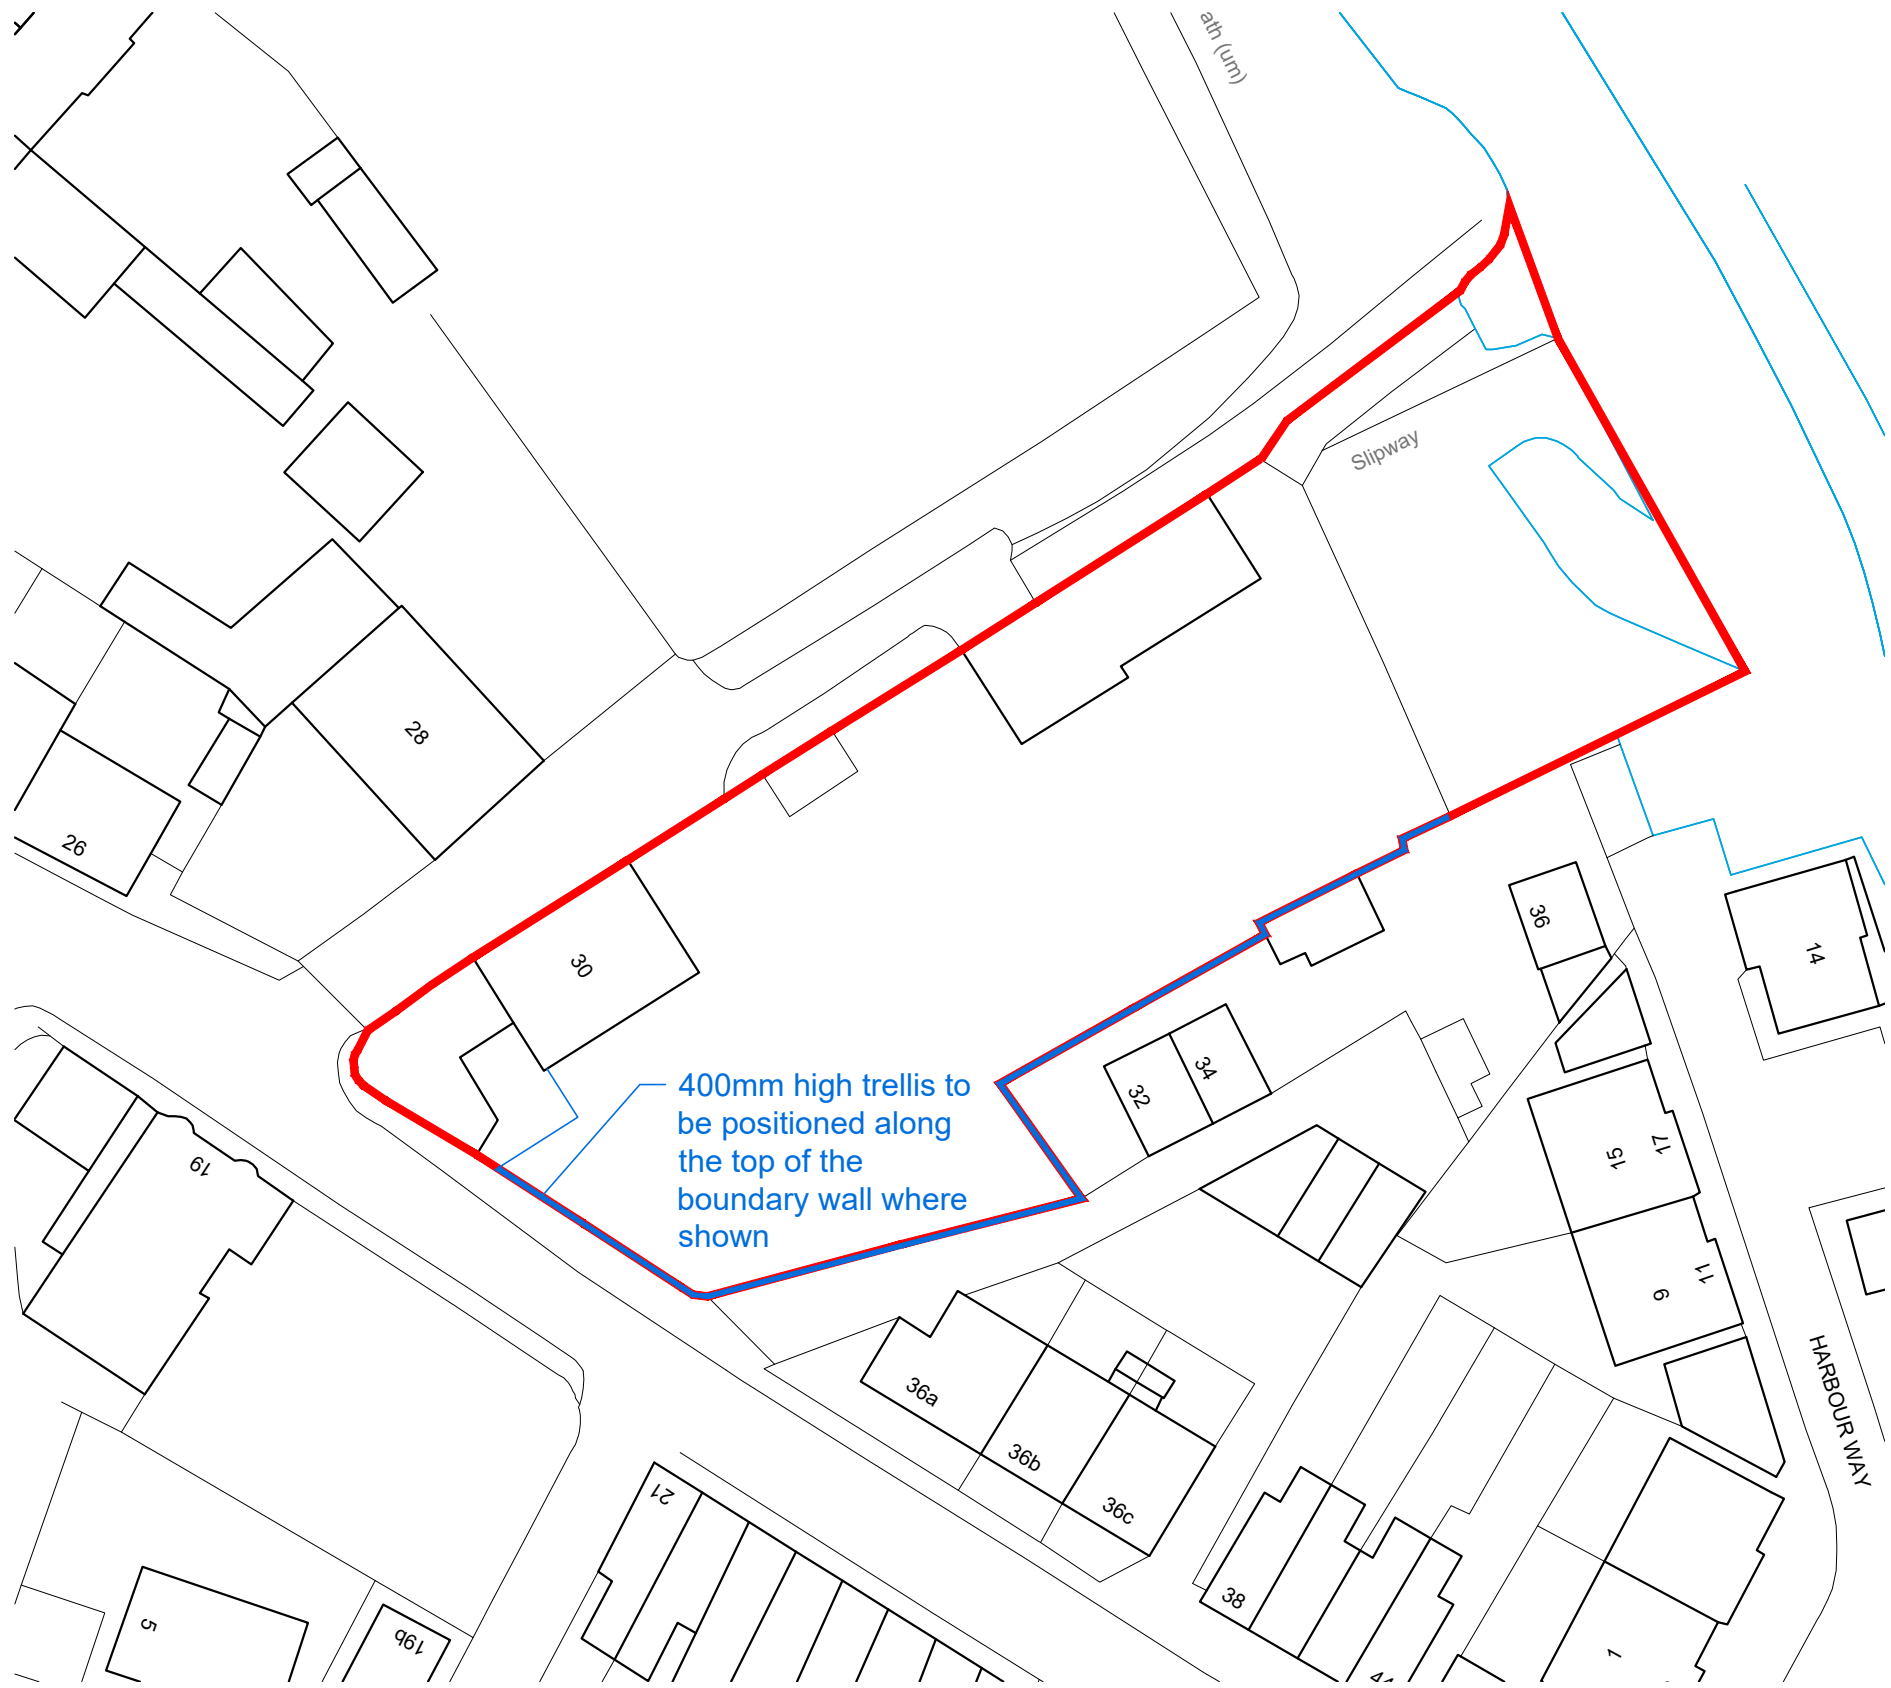


BLOCK PLAN
1:500

Ordnance Survey, (c) Crown Copyright 2019. All rights reserved. Licence number 100022432

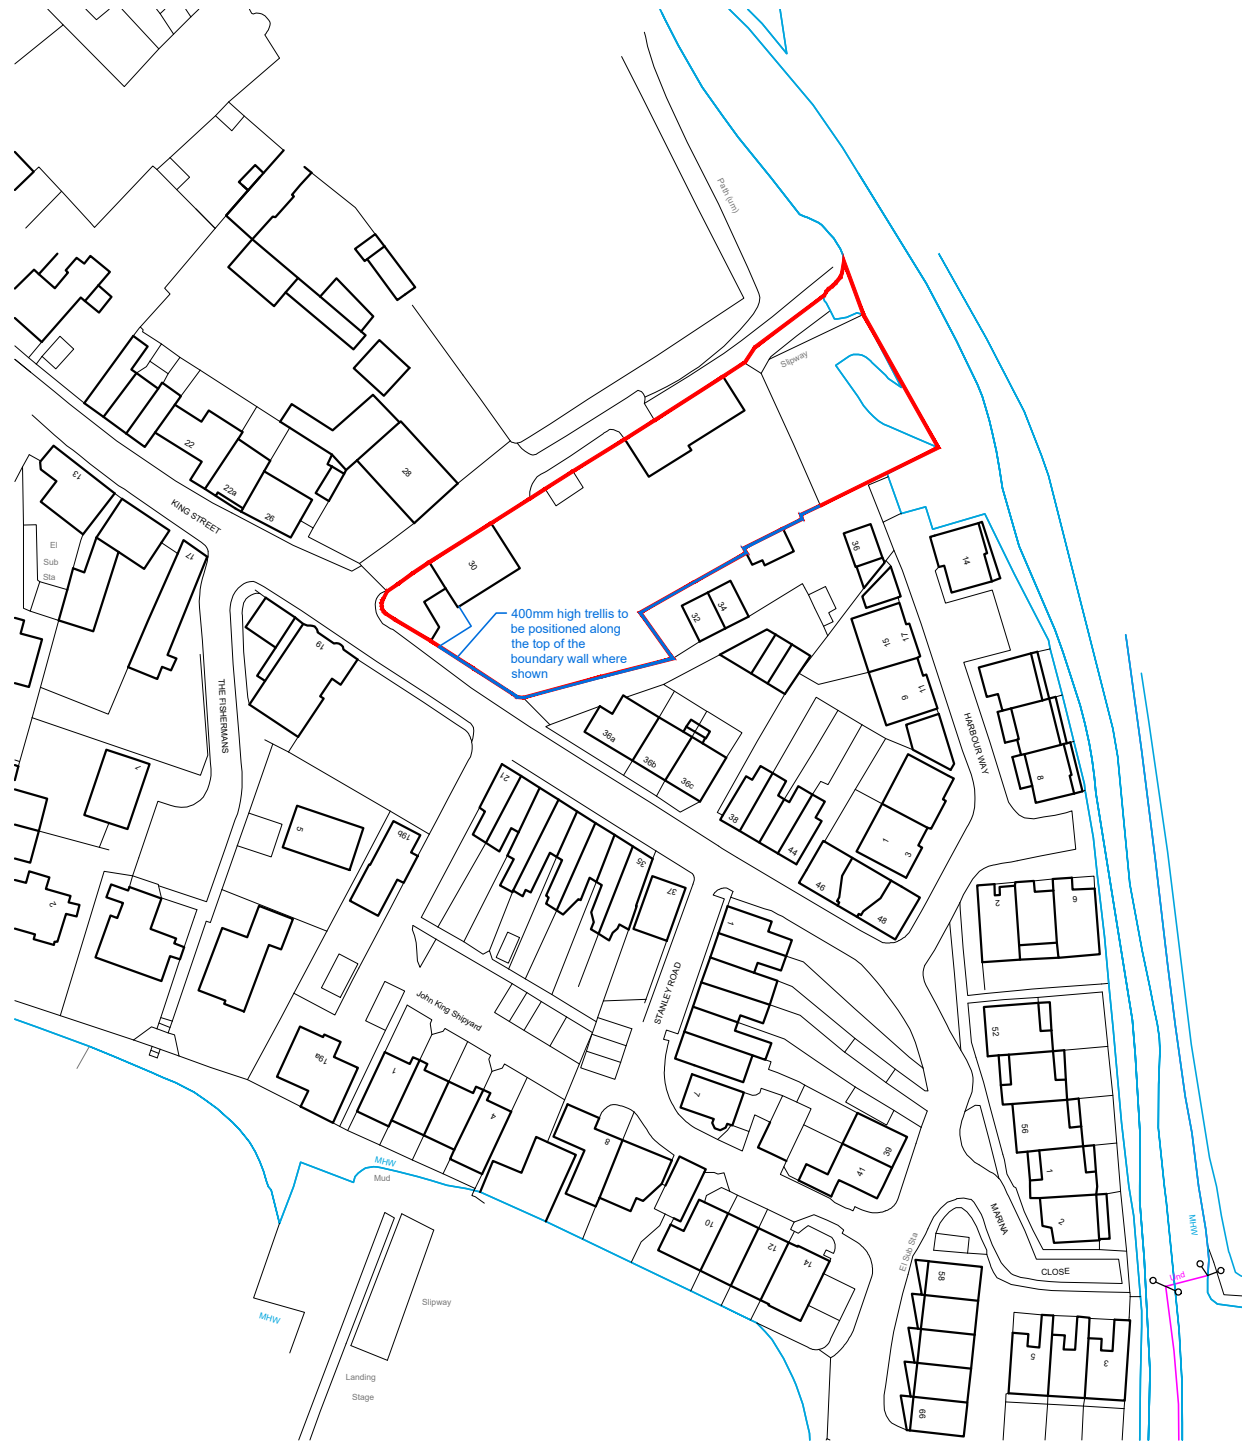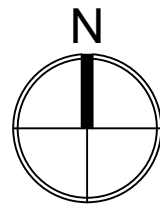

SITE LOCATION PLAN
1:1250

Ordnance Survey, (c) Crown Copyright 2019. All rights reserved.
Licence number 100022432

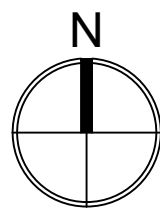

REV	DATE	AMENDMENT	DRAWN

hd
architects

Helyer Davies Architects Ltd
1 The Old Flour Mill,
Emsworth, PO10 7BT
01243 370 715

www.hdarchitects.co.uk mail@hdarchitects.co.uk

PROJECT
Wharf House
King Street
Emsworth
PO10 7AZ

DRAWING
Existing plans

SCALE
as noted @ A1

DATE	JAN 2020	DRAWN	TW
DRAWING NUMBER	19165-01	REVISION	*