
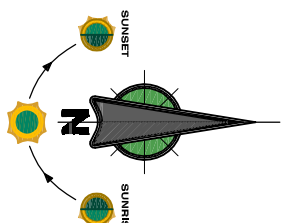
 


MILL RYTHE HOLIDAY VILLAGE

SOIL INVESTIGATION PHASE 1 - LOCATION PLAN - SCALE 1:1250

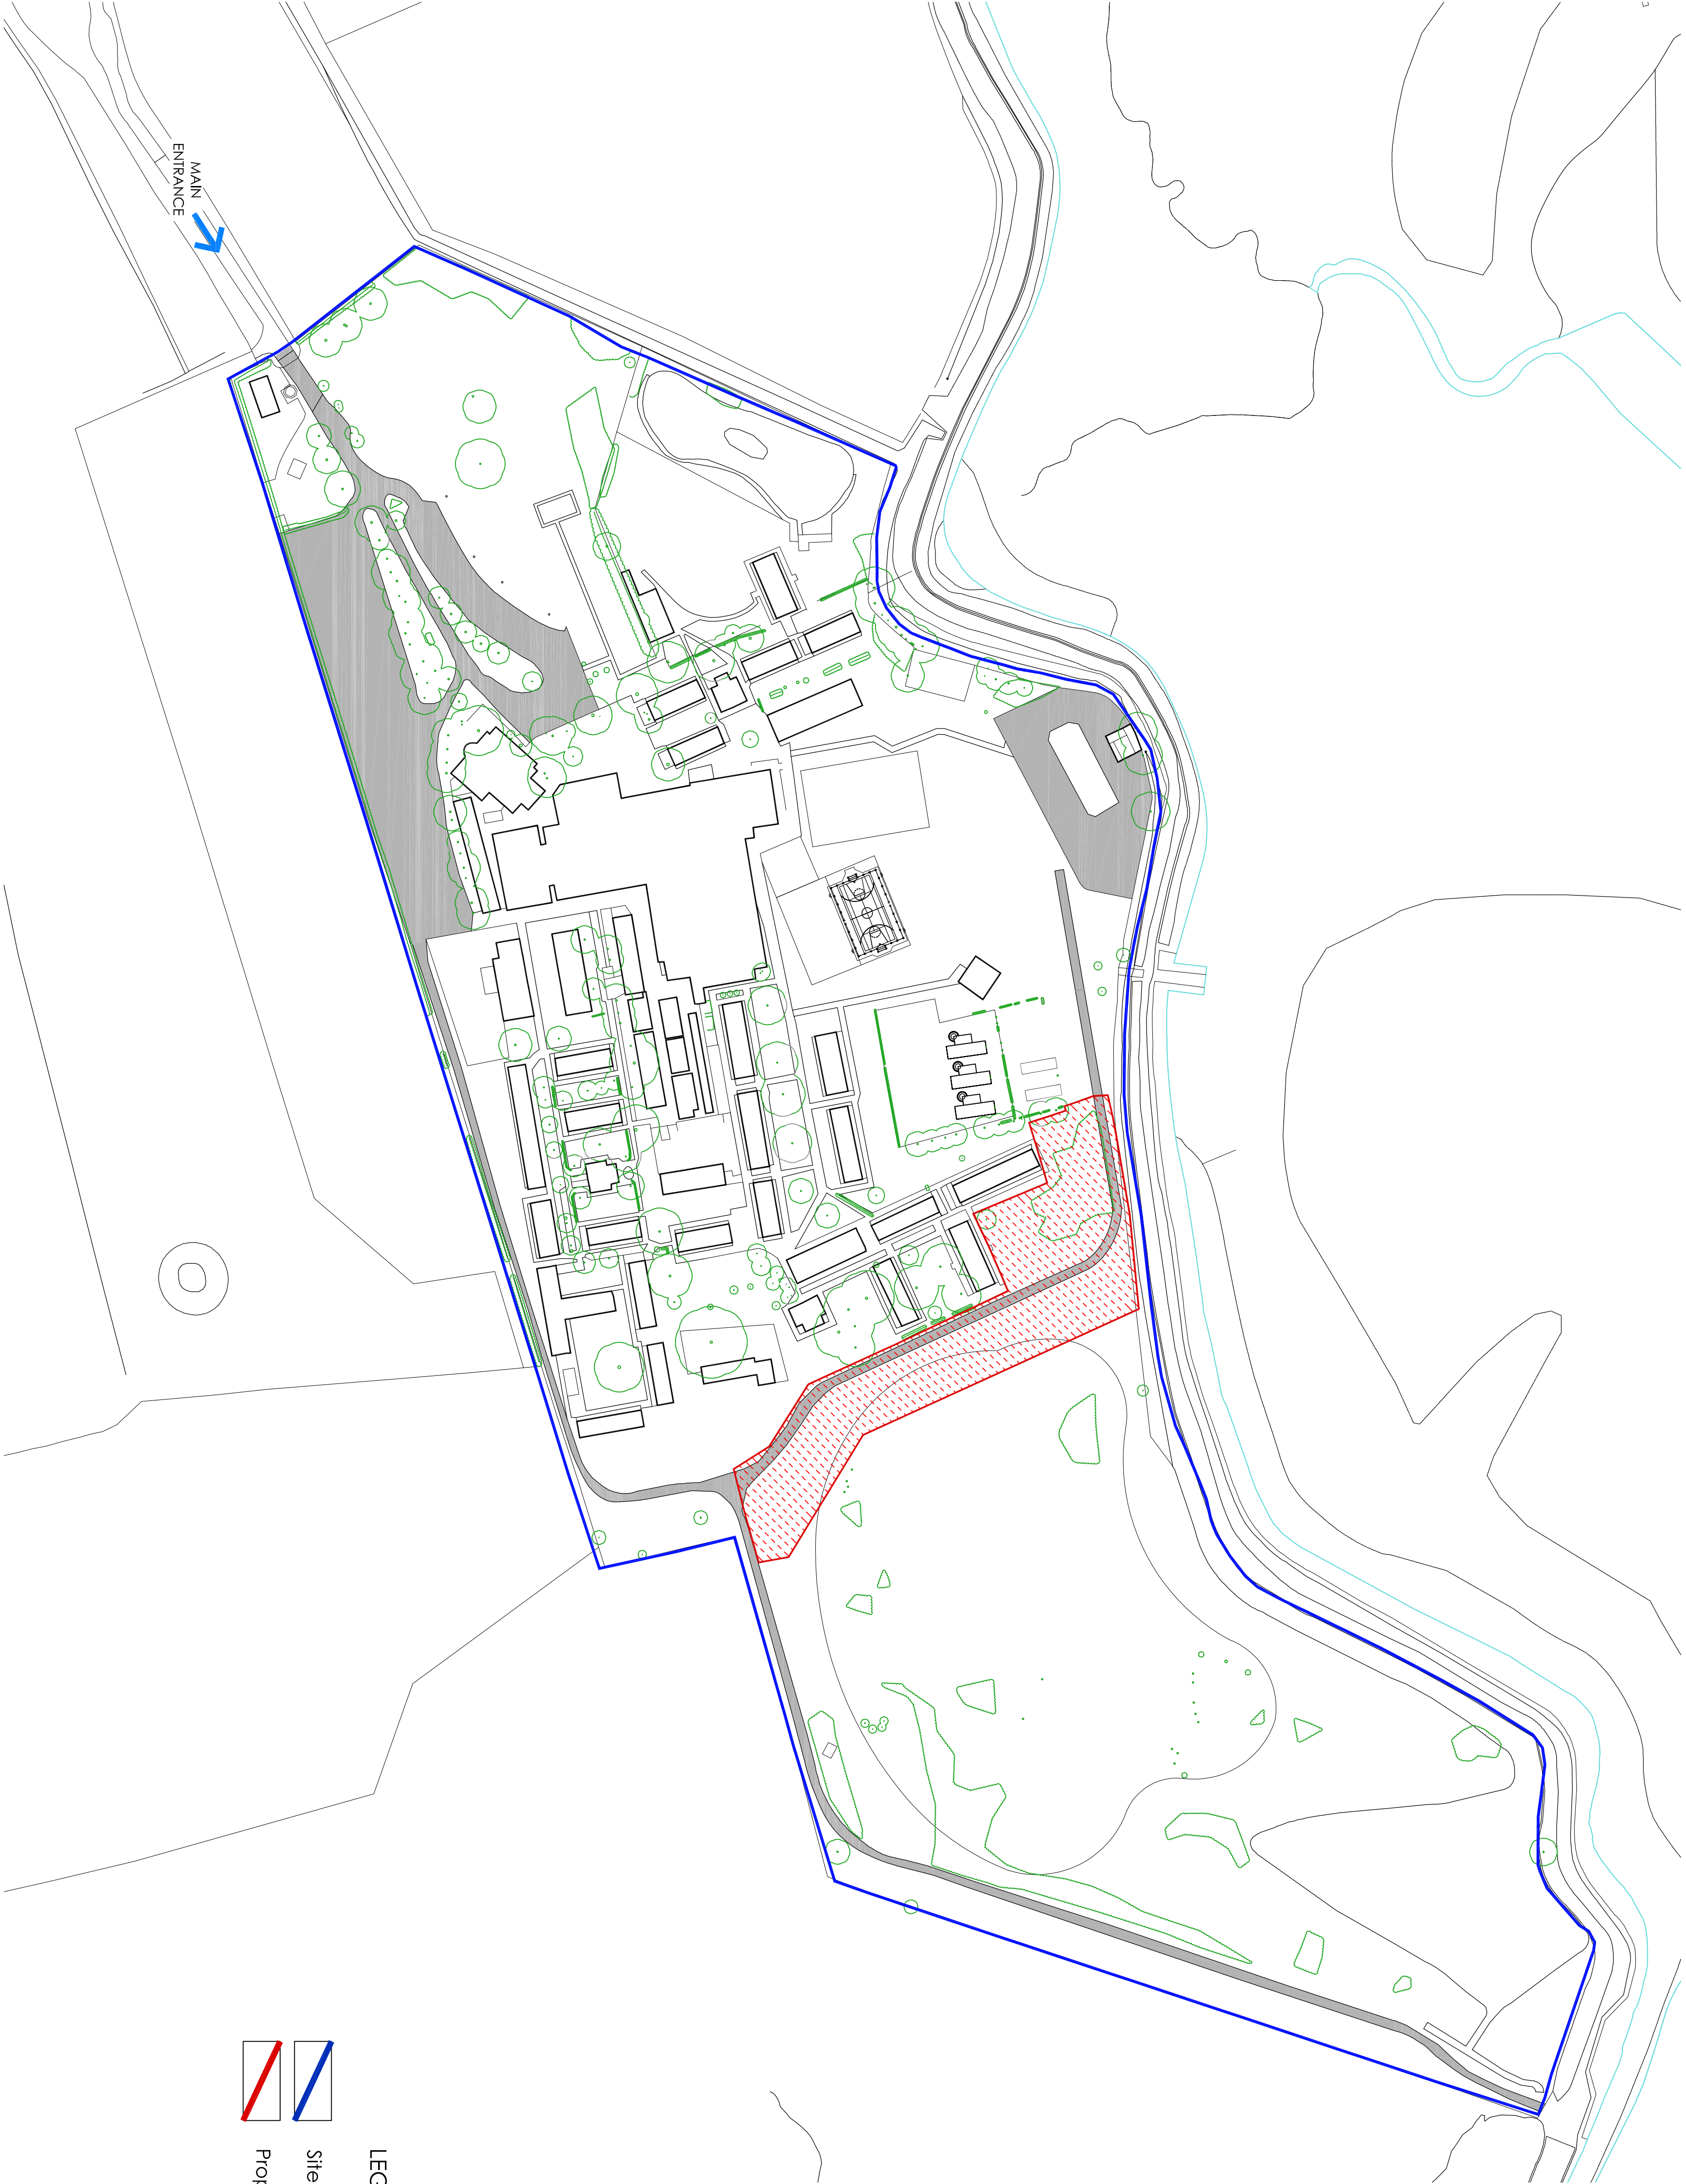

Copyright. This drawing is the property of A&M Architectural Partnership LLP. Its copyright and design content is reserved by them and the information contained herein is not to be reproduced, stored in a retrieval system or disclosed to any other unauthorized person, either wholly or in part without the consent in writing of A&M Architectural Partnership LLP.

This drawing is for TENDER purposes only. Scale this drawing. Drawings can be scaled for TENDER purposes only. Verify all dimensions on site before commencing any work or preparing any shop drawings. All dimensions are in millimetres unless otherwise stated.

This drawing incorporates information from other professions. A&M Architectural Partnership LLP cannot accept responsibility for the integrity and accuracy of such information. Any quotation and/or contract for the work must be based on the information and the sought from the relevant profession or their appointed representative. All contractors and sub-contractors are to comply in all respects with current building regulations whether or not specifically stated on these drawings.

LEGEND:

- Site Ownership Boundary
- Proposed Development Area

Rev.	Date	Name	Date



40 Cambridge Road, Hastings, East Sussex, TN34 1DT
T: 01424 202022 W: amarchitectural.co.uk E: admin@am-arch.co.uk

Client: AWAY RESORTS LTD.

Site Address: MILL RYTHE HOLIDAY VILLAGE
HAYVANT ROAD, HAYLING ISLAND,
HAMPSHIRE, PO11 0PB

Project:

SOIL INVESTIGATION PHASE 1

EXISTING SITE PLAN

Date	Scale	Drawn
SEP 19	1:1250 @ A1	HC
Client/Author Name	Checked By	
4356 Mill Rythe - Phase 1 - Soil Investigation		
Subject		
	PLANNING	
Drawing Number	Revision	
4356 - 500-ph1		