
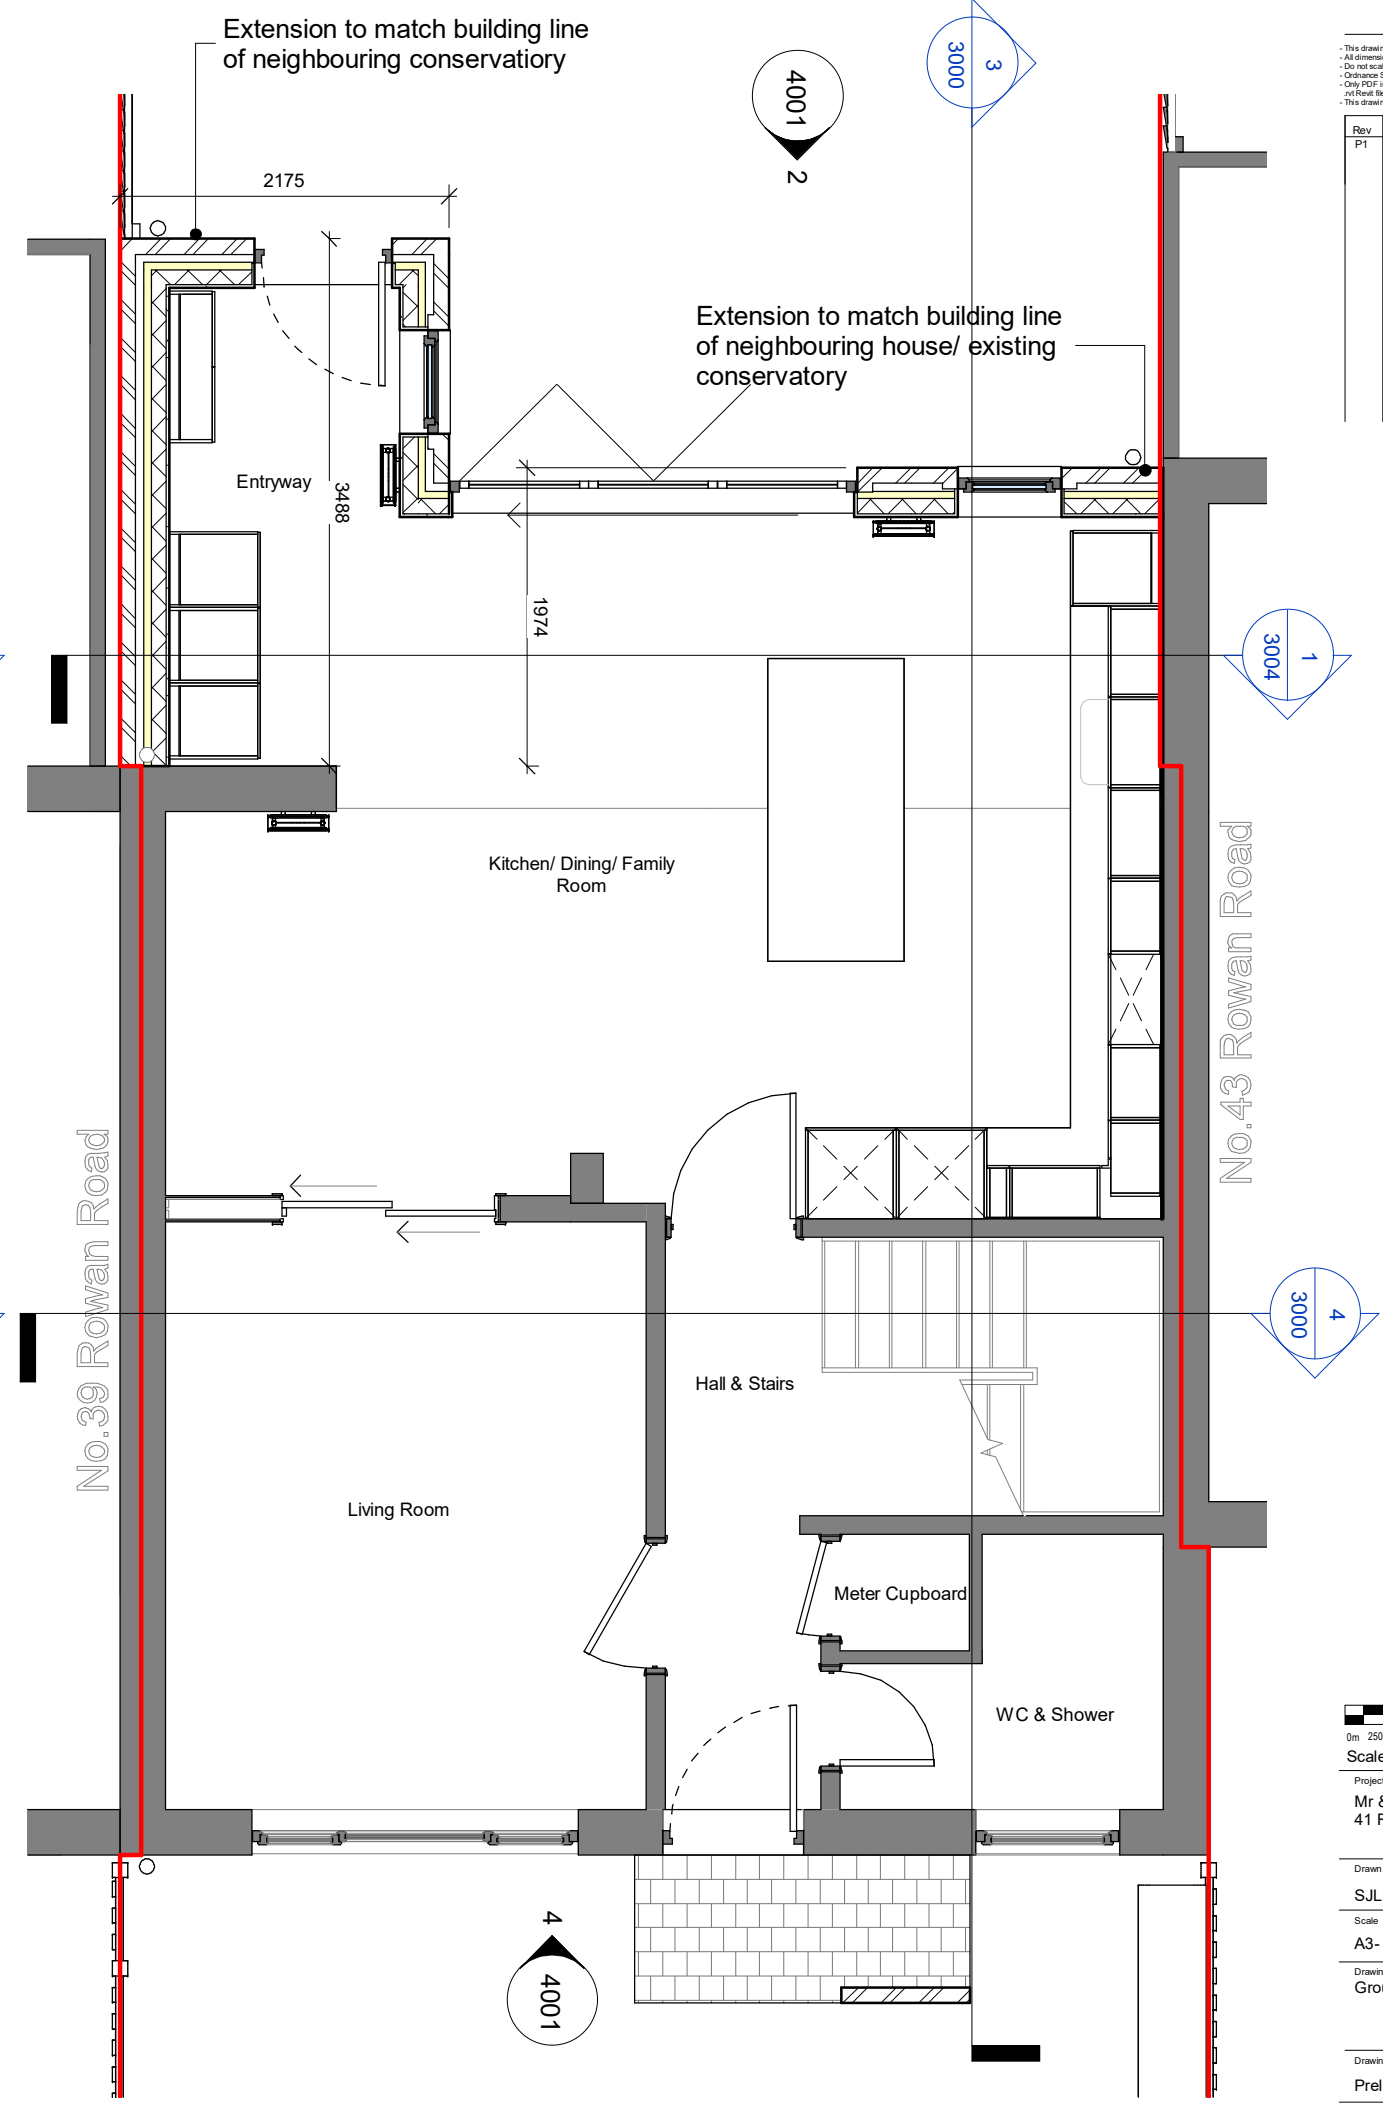


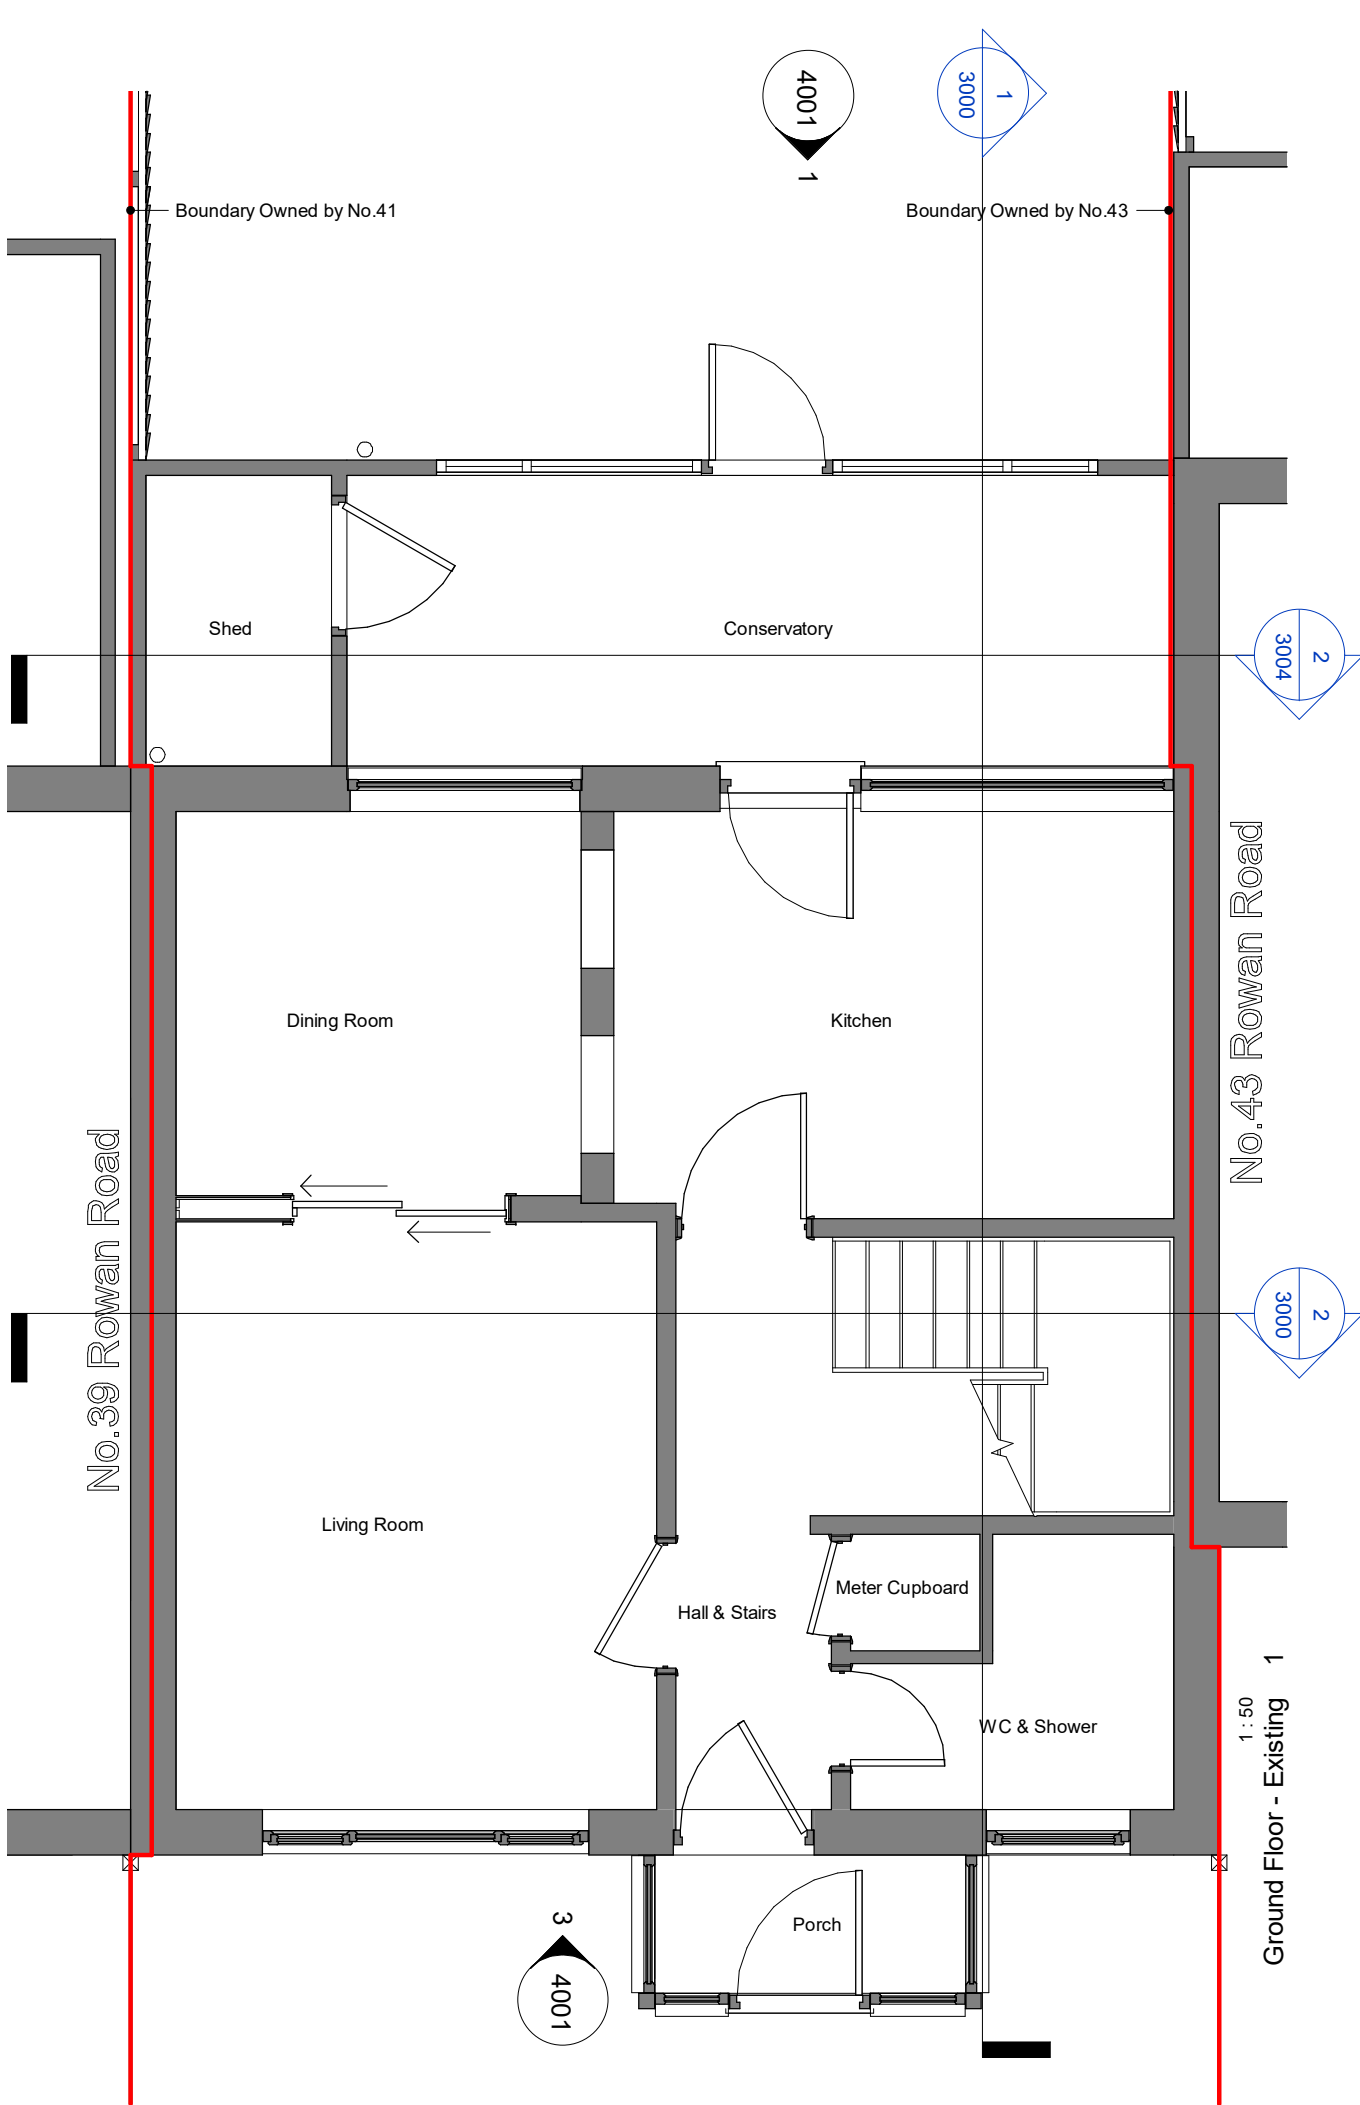

This drawing is the copyright of NCH Architects Ltd Registered No. 3089904
All dimensions must be verified on site prior to construction.
Do not scale this drawing except for Planning Application purposes.
Ordnance Survey Licence No. 100003020.
Only PDF issues of this drawing are controlled. All other formats of this drawing (e.g. dwg, AutoCAD or
rvt files) are uncontrolled and are used at your own risk.
This drawing must not be copied, transmitted or passed to a third party, without written consent.

Rev	Amendments	By	Chkd	Date
P1	Planning Issue	NCH	SJL	23.05.2020

0m 250mm 500mm 1.25m 2.5m
Scale Bar 1:50@A3

Project
Mr & Mrs Large
41 Rowan Road

Drawn by	Checked by	Project No.	Date Created
SJL	SJL	00001	FEB 2020

Scale
A3- 1 : 50

Drawing Title
Ground Floor Plans

Drawing status	Revision
Preliminary	P1

Drawing Name
00001-SJL-ZZ-00-DR-A-2001

41 Rowan Road, Havant, Hampshire, PO9 2UX

41 Rowan Road