




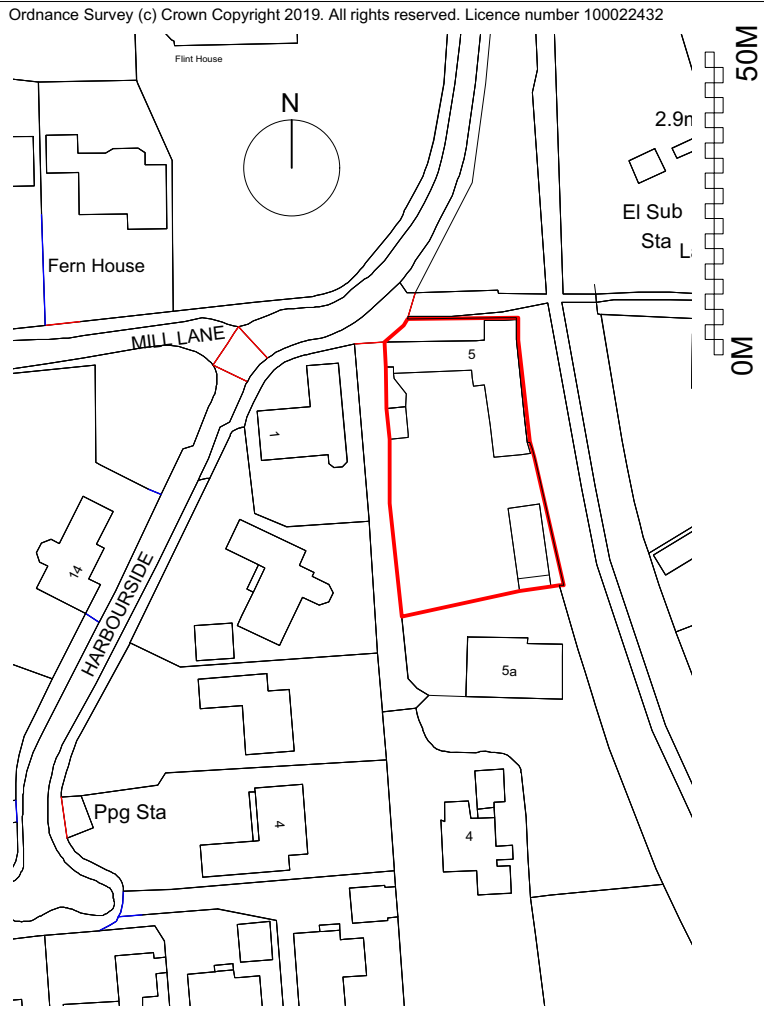


11 Location Plan
Scale: 1:1250

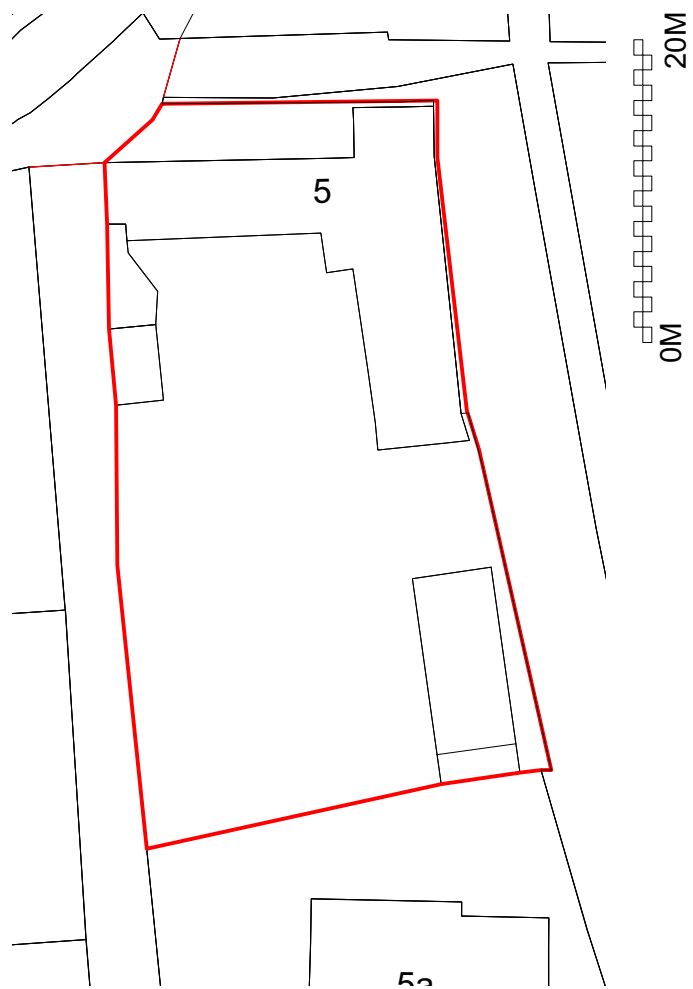


12 Existing Site Plan
Scale: 1:500

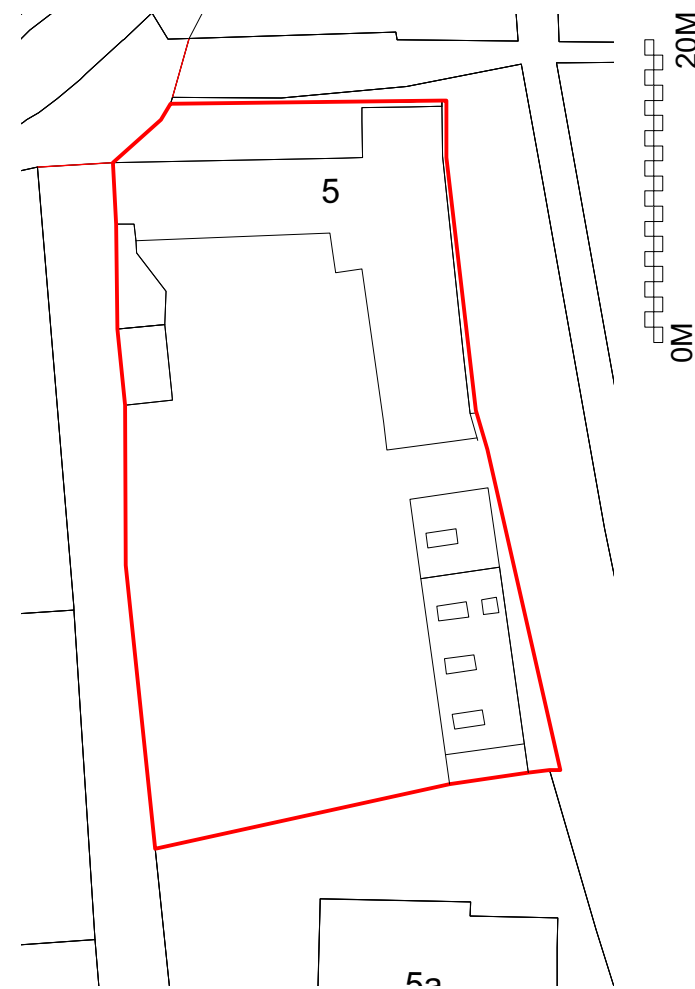


13 Proposed Site Plan
Scale: 1:500

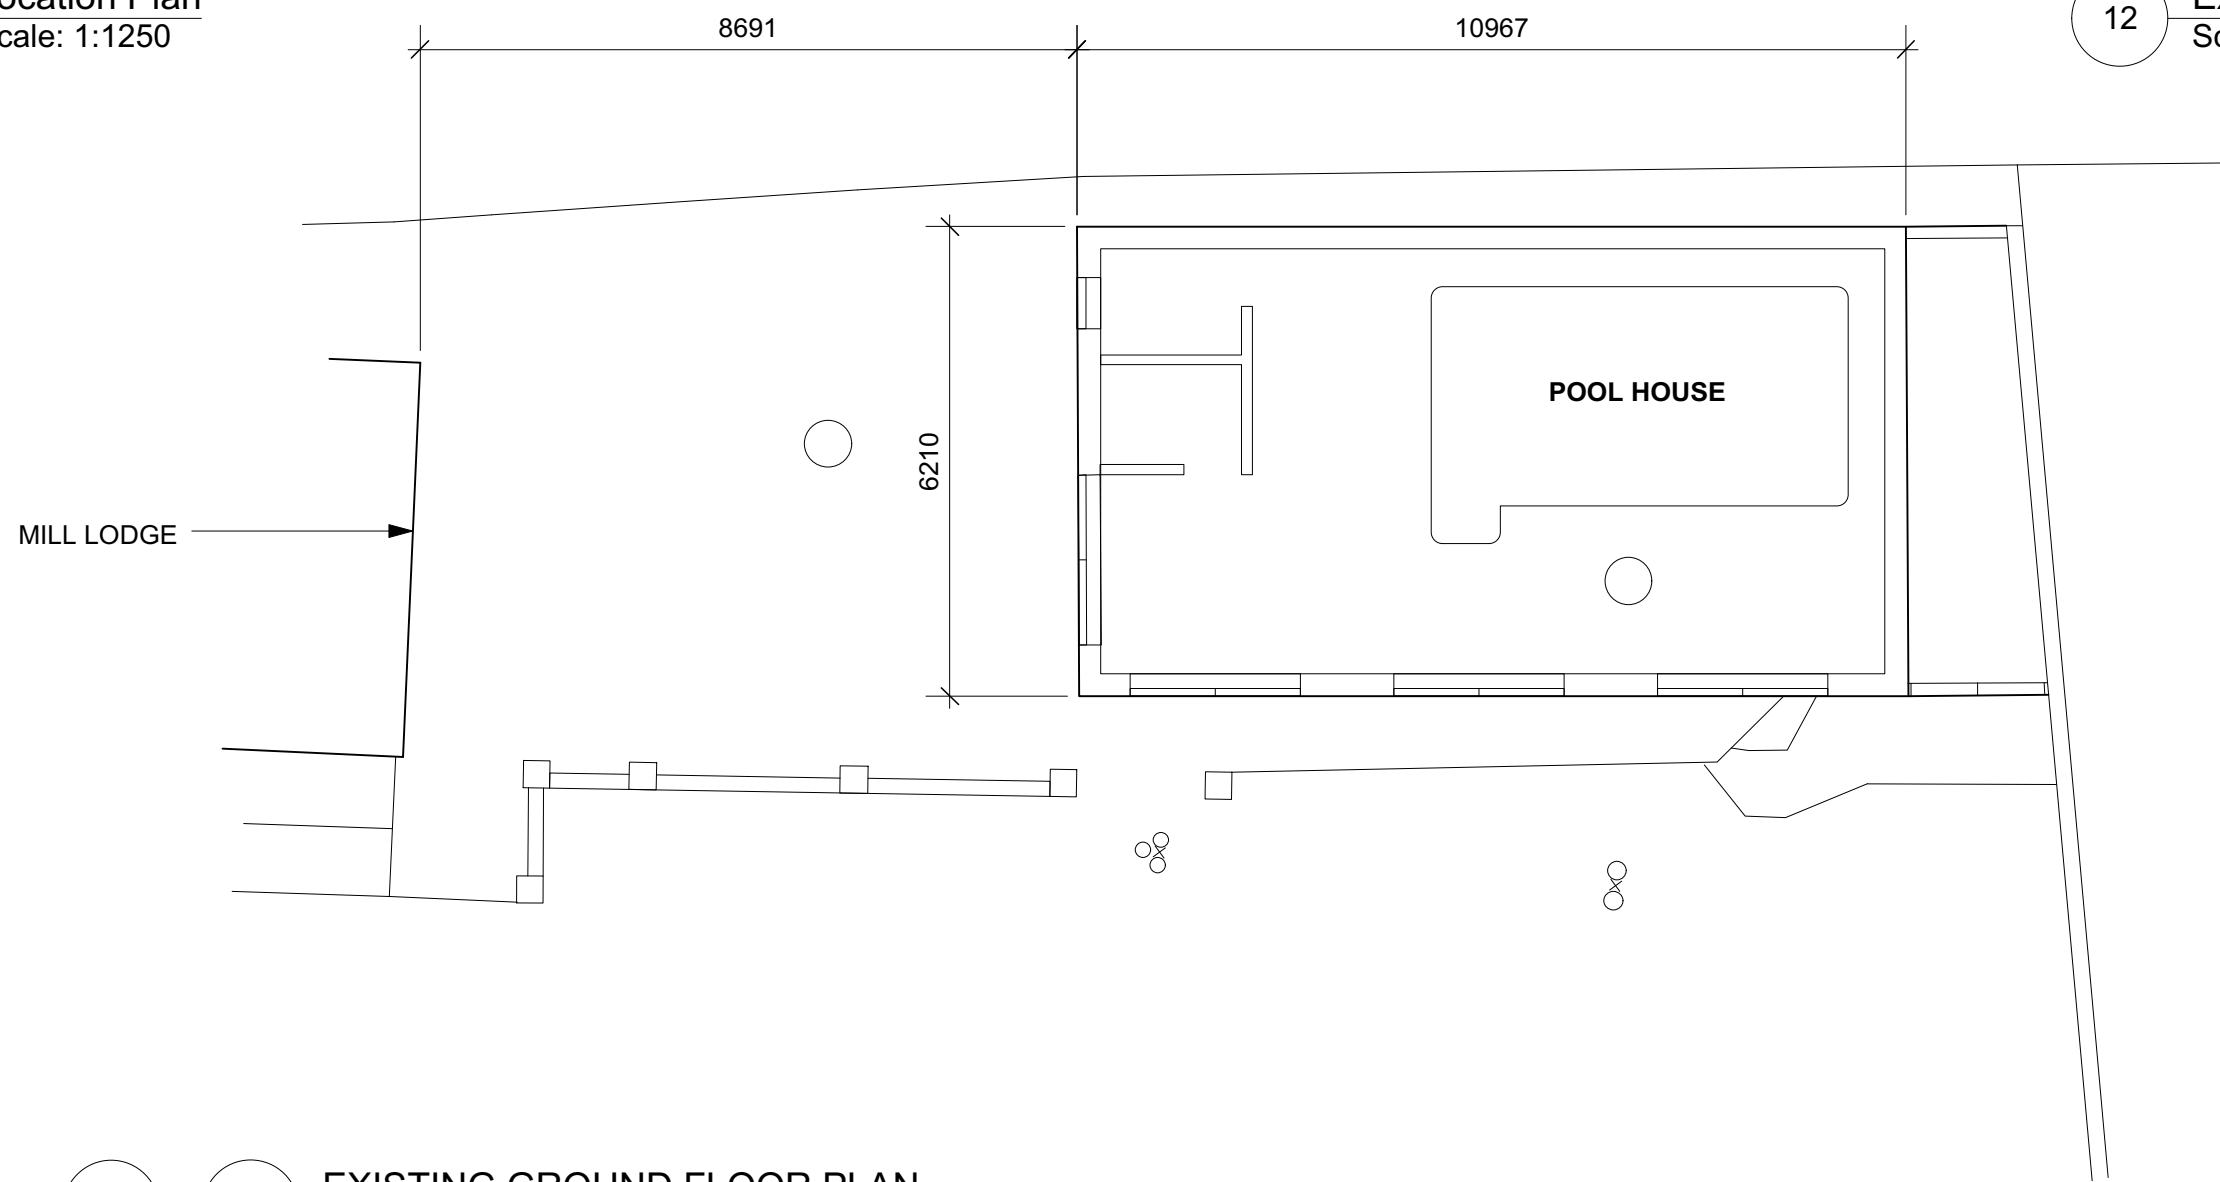


1 EXISTING GROUND FLOOR PLAN
Scale: 1:100

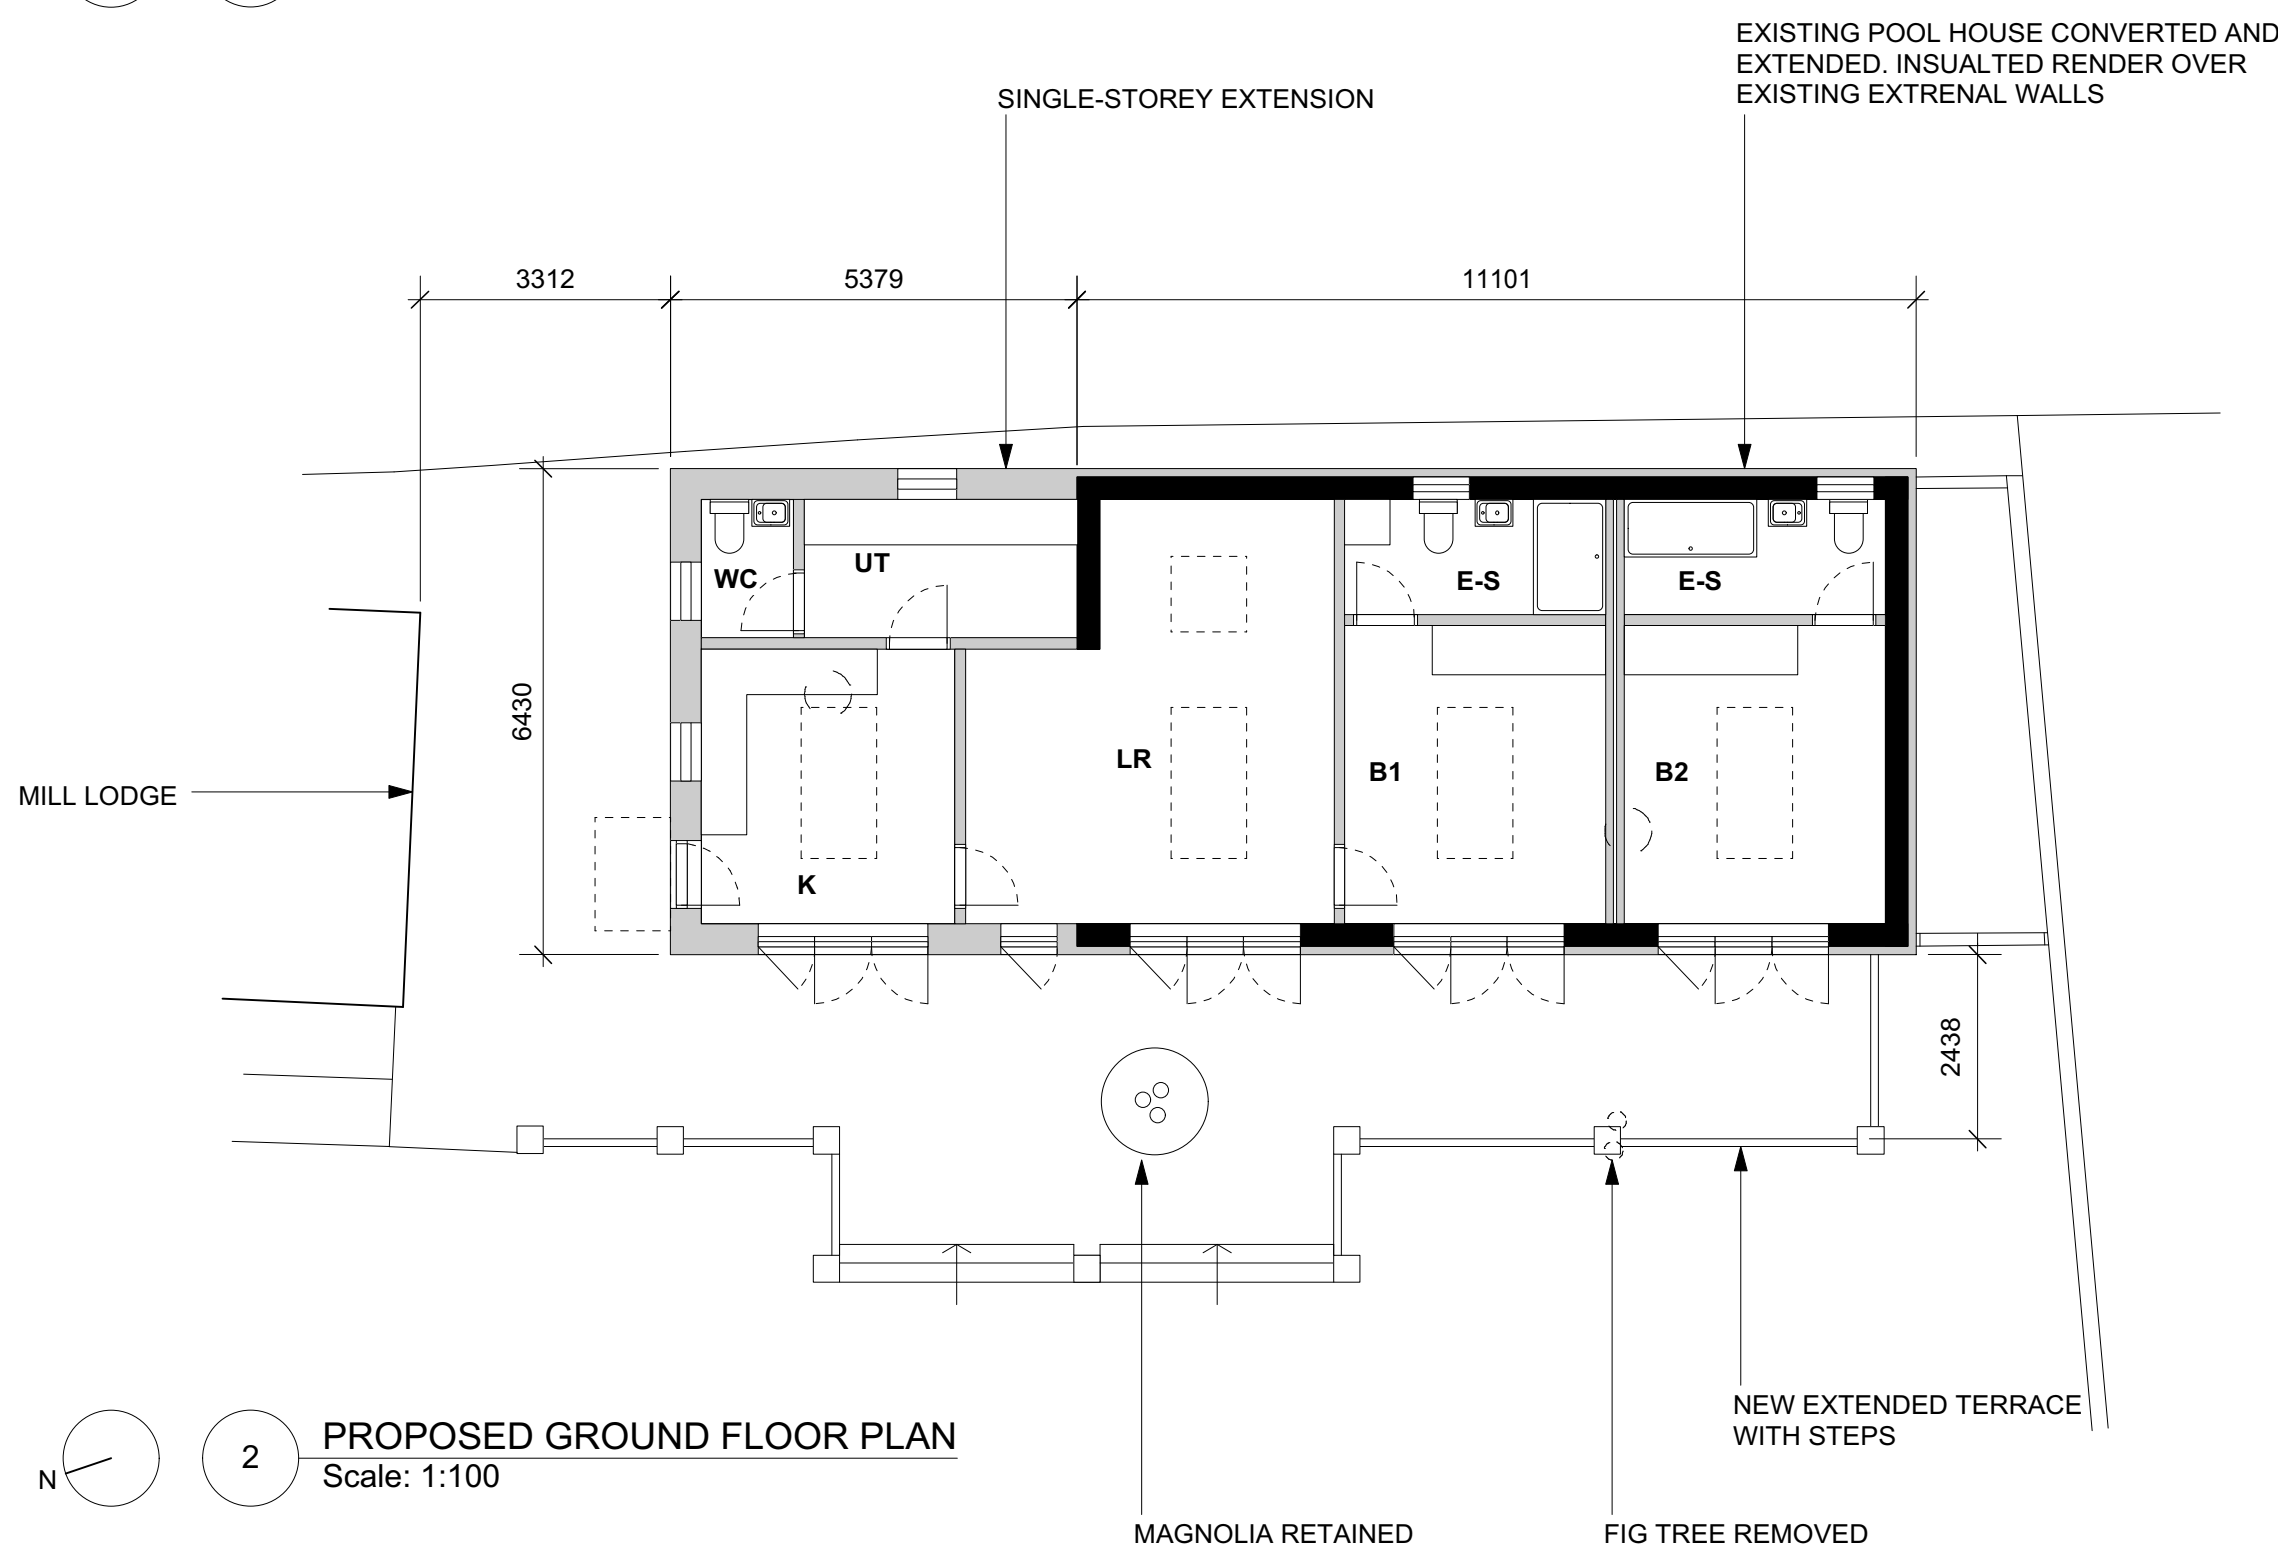

2 PROPOSED GROUND FLOOR PLAN
Scale: 1:100

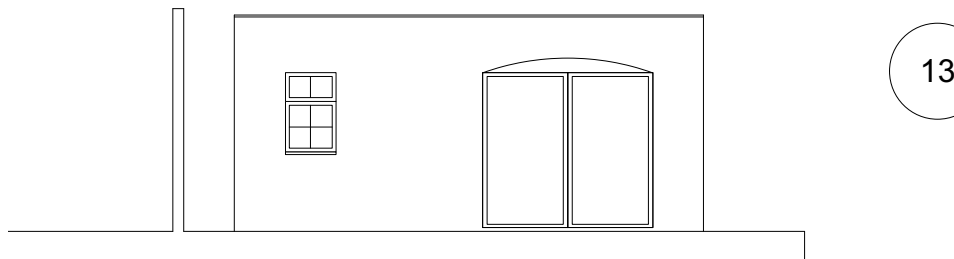


3 Existing South Elevation
Scale: 1:100

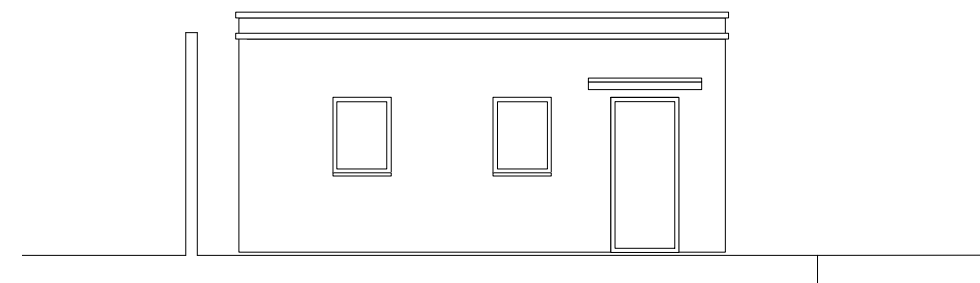


7 Proposed South Elevation
Scale: 1:100




4 Existing West Elevation
Scale: 1:100

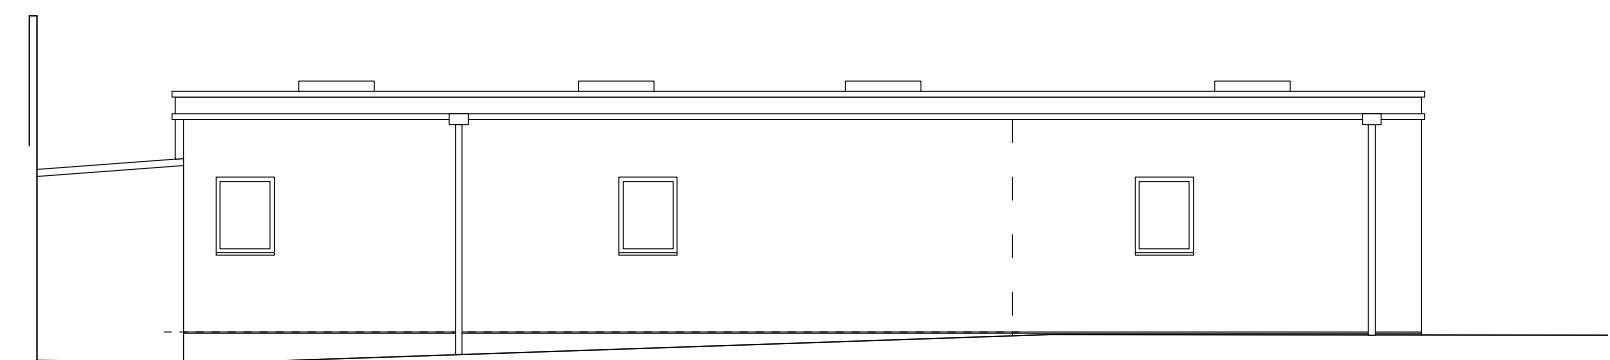


8 Proposed West Elevation
Scale: 1:100

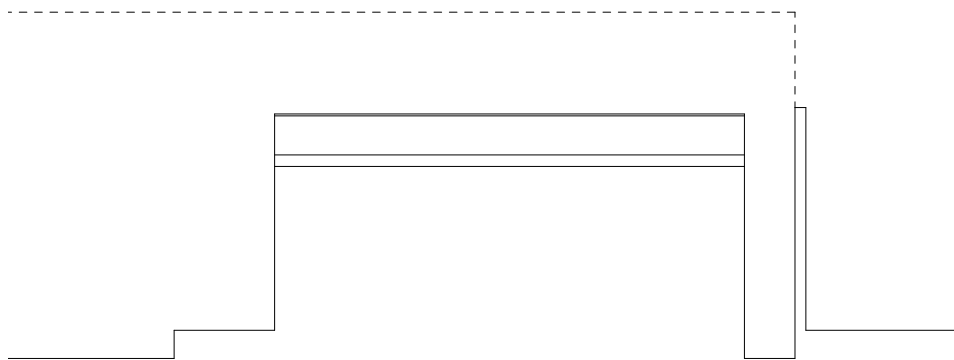


5 Existing South Elevation
Scale: 1:100

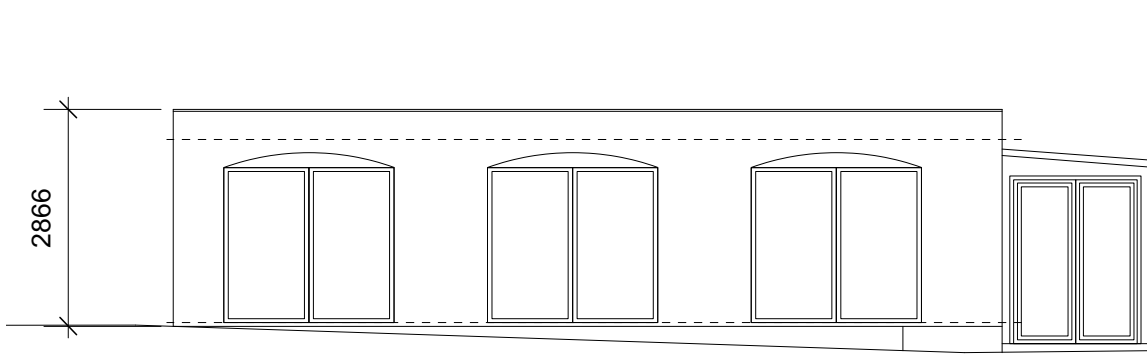

6 Existing West Elevation
Scale: 1:100

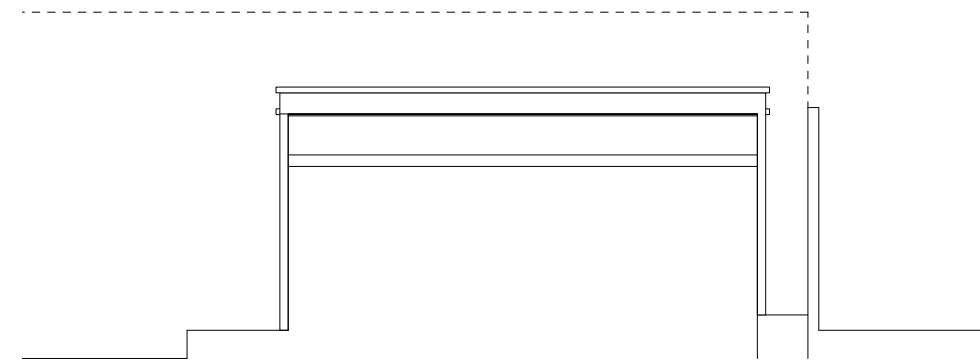

9 Proposed South Elevation
Scale: 1:100

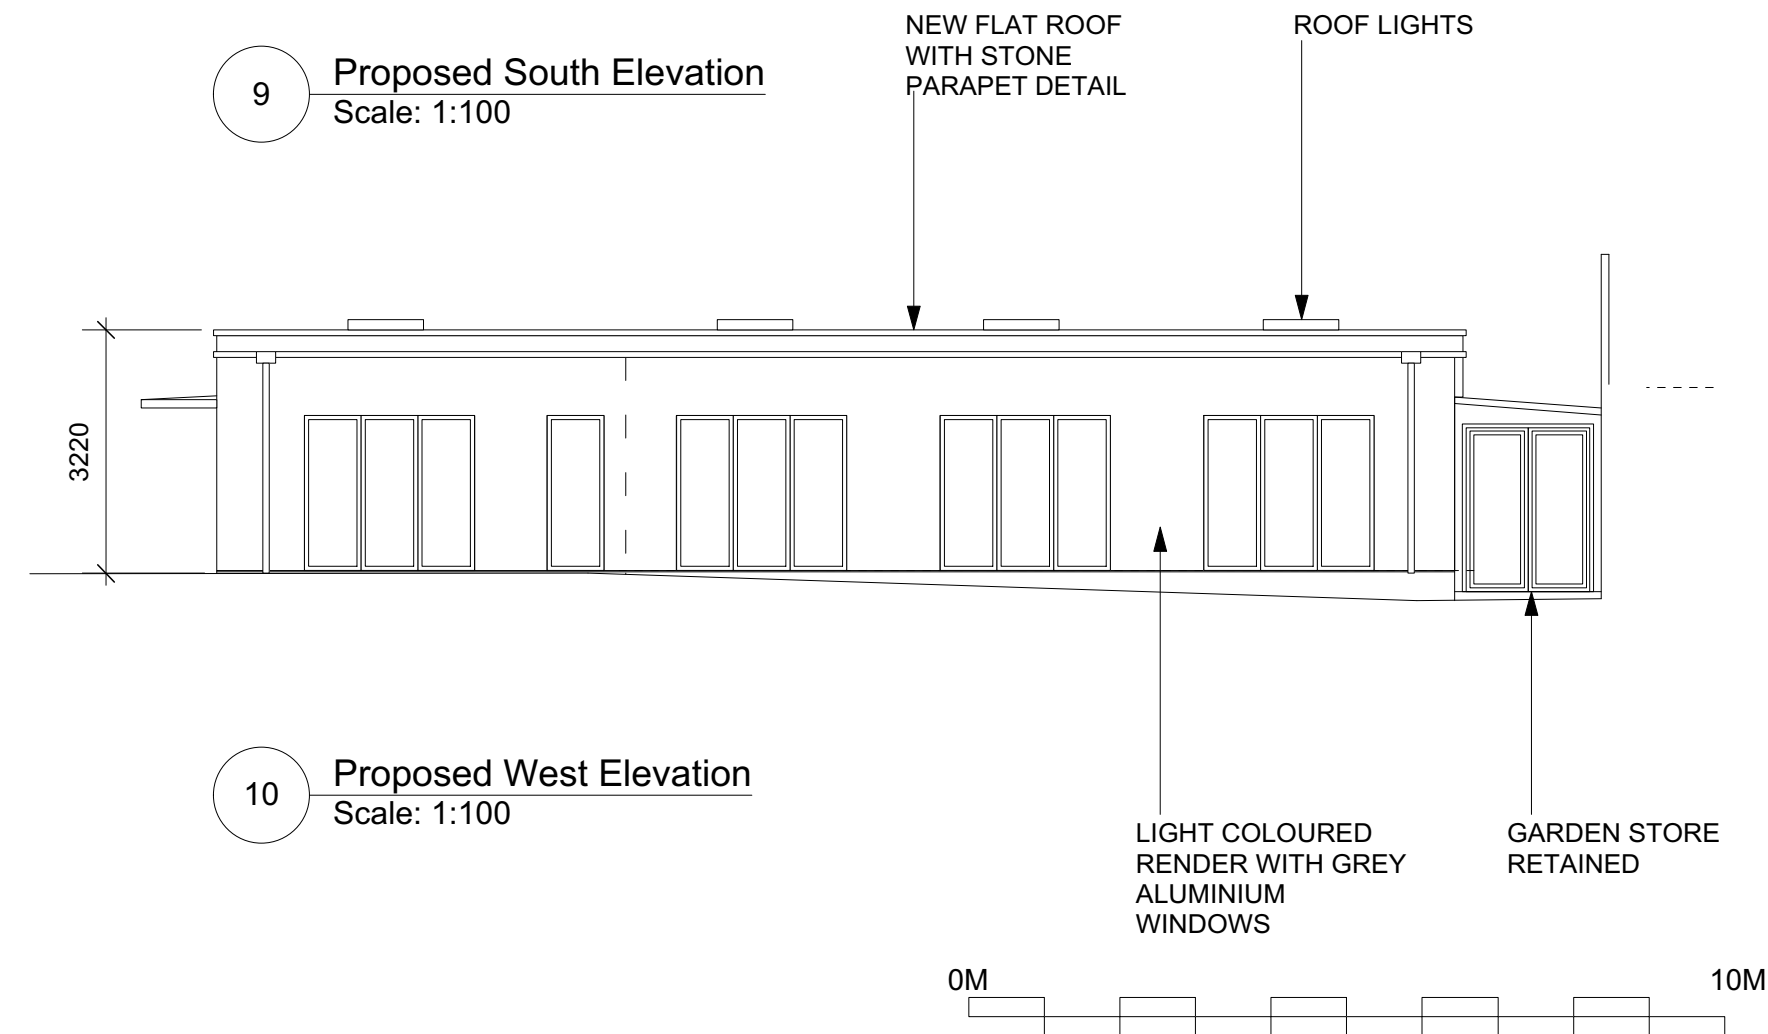

10 Proposed West Elevation
Scale: 1:100