



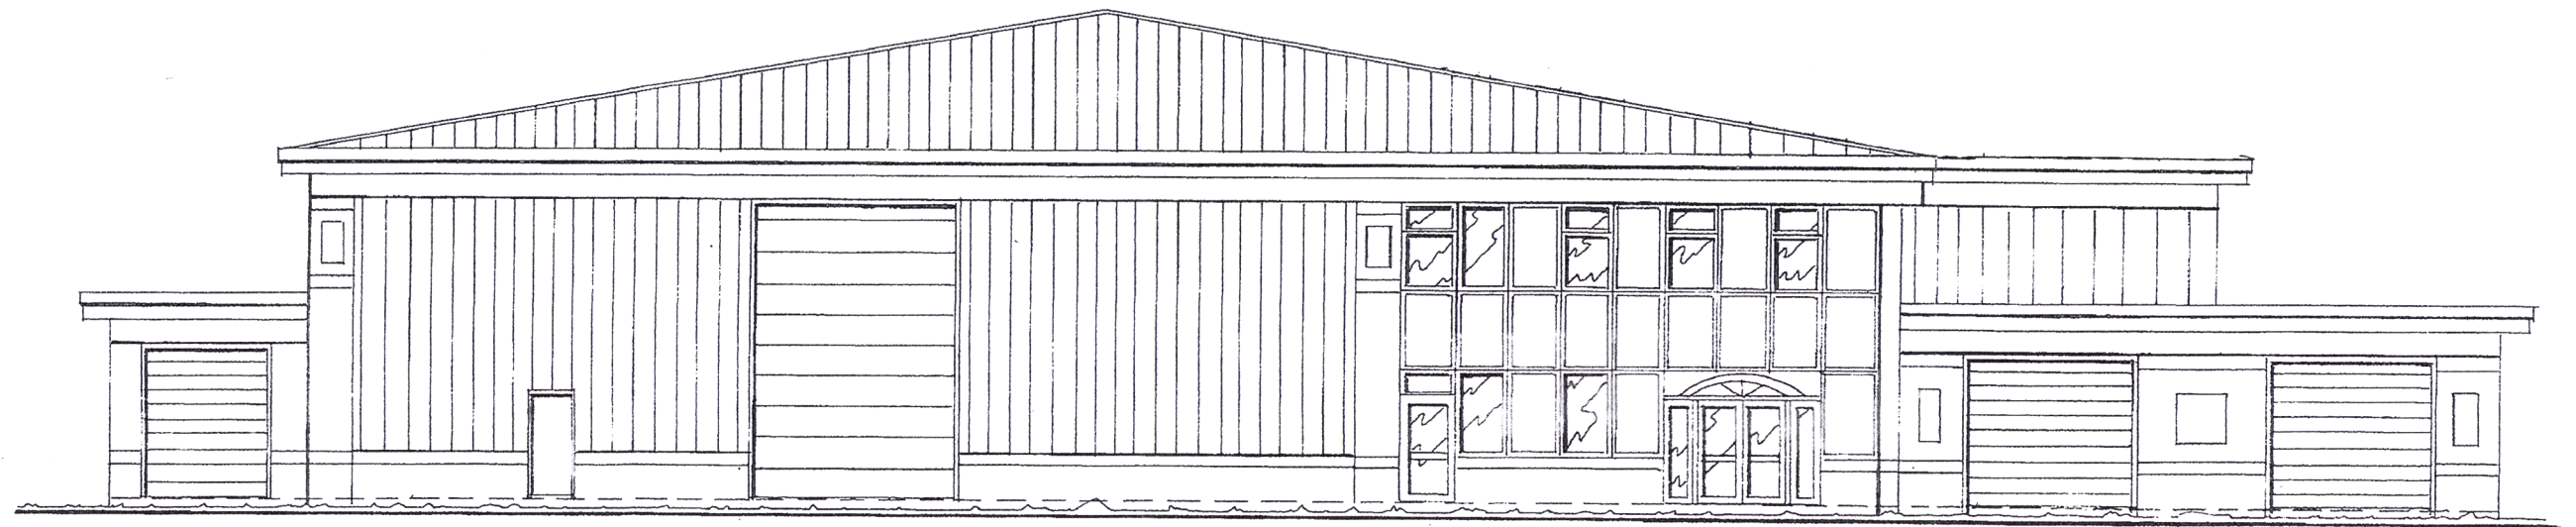


WEST ELEVATION - REVISED

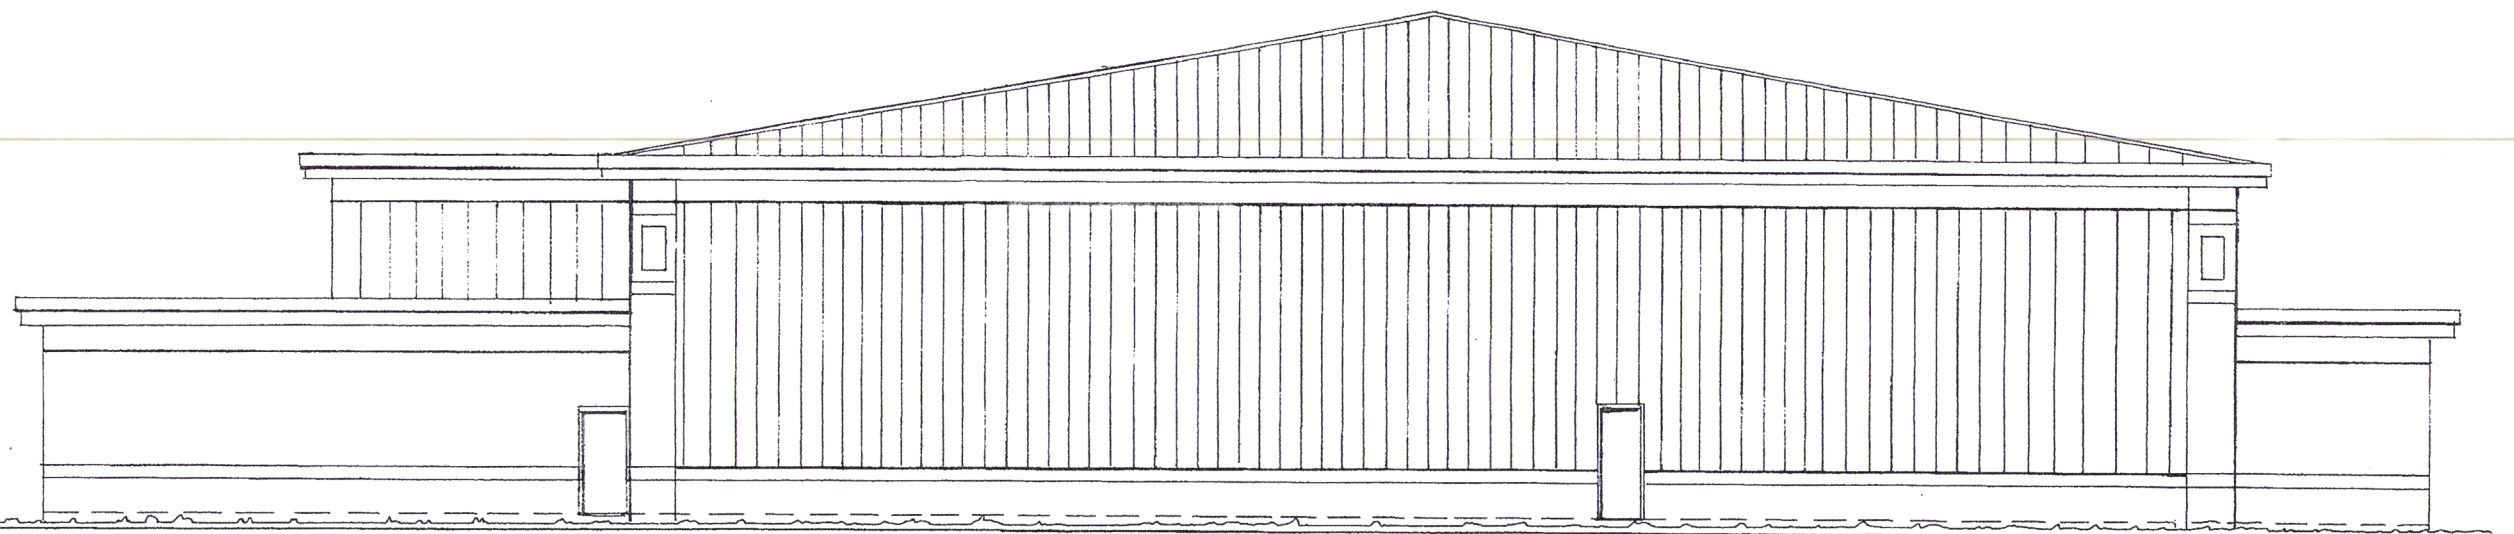

EAST ELEVATION - REVISED

HAVANT BOROUGH  
COUNCIL  
06 NOV 2019  
**RECEIVED**

 

FOR - SOUTHERN CROSS PACKAGING

PROPOSED ELEVATIONS  
UNIT 6 PENNER ROAD - HAVANT - P09 1QY  
DRG. No. 05/18/PR-7A SCALE - 1/100.  
ORIGINAL PAPER SIZE - A2