




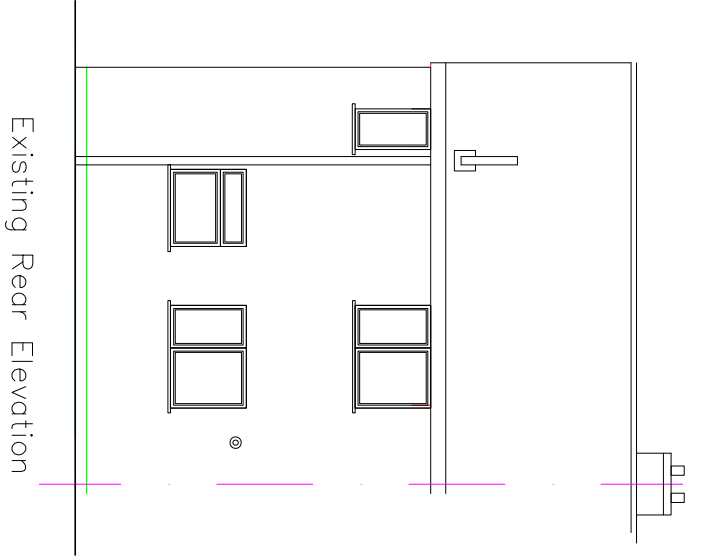


Existing Rear Elevation

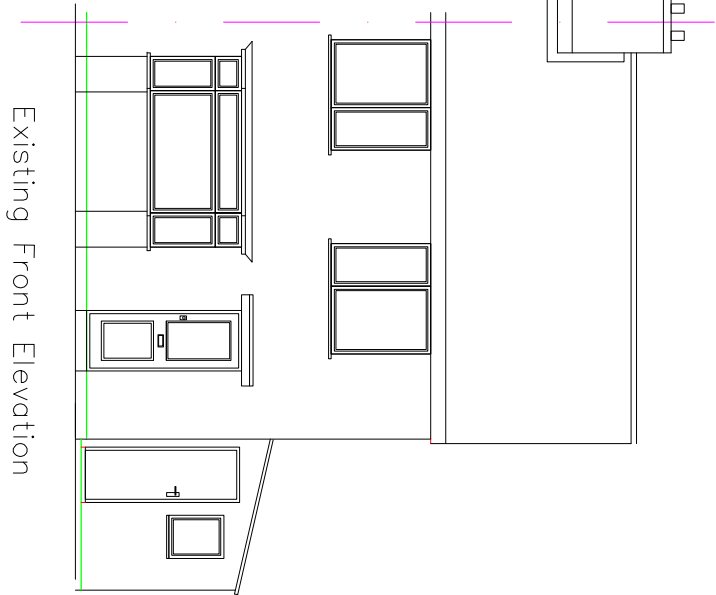

Existing Front Elevation

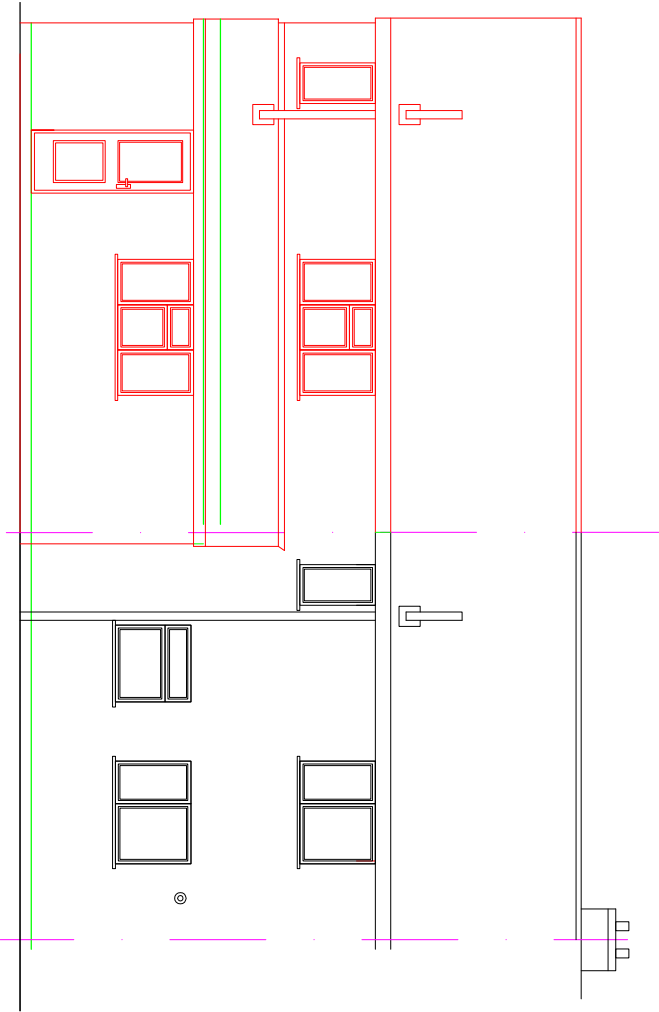

Proposed Rear Elevation

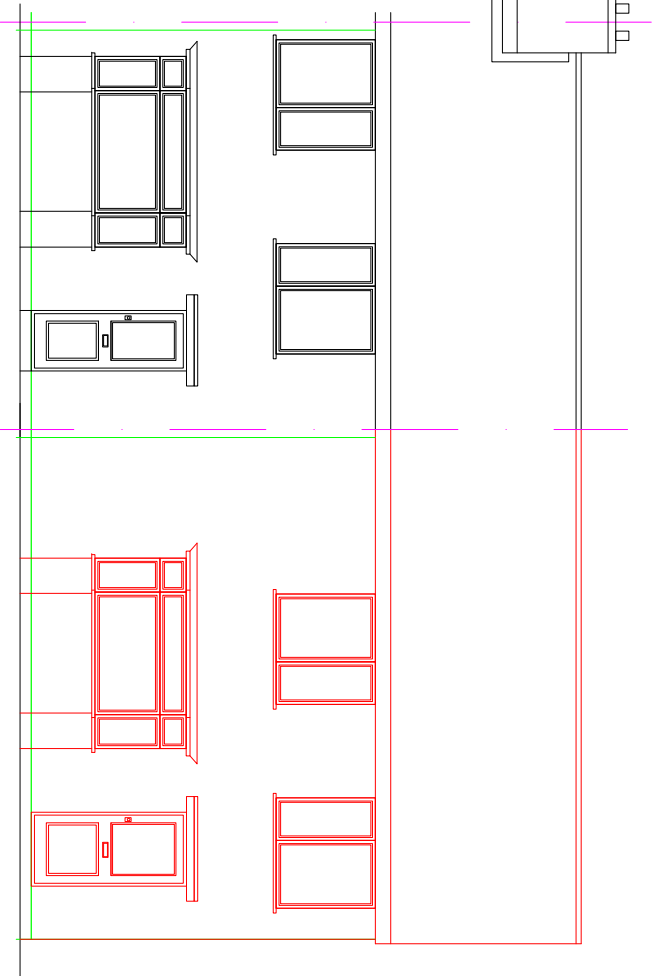

Proposed Front Elevation

MR & MRS KIRBY 70 HIGHLAWN WAY HAVANT HANTS PO9 5BT		DRAWING NUMBER: 103	DATE 21/5/19
TITLE: EX AND PROPOSED ELEVATION			SCALE 1:100