





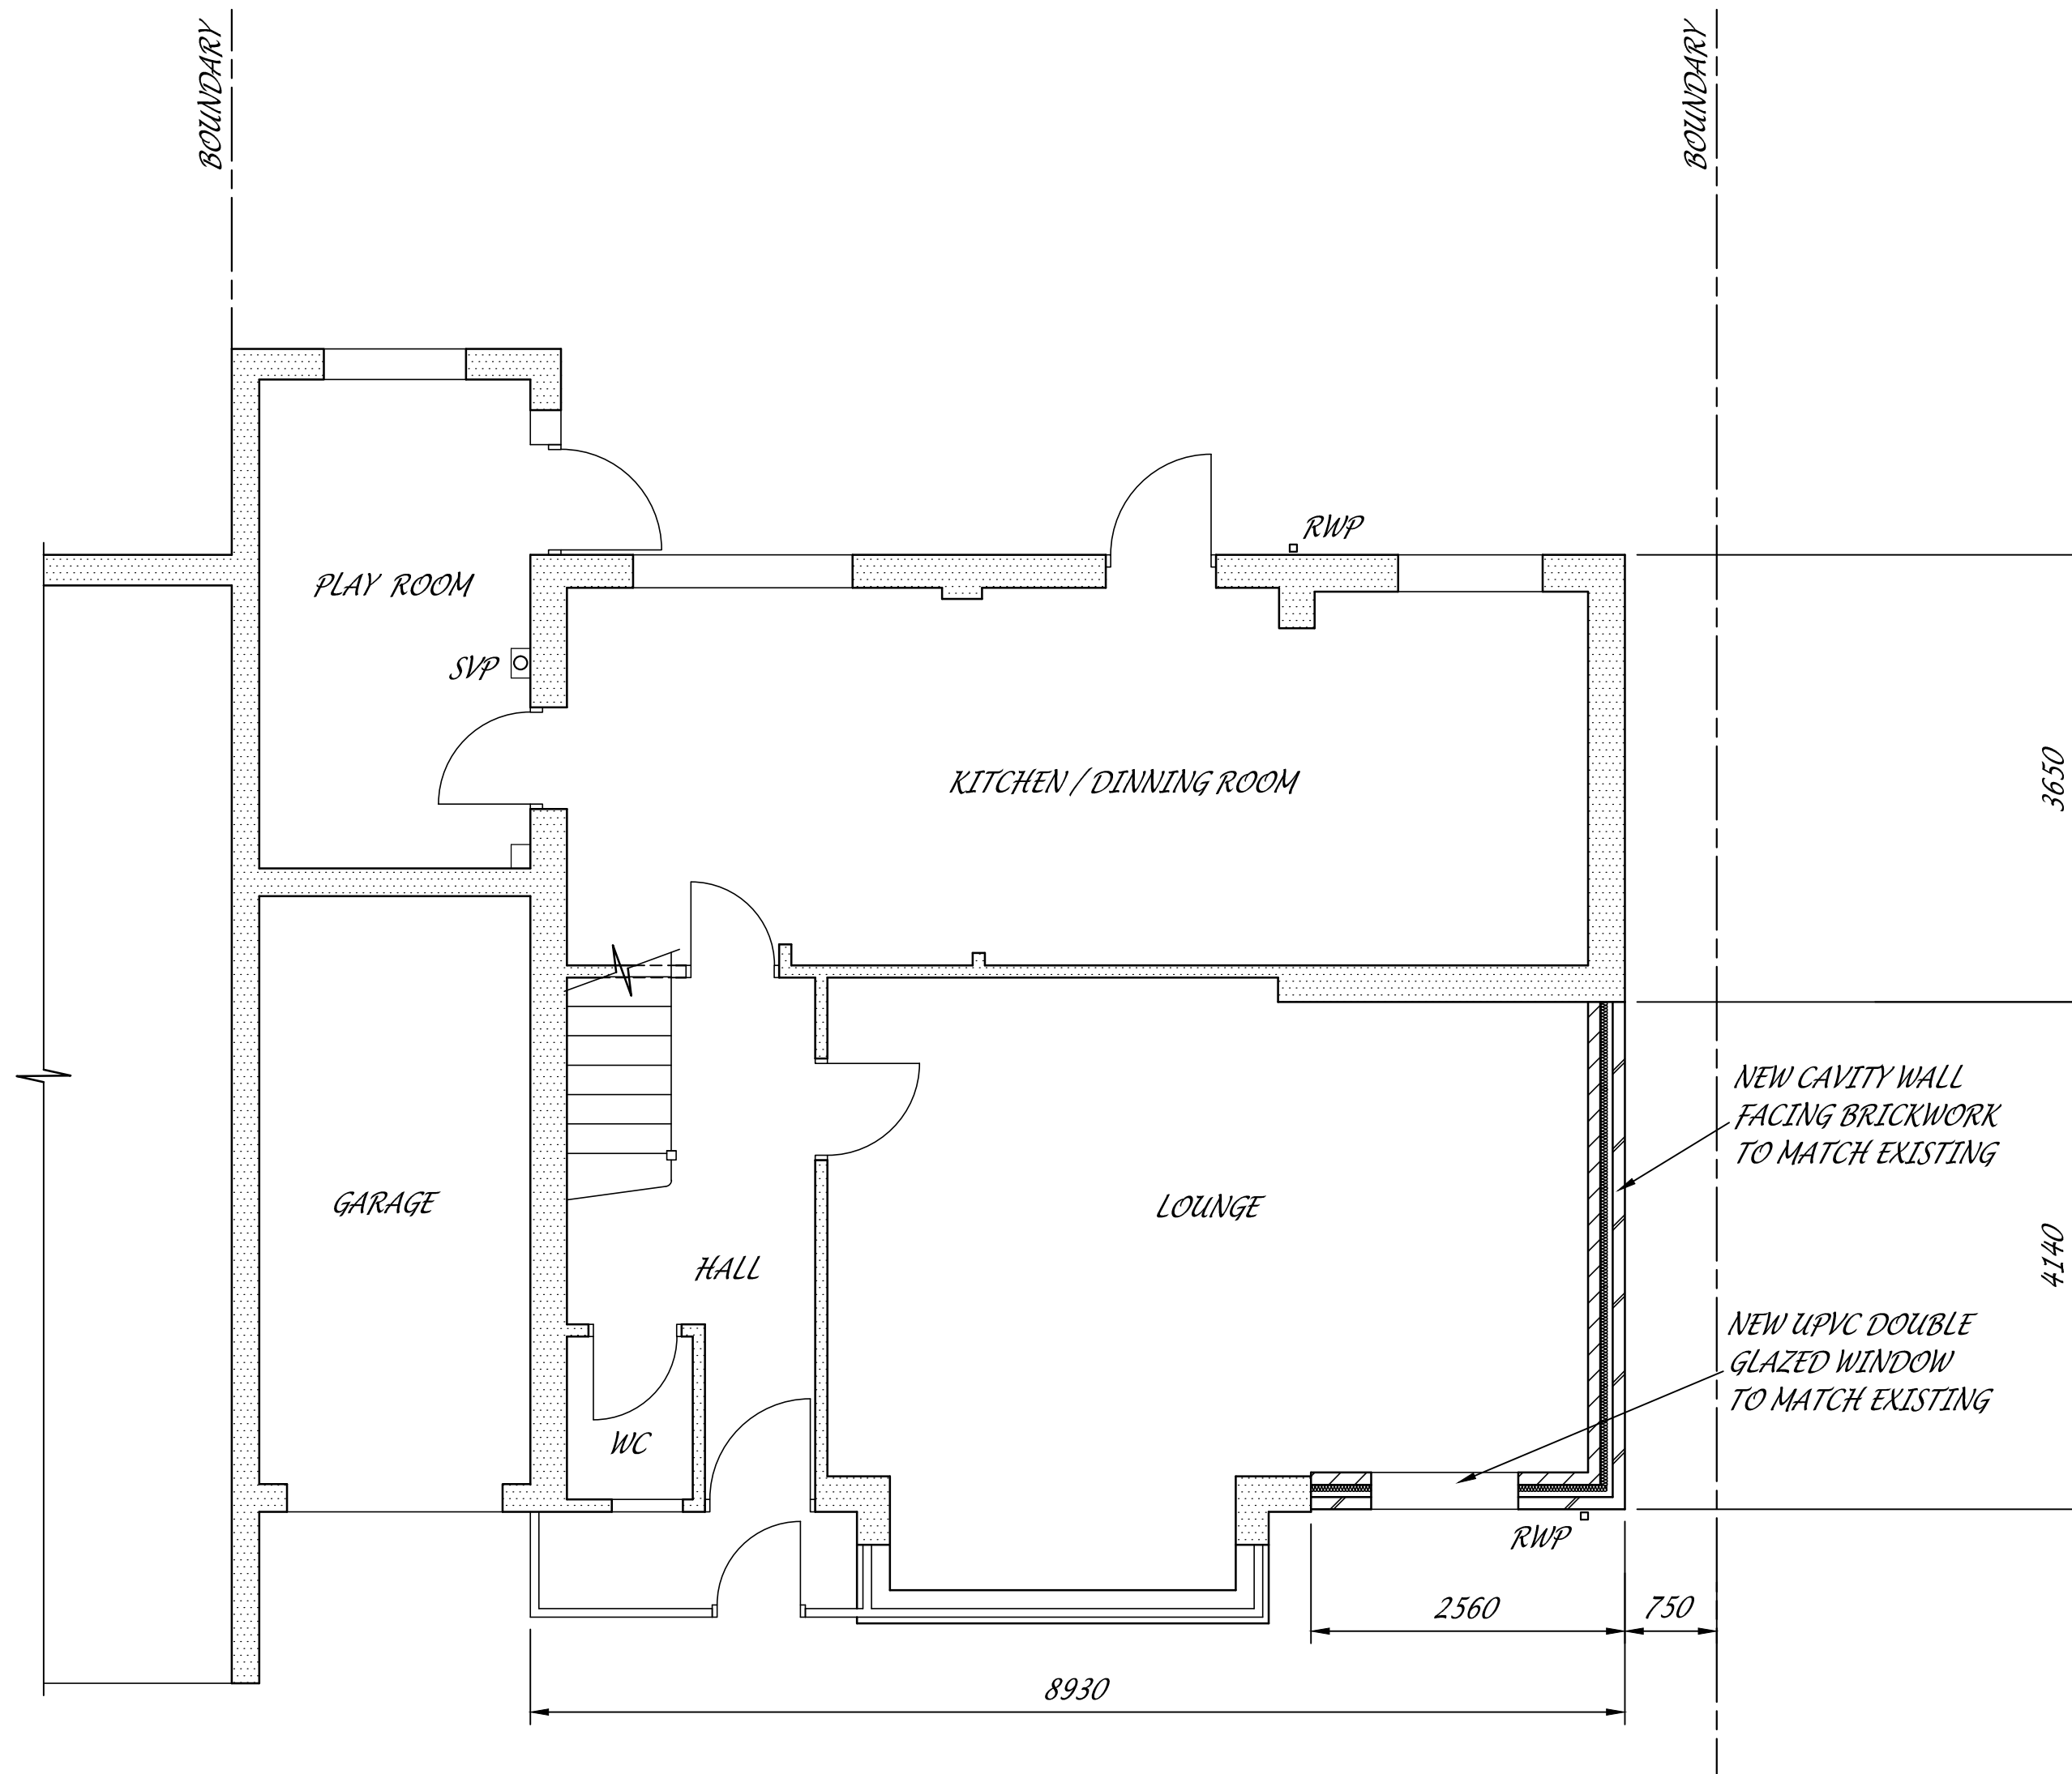



GROUND FLOOR PLAN

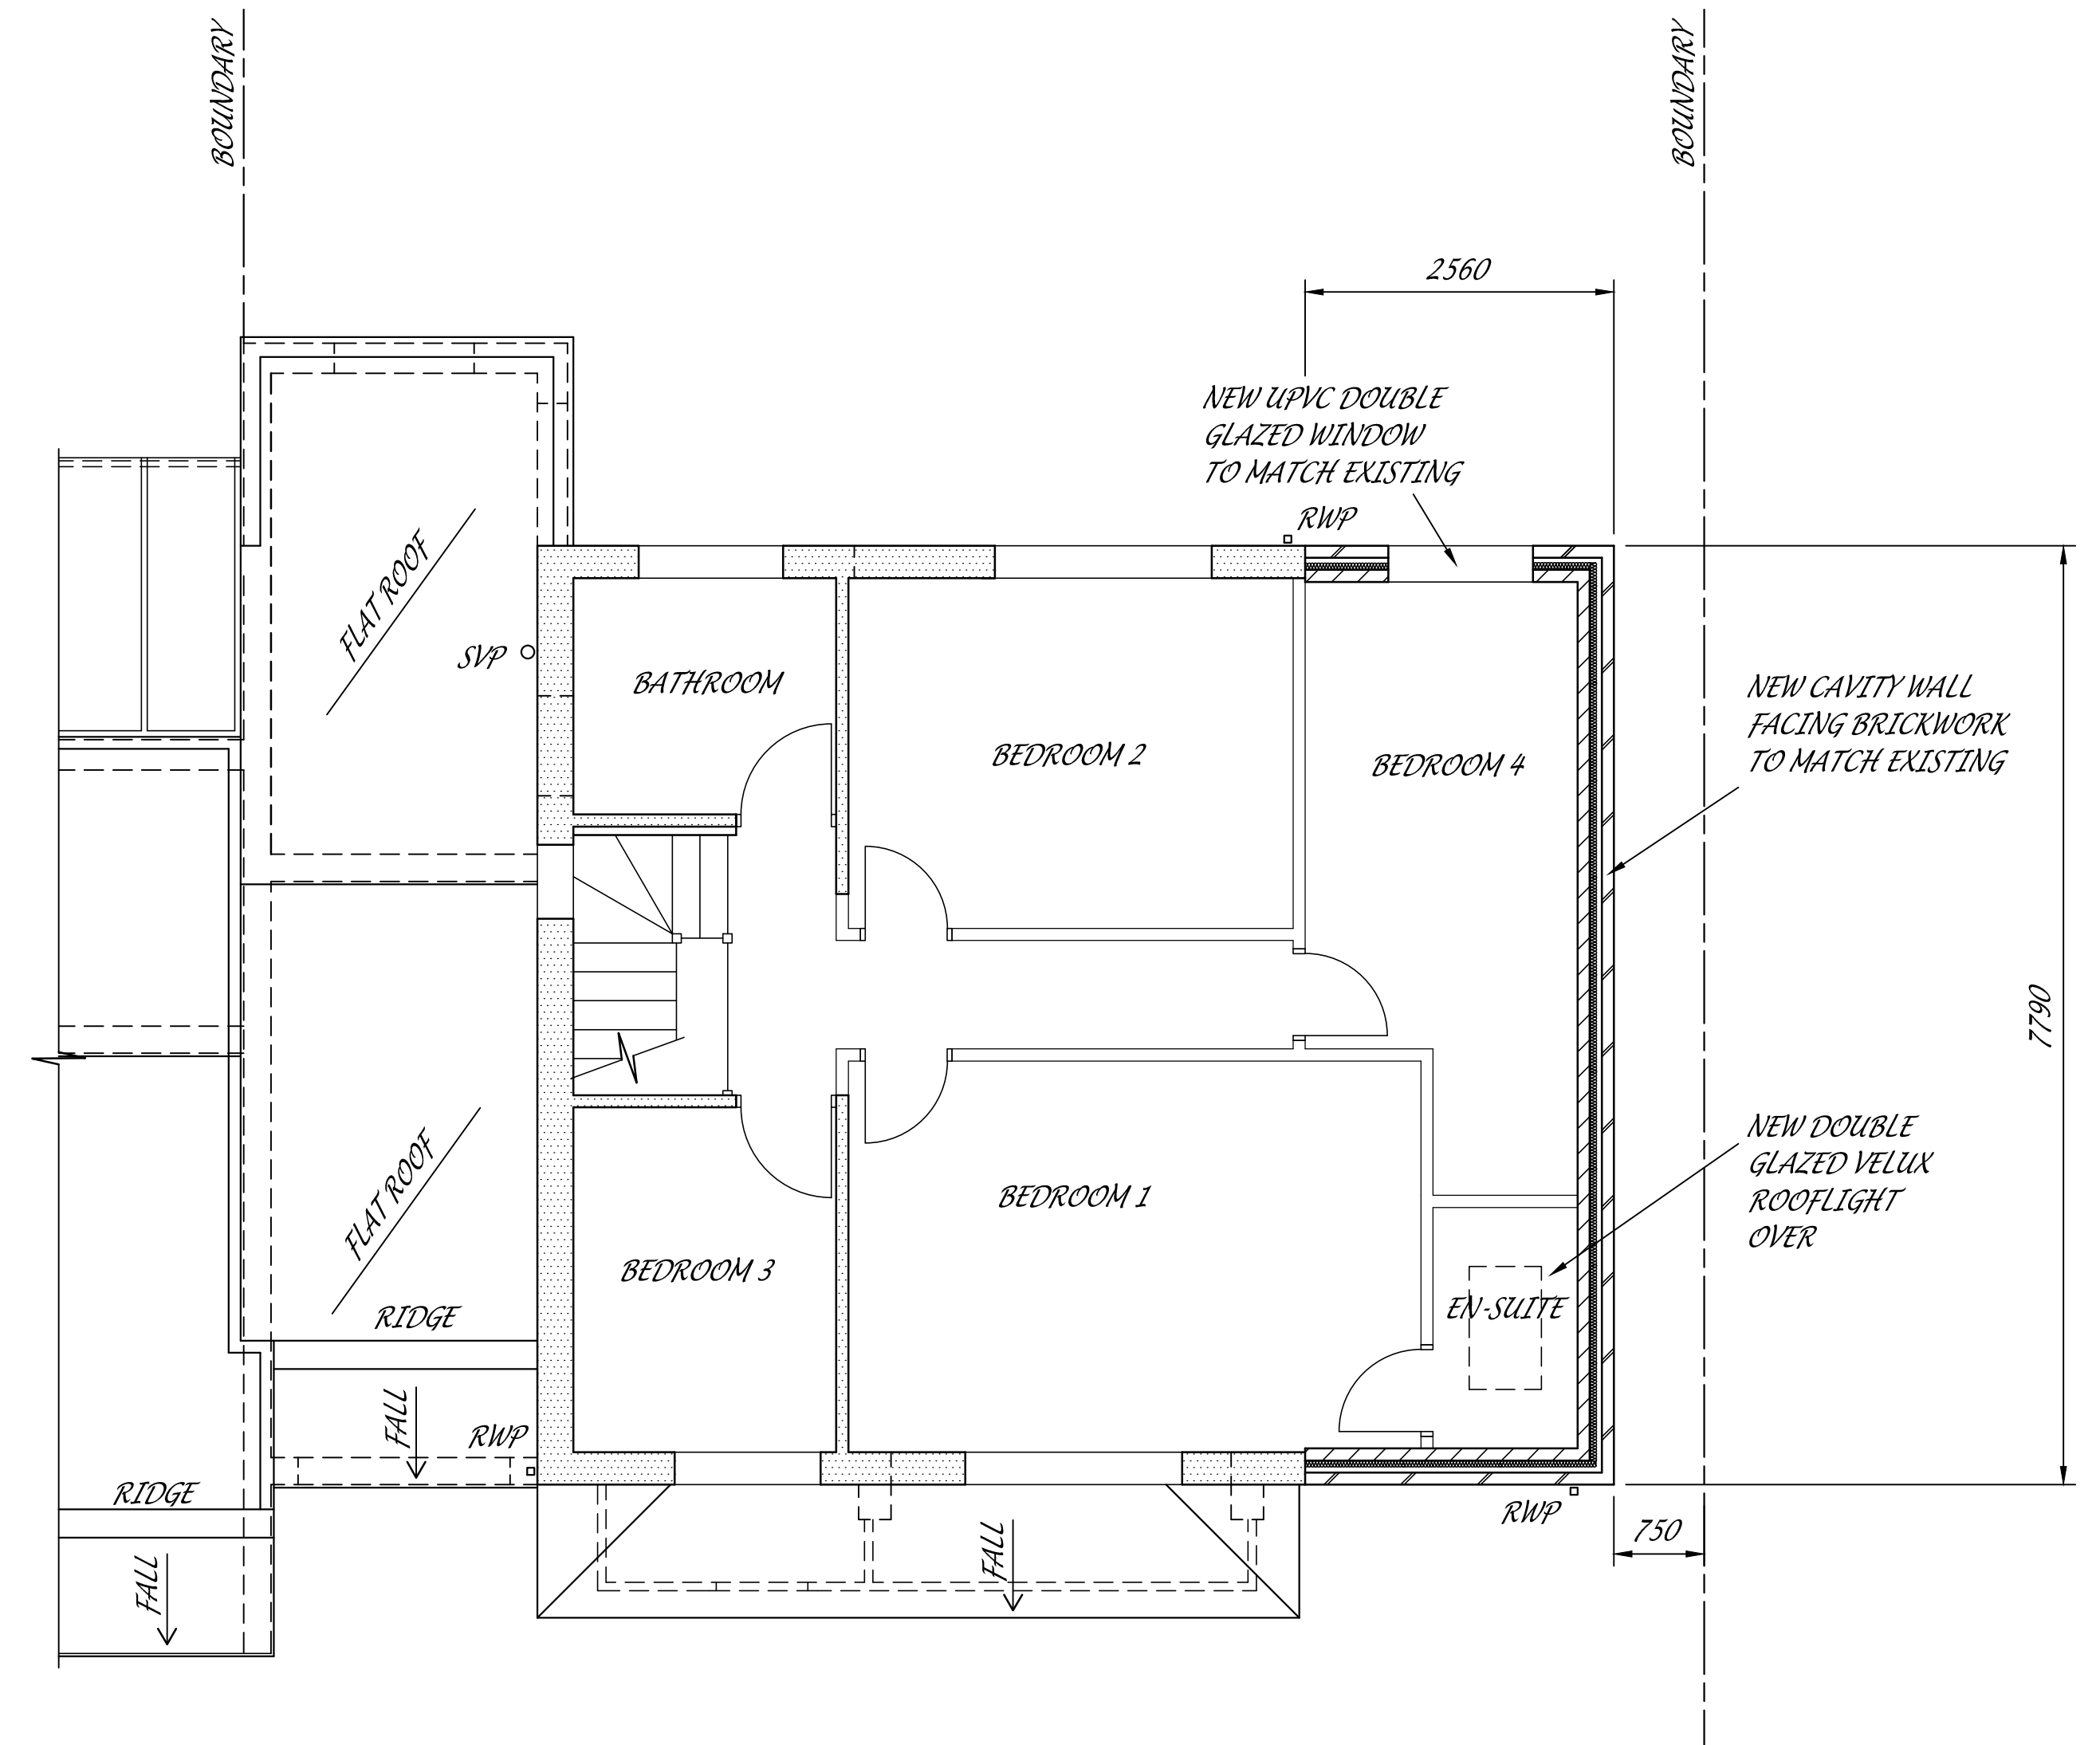


FIRST FLOOR PLAN

LEGEND

   -  EXISTING WALLS
-  NEW CAVITY WALLS (NEW FACING BRICKWORK TO MATCH EXISTING)
-  NEW PARTITIONS

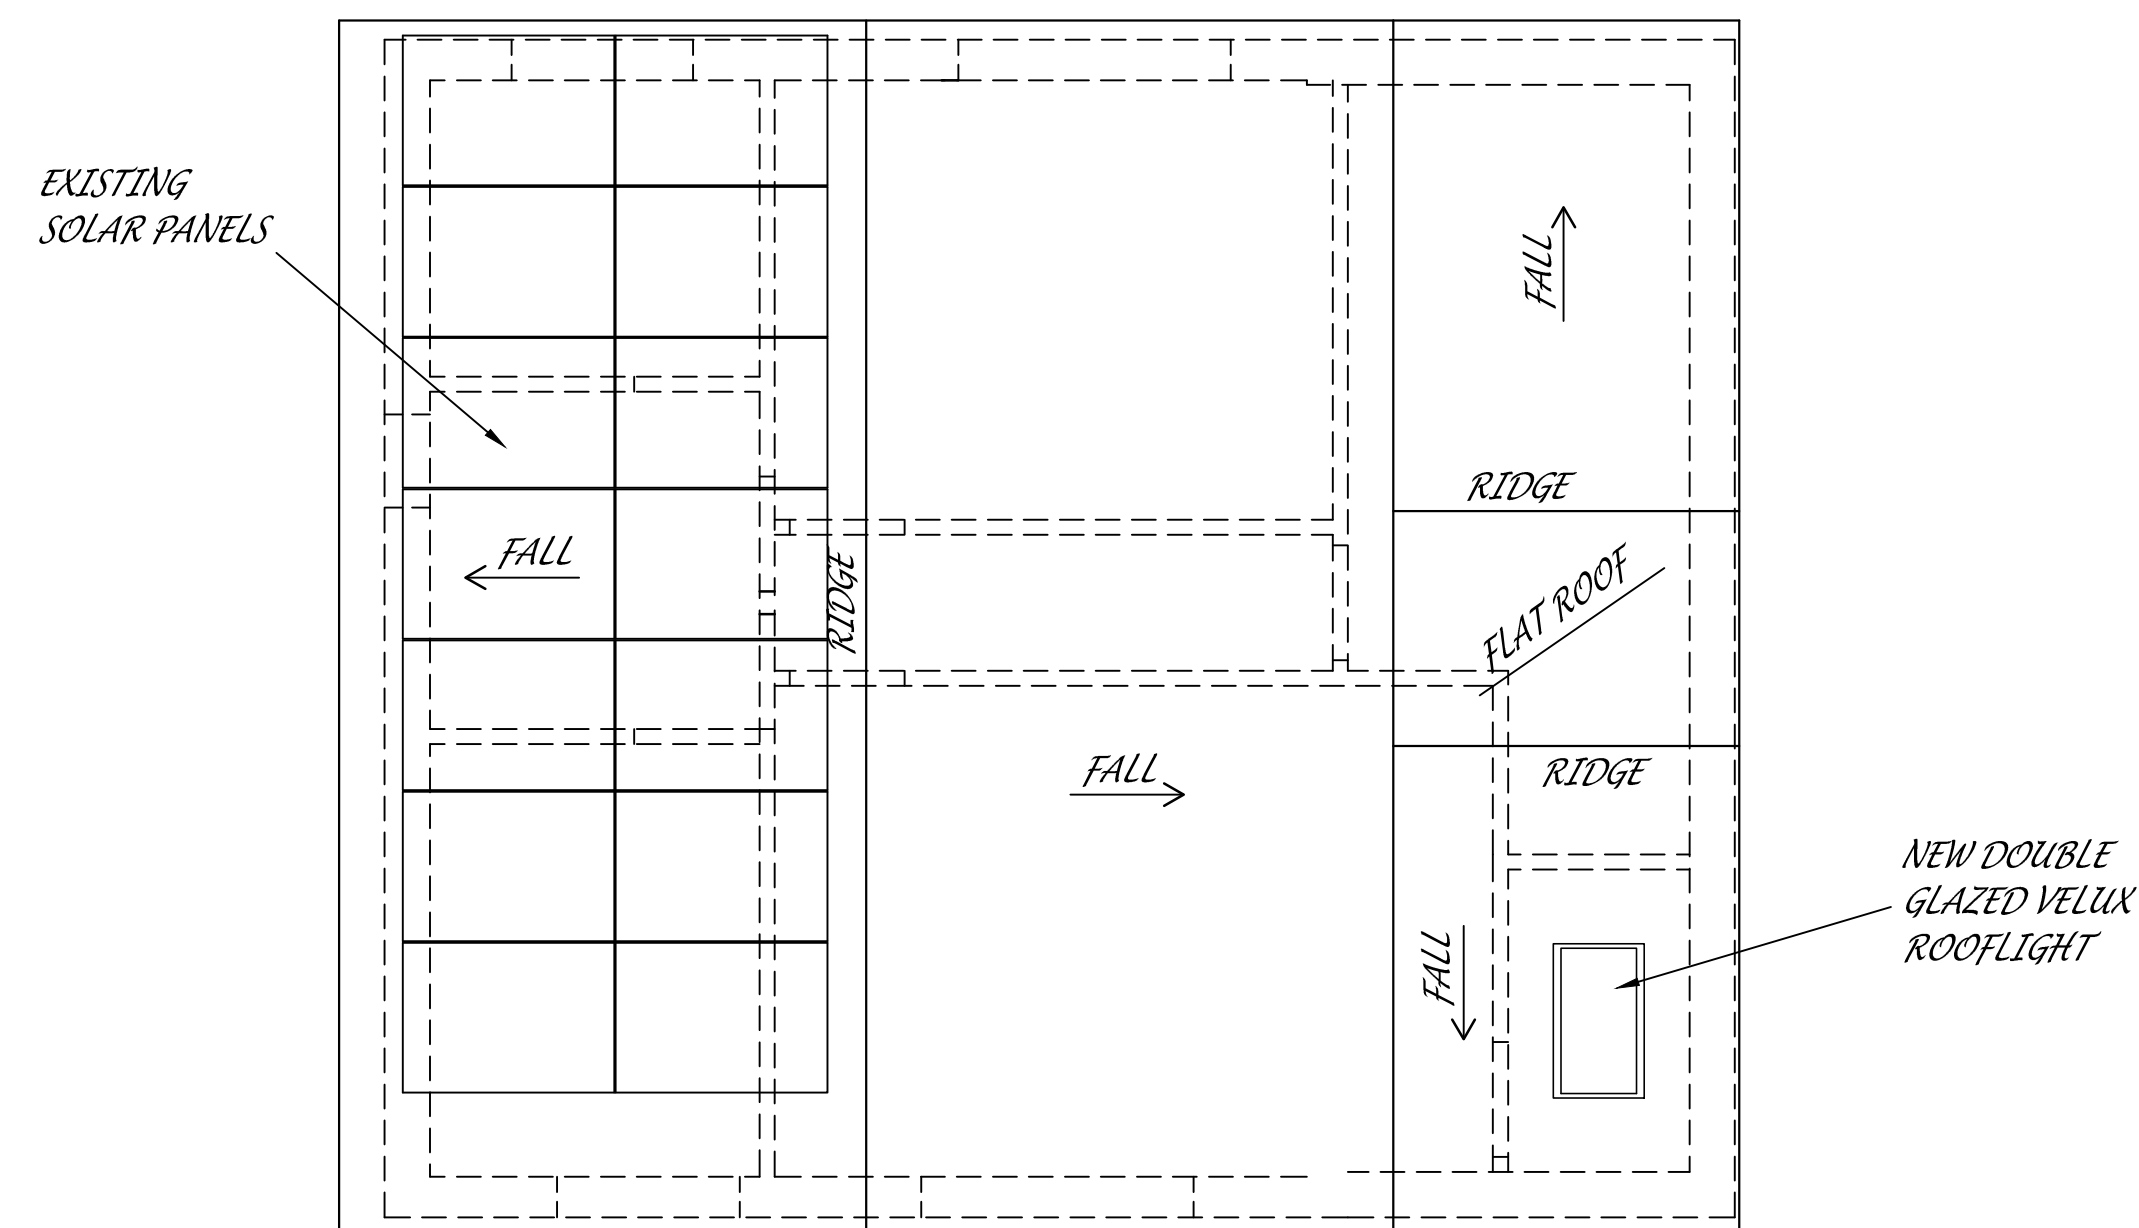

ROOF PLAN

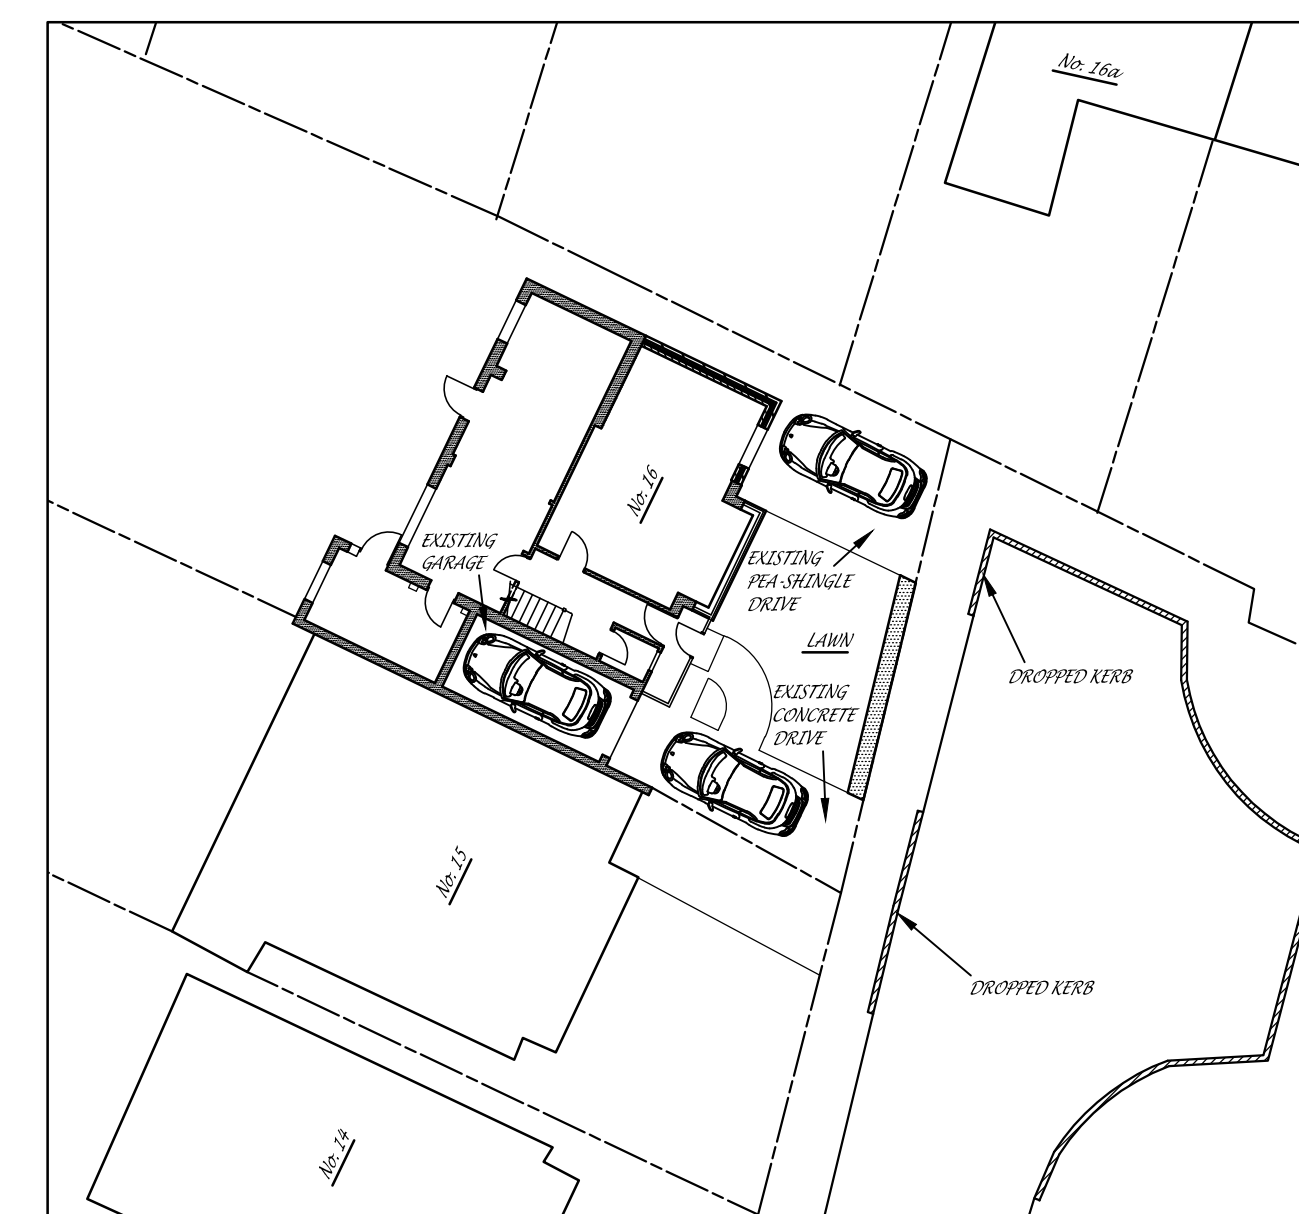

PARKING PLAN
(SCALE 1:100 @ A1)

ISSUED FOR PLANNING

PI	FEB. '20	WINDOW ADDED TO LOUNGE ON FRONT ELEVATION, PARKING PLAN ADDED.	
rev.	date	revision	
job title			
PROPOSED ALTERATIONS TO 16 KENDAL CLOSE, COWPLAIN, HAMPSHIRE, PO8 8ET			
drawing title			
PROPOSED PLANS			
job no.		drawing no.	rev.
990		990/103	PI
do not scale this drawing			
scale	date	drawn	checked
1:50 @ A1	JAN. '20	LS	