
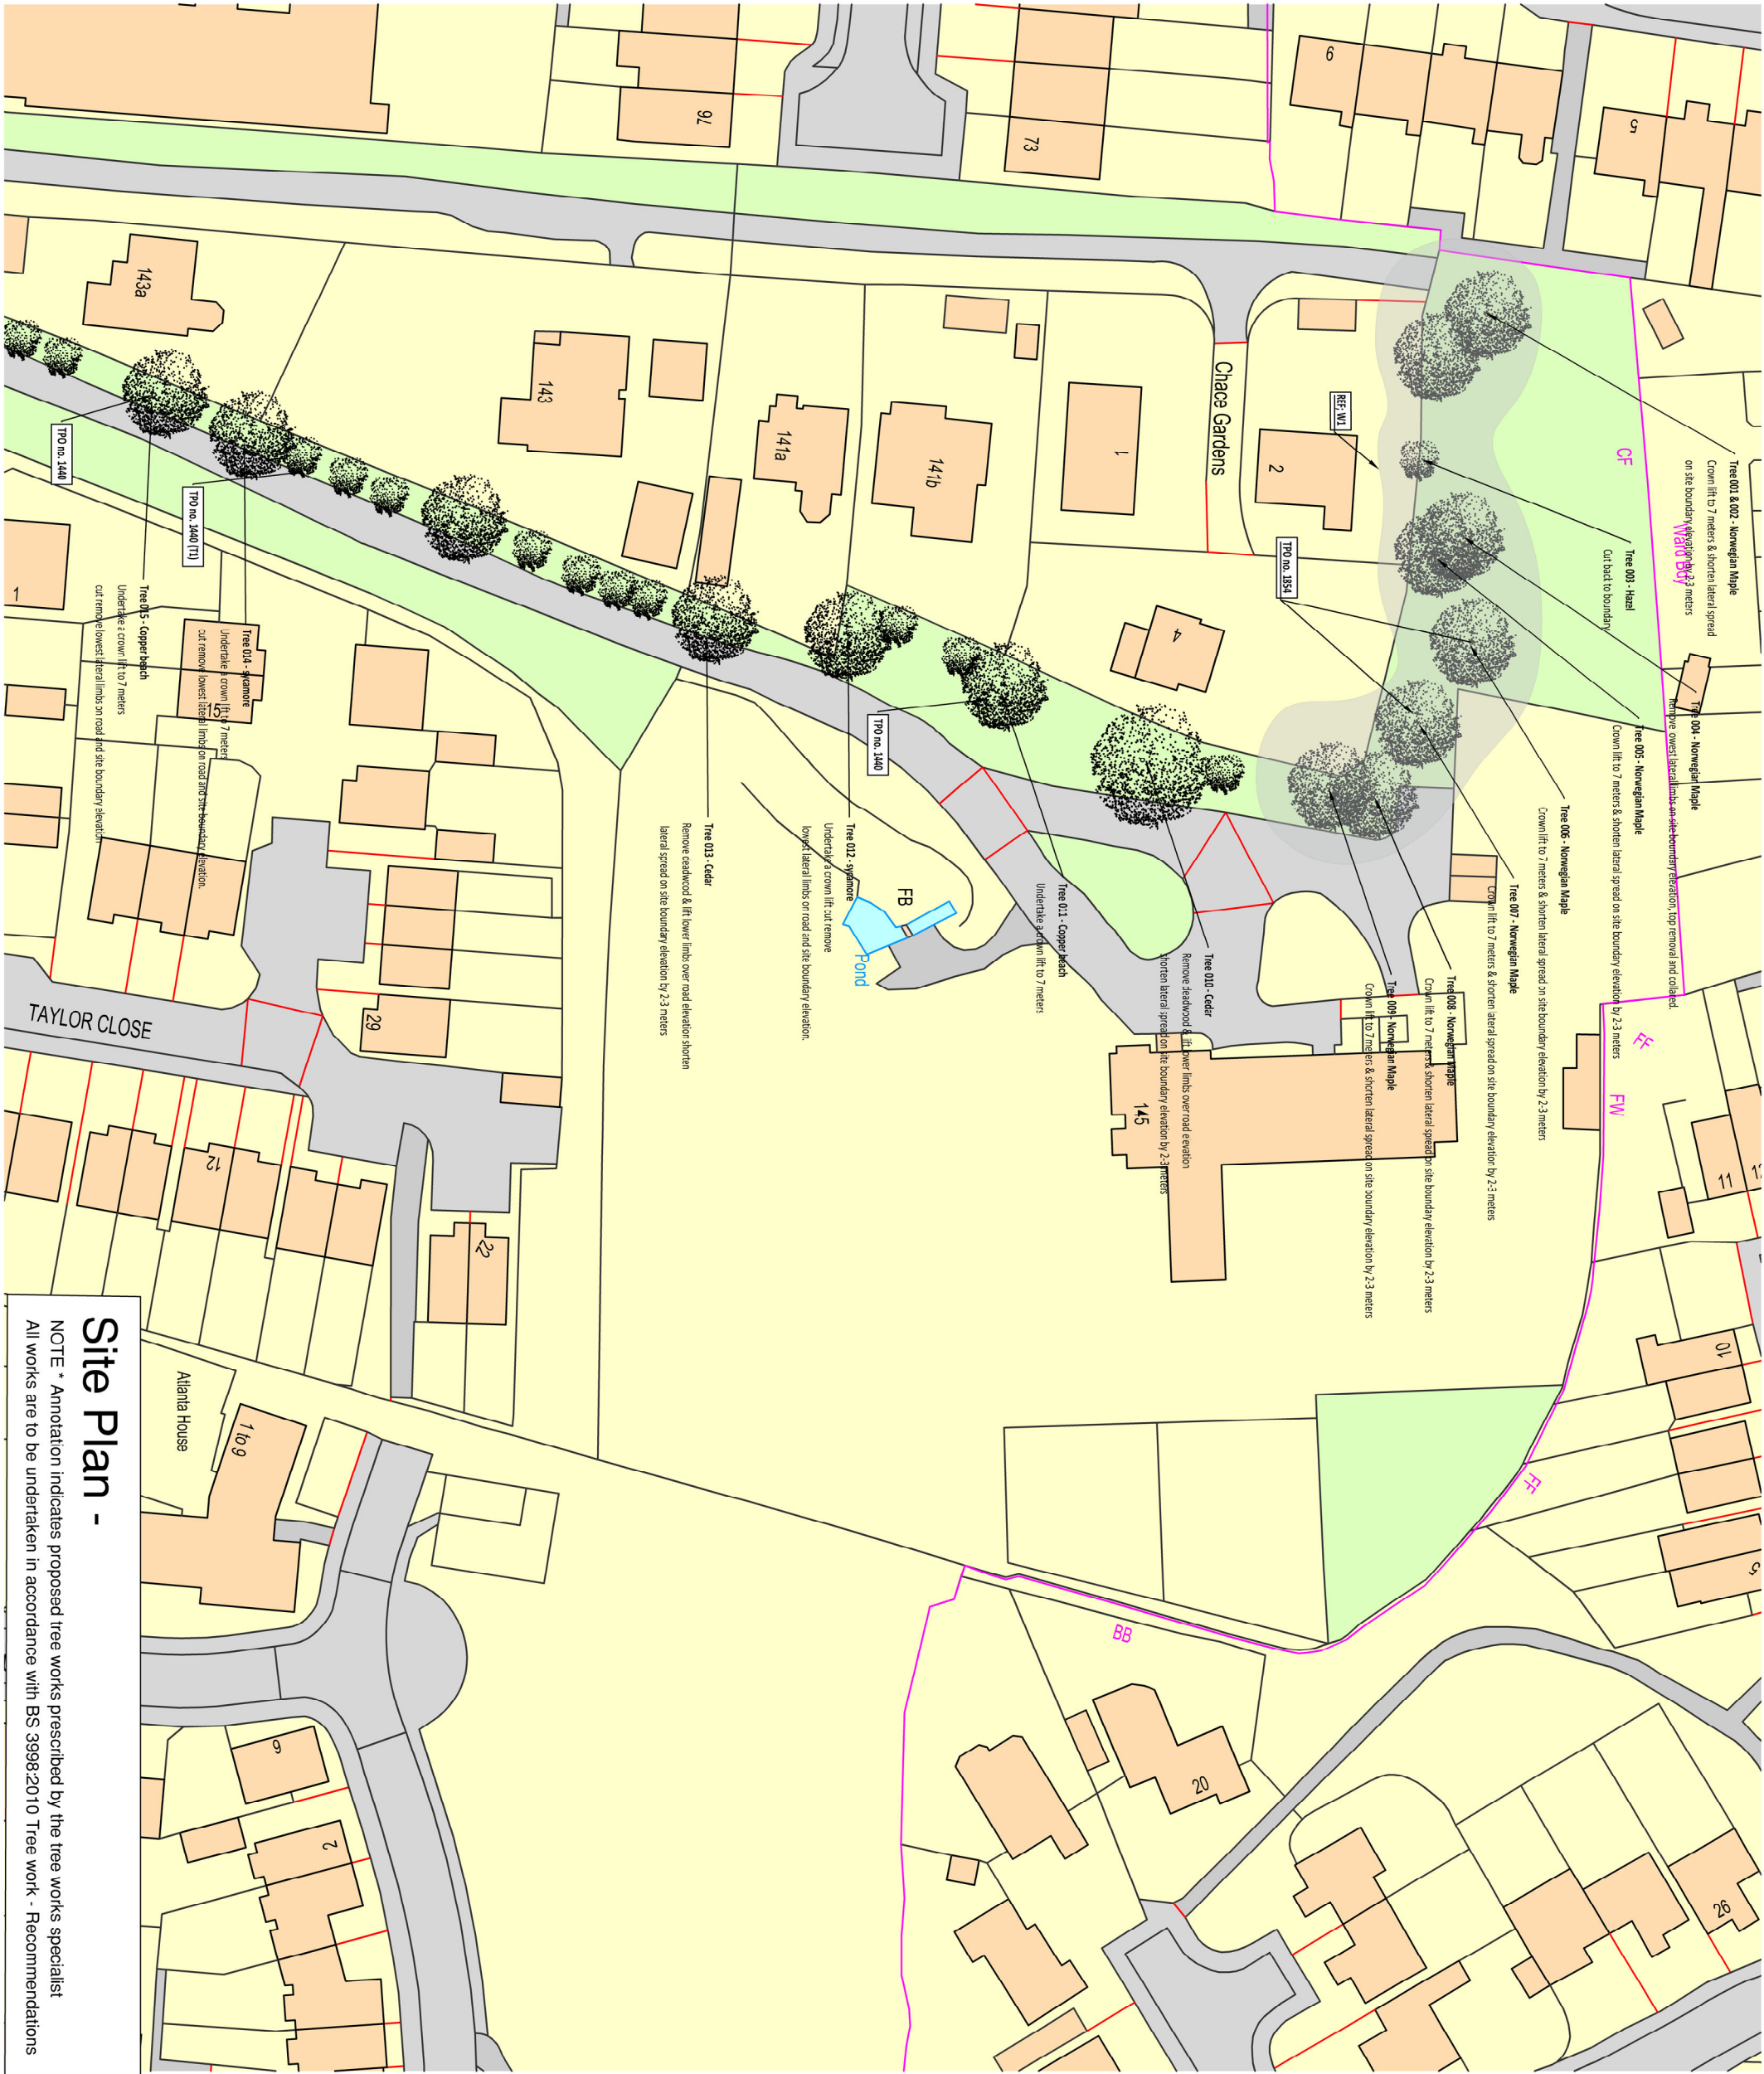


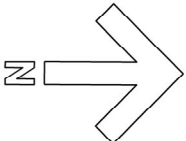

## Site Plan -

NOTE \* Annotation indicates proposed tree works prescribed by the tree works specialist  
All works are to be undertaken in accordance with BS 3998:2010 Tree work - Recommendations

|                                                                            |  |                               |  |
|----------------------------------------------------------------------------|--|-------------------------------|--|
| CONSULTANT                                                                 |  | STRIDE TREGLOWN               |  |
| www.stride-treglow.com                                                     |  | © Stride Treglow Limited 2018 |  |
| PROJECT                                                                    |  | The Grange, 145 Stakes Road   |  |
| Waterlooville PO7 5PL                                                      |  |                               |  |
| Proposed Tree works                                                        |  |                               |  |
| DRAWING TITLE                                                              |  |                               |  |
| Annotated works to trees                                                   |  |                               |  |
| SUITABILITY STATUS                                                         |  | SCALE                         |  |
| S2 SUITABLE FOR INFORMATION                                                |  | NTS@A1                        |  |
| PROJECT   ORIGINATOR   ZONE   TASK   TYPE   RISK   CLASSIFICATION   NUMBER |  | REVISION                      |  |
| STL-153049                                                                 |  | DN - 101                      |  |
| P2                                                                         |  | P2                            |  |

|                                                       |               |
|-------------------------------------------------------|---------------|
| STATUS   REV   DATE   DESCRIPTION                     | REVISED BY    |
| P2 26/07/2019 Amendments to address planning comments | AH            |
| CLIENT                                                | CHECKED BY    |
| Kier                                                  | AH            |
|                                                       | ORIGINATOR NO |
|                                                       | -             |