


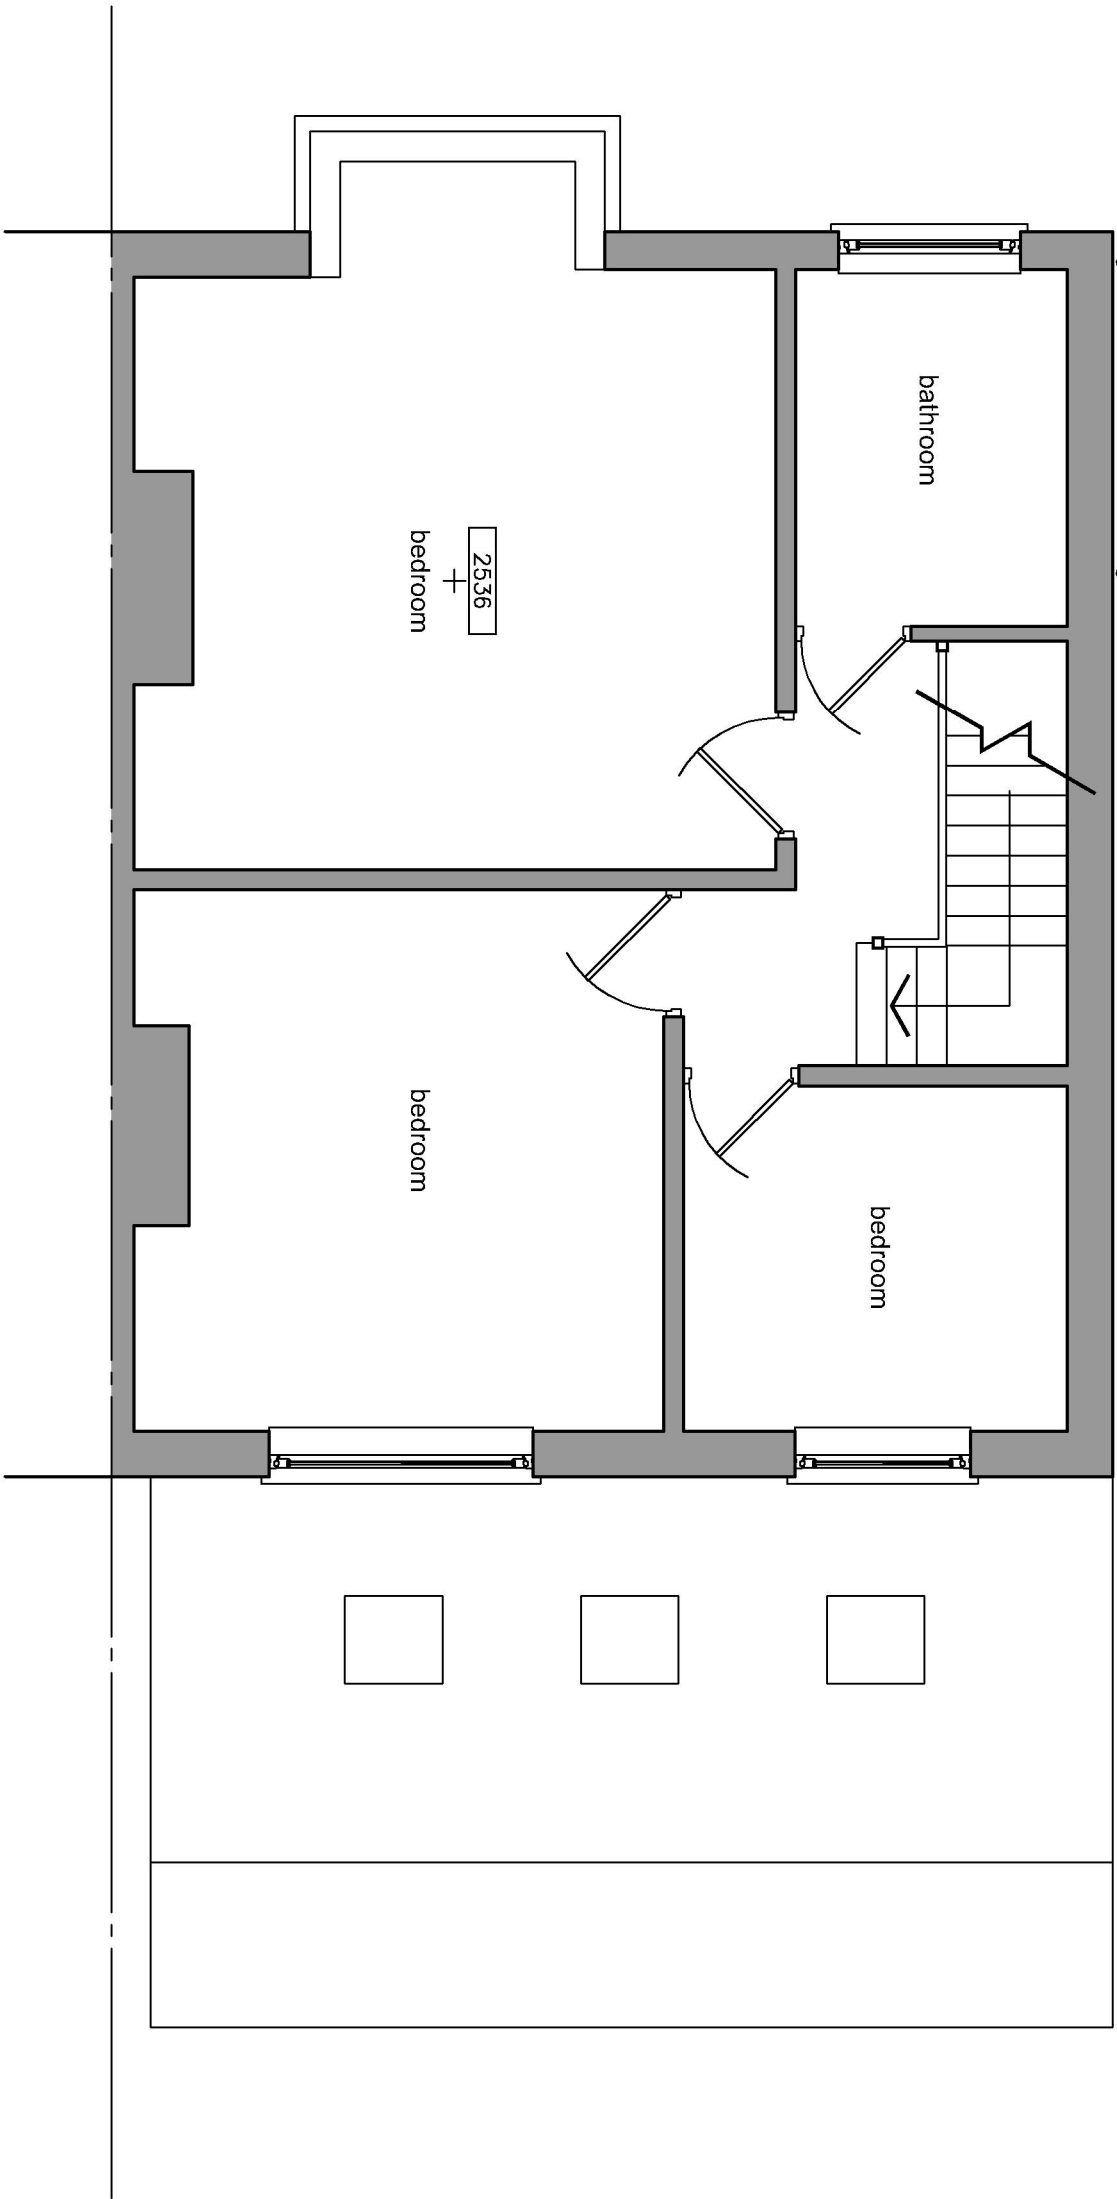

EXISTING FIRST FLOOR PLAN
SCALE 1:50

Note: Do not Scale from this Drawing (except for planning approval). All dimensions are in millimetres and to be checked on site. All Dimensions relating to subcontractors or suppliers work must be checked and agreed between the main contractor and the sub-contractors and suppliers.								
DRAWING TITLE - EXISTING SURVEY - EXISTING FIRST FLOOR PLAN			DATE -	Apr 2020		SCALE -	1:50 @ A3	
			DRN -	CHK -	DRAWING REF -		Rev	
CLIENT - Mr & Mrs Saunders, 57 Stakes Road, Purbrook, Hants.			gp	-	20159 EX101		-	
			Gavin Page BA(hons) tel. 07747 011252 email. gavin.page77@gmail.com					
grp architectural design								