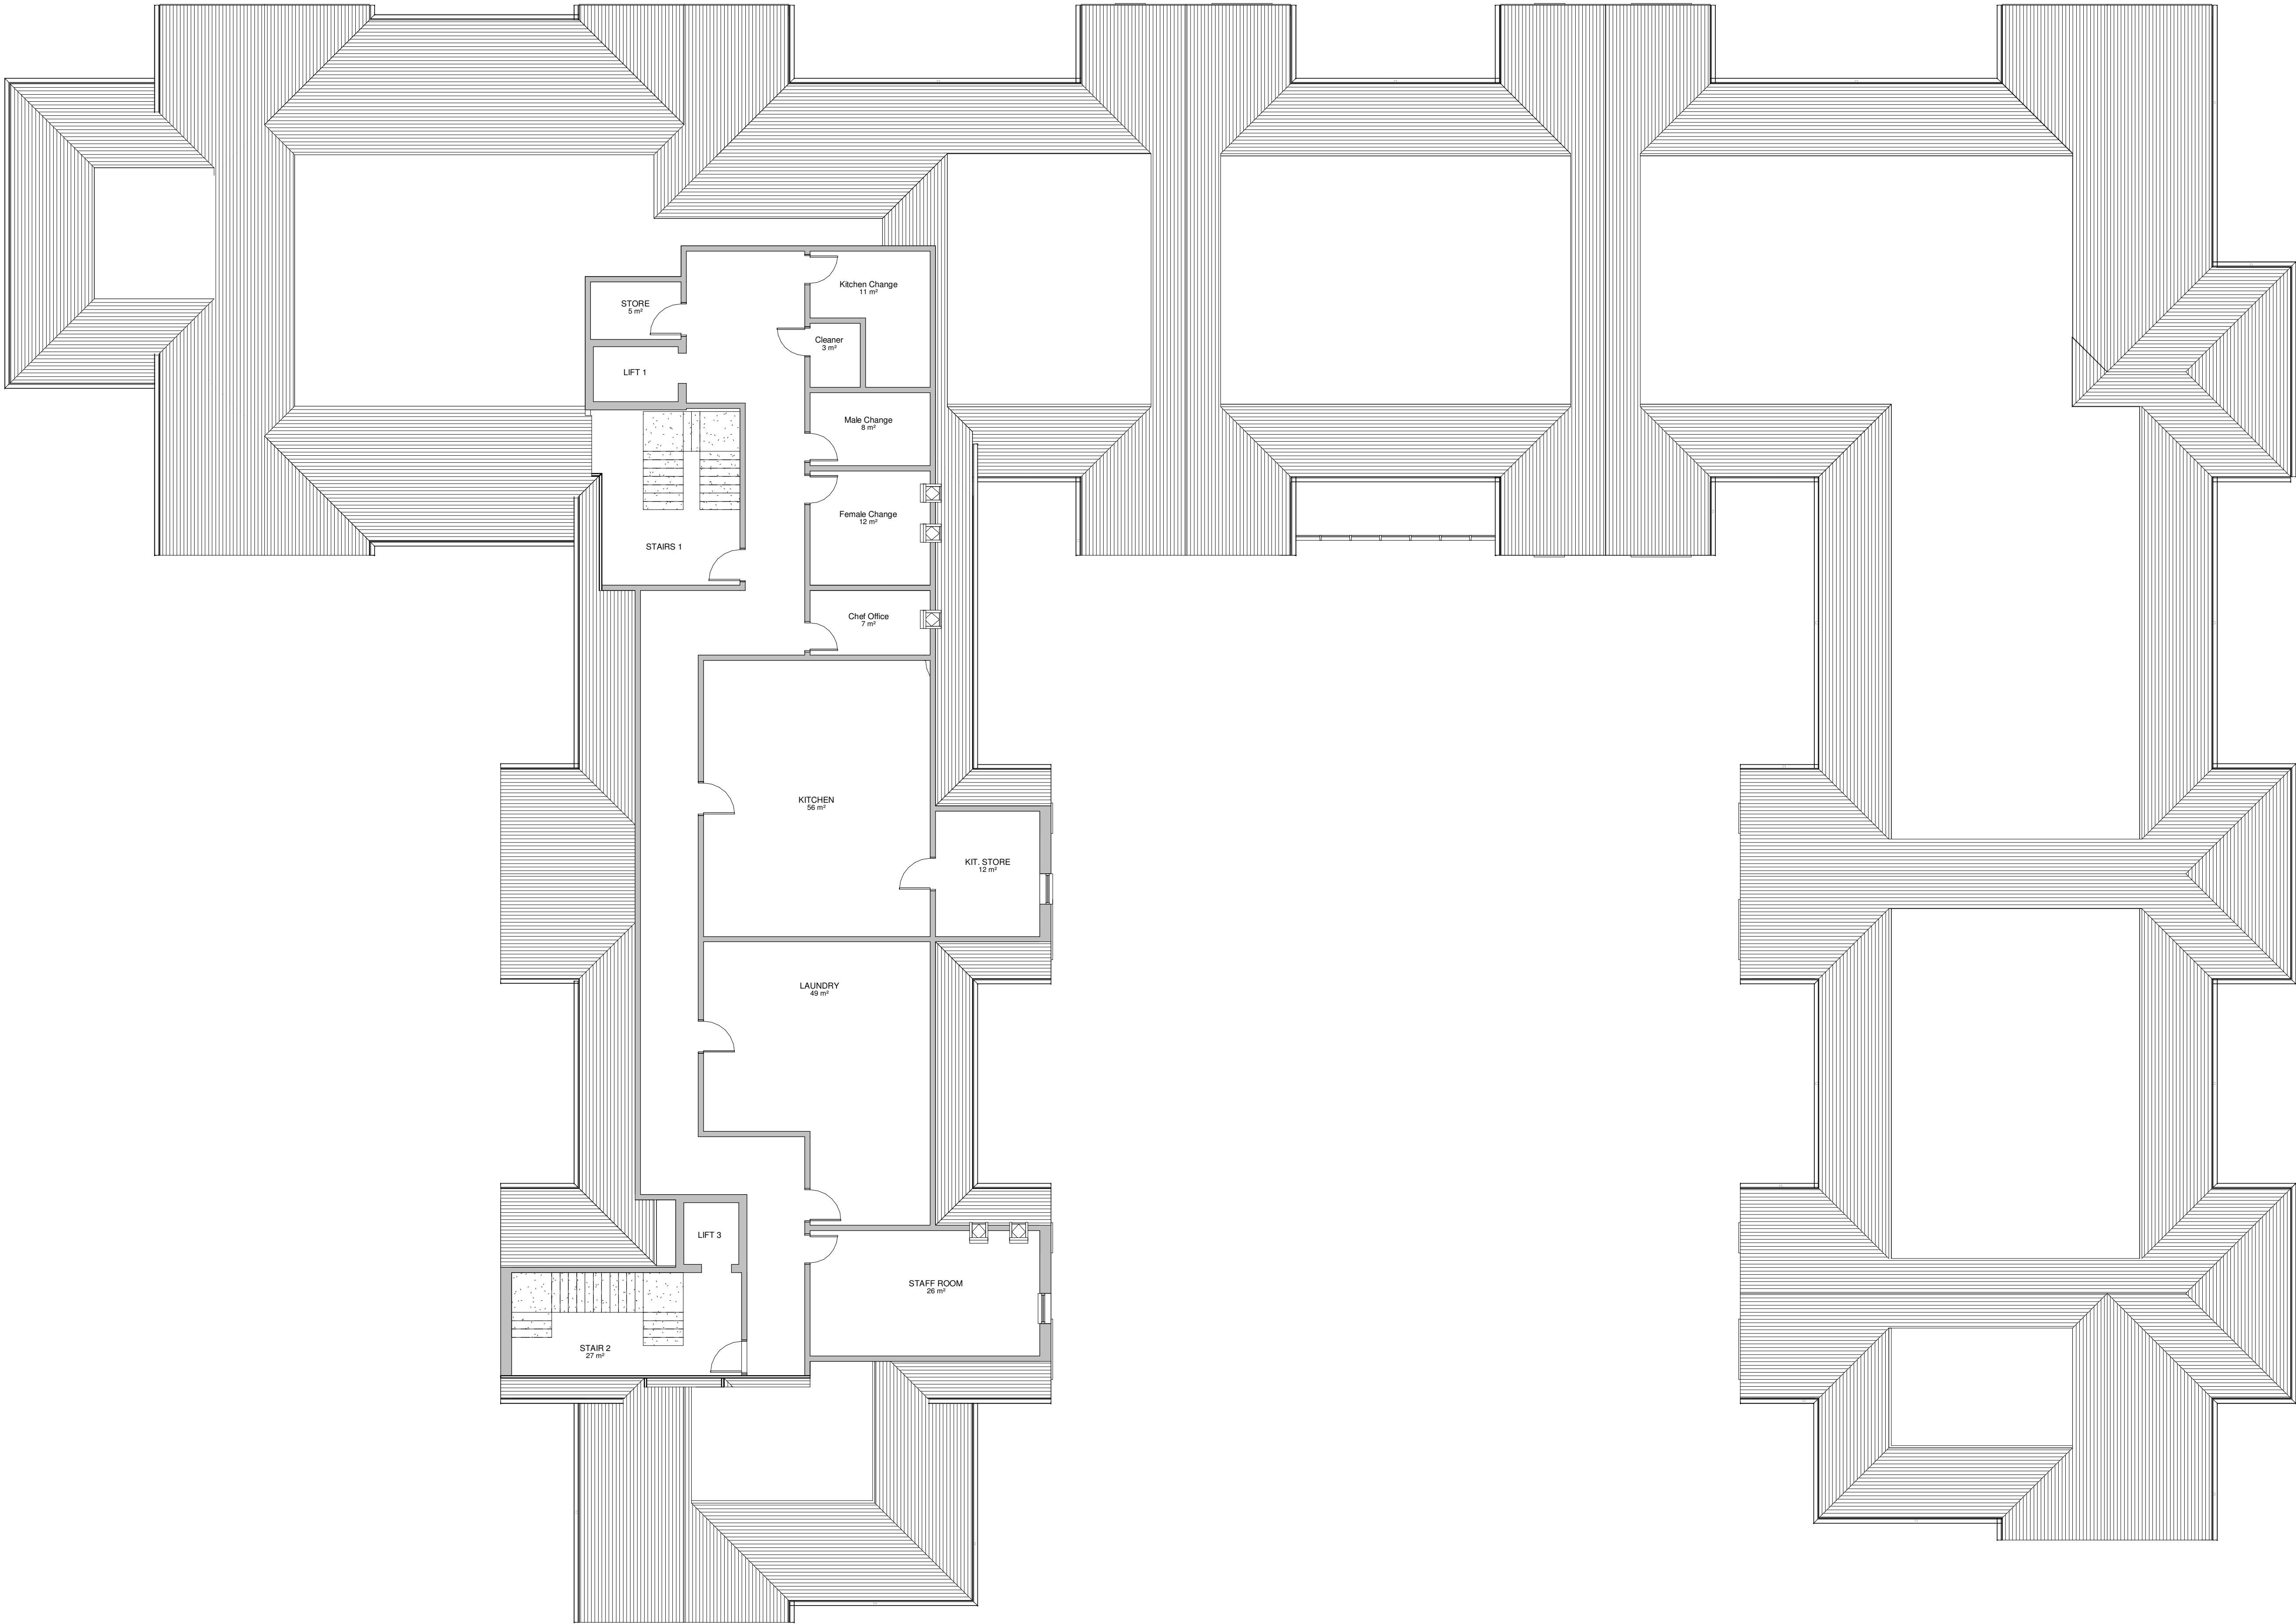


CARE HOME - Second

1 : 100

EXTERNAL AREA (roofspace) : 377 sq.m.

INTERNAL AREA (roofspace) : 336 sq.m.

note:
this drawing is to be read in conjunction with all other relevant architectural drawings.
drawing not to be scaled, use figured dimensions only, all dimensions to be checked on site by the contractor prior to the commencement of any work or specialist production drawing, any discrepancies to be notified to hay associates and further instructions obtained before work is commenced.
copyright © hay associates limited

hay associates limited
a: 1 The Holmes - Skipton
North Yorkshire - YO8 5SL
t: 01757 262547
e: info@thehayassociates.co.uk
w: www.thehayassociates.co.uk

REV.	NOTE:	DATE
Client: Halebourne Group		
Project: Land at Bedhampton		
Title: CARE HOME - Second Floor Plan		
Scale: 1 : 100	Date: Apr '18	Drawn by: MC
Project No: H213	Drawing No: PA03	Checked by: MH
	Revision	