


COPYRIGHT ©
Details of this drawing are the copyright of Inspire Design Ltd
and must not be reproduced or copied without prior written
consent.

REVISIONS		
Rev	Description	Date
A	LAYOUT UPDATED	24.04.20
B	LAYOUT UPDATED	27.05.20

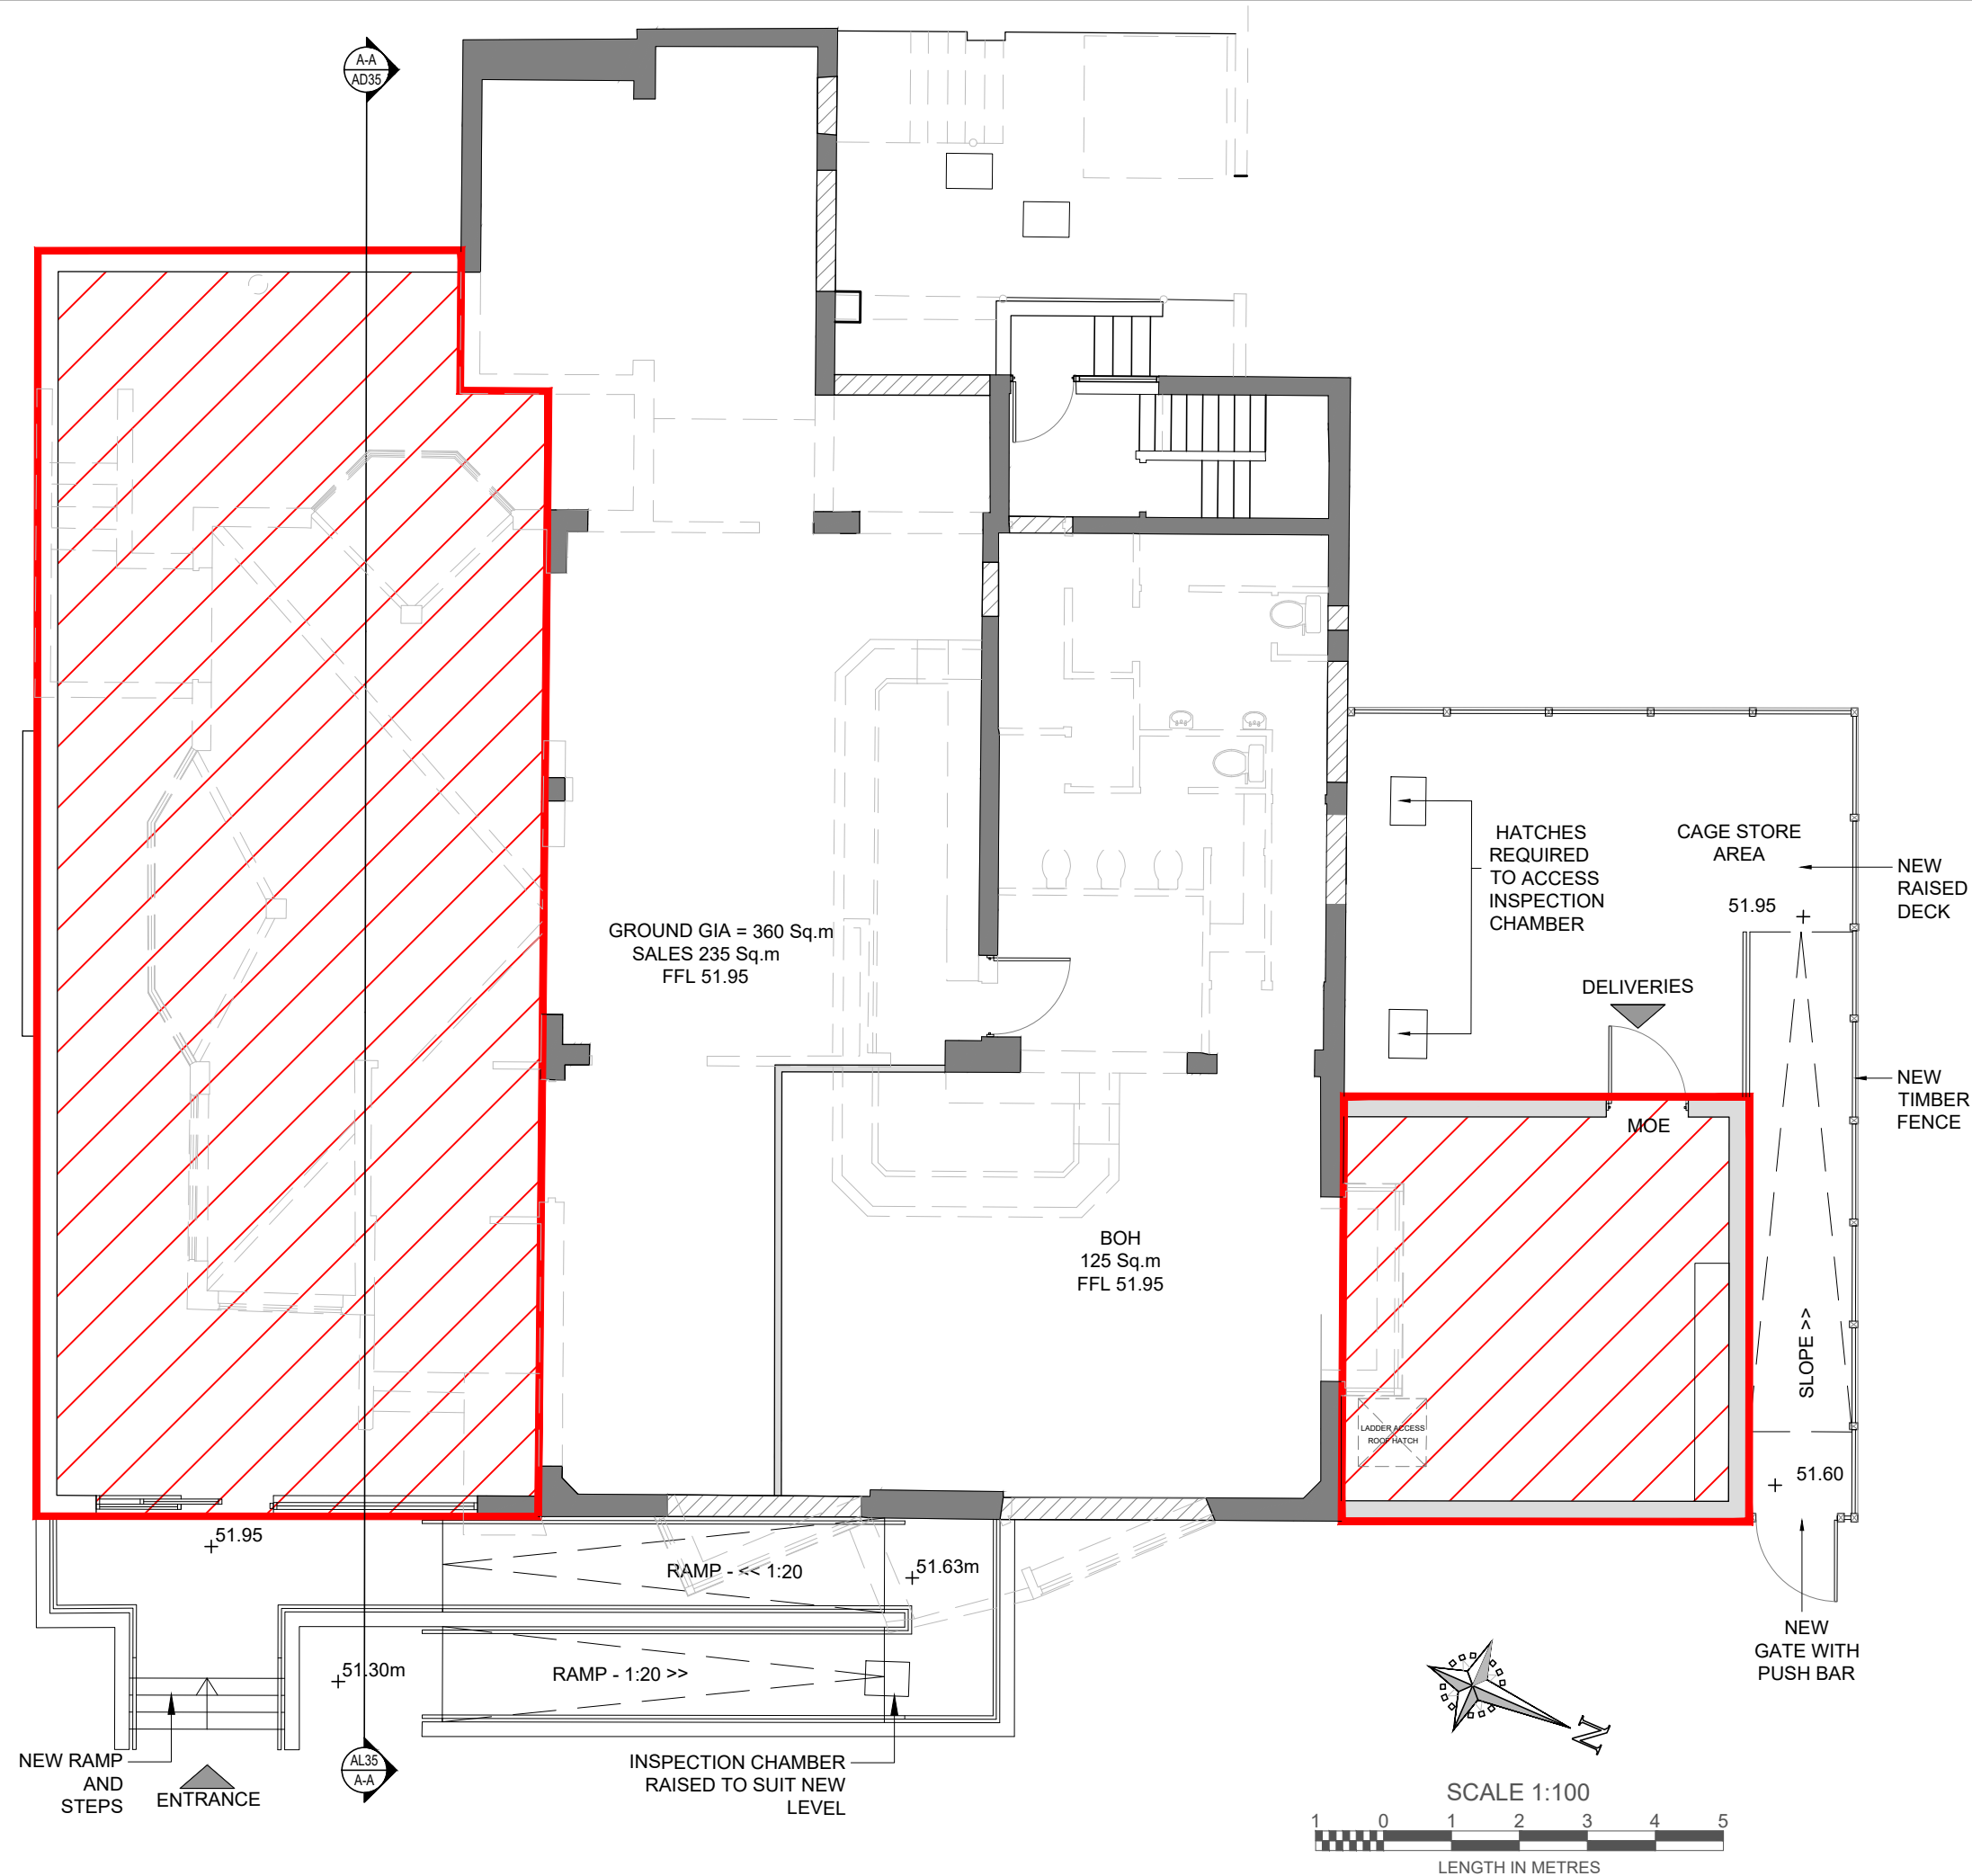

Status **PLANNING ISSUE**



☒ 10 Ty Nant Court, Morganstown Cardiff, CF15 8LW. T:- 029 2022 7926

☐ Venture House, 2 Arlington Square, Downshire Way, Bracknell,
RG12 1WA. T:-02031 378079

Project HAVANT
BEDHAMPTON RD PO9 3PT

STAGE 3
PROPOSED GROUND FLOOR PLAN

Date	04.04.2020	Scale(s)	1:100 @ A3
------	------------	----------	------------

Job No	163094	Type	AP	Dwg No	31	Revision	B
--------	--------	------	----	--------	----	----------	---