


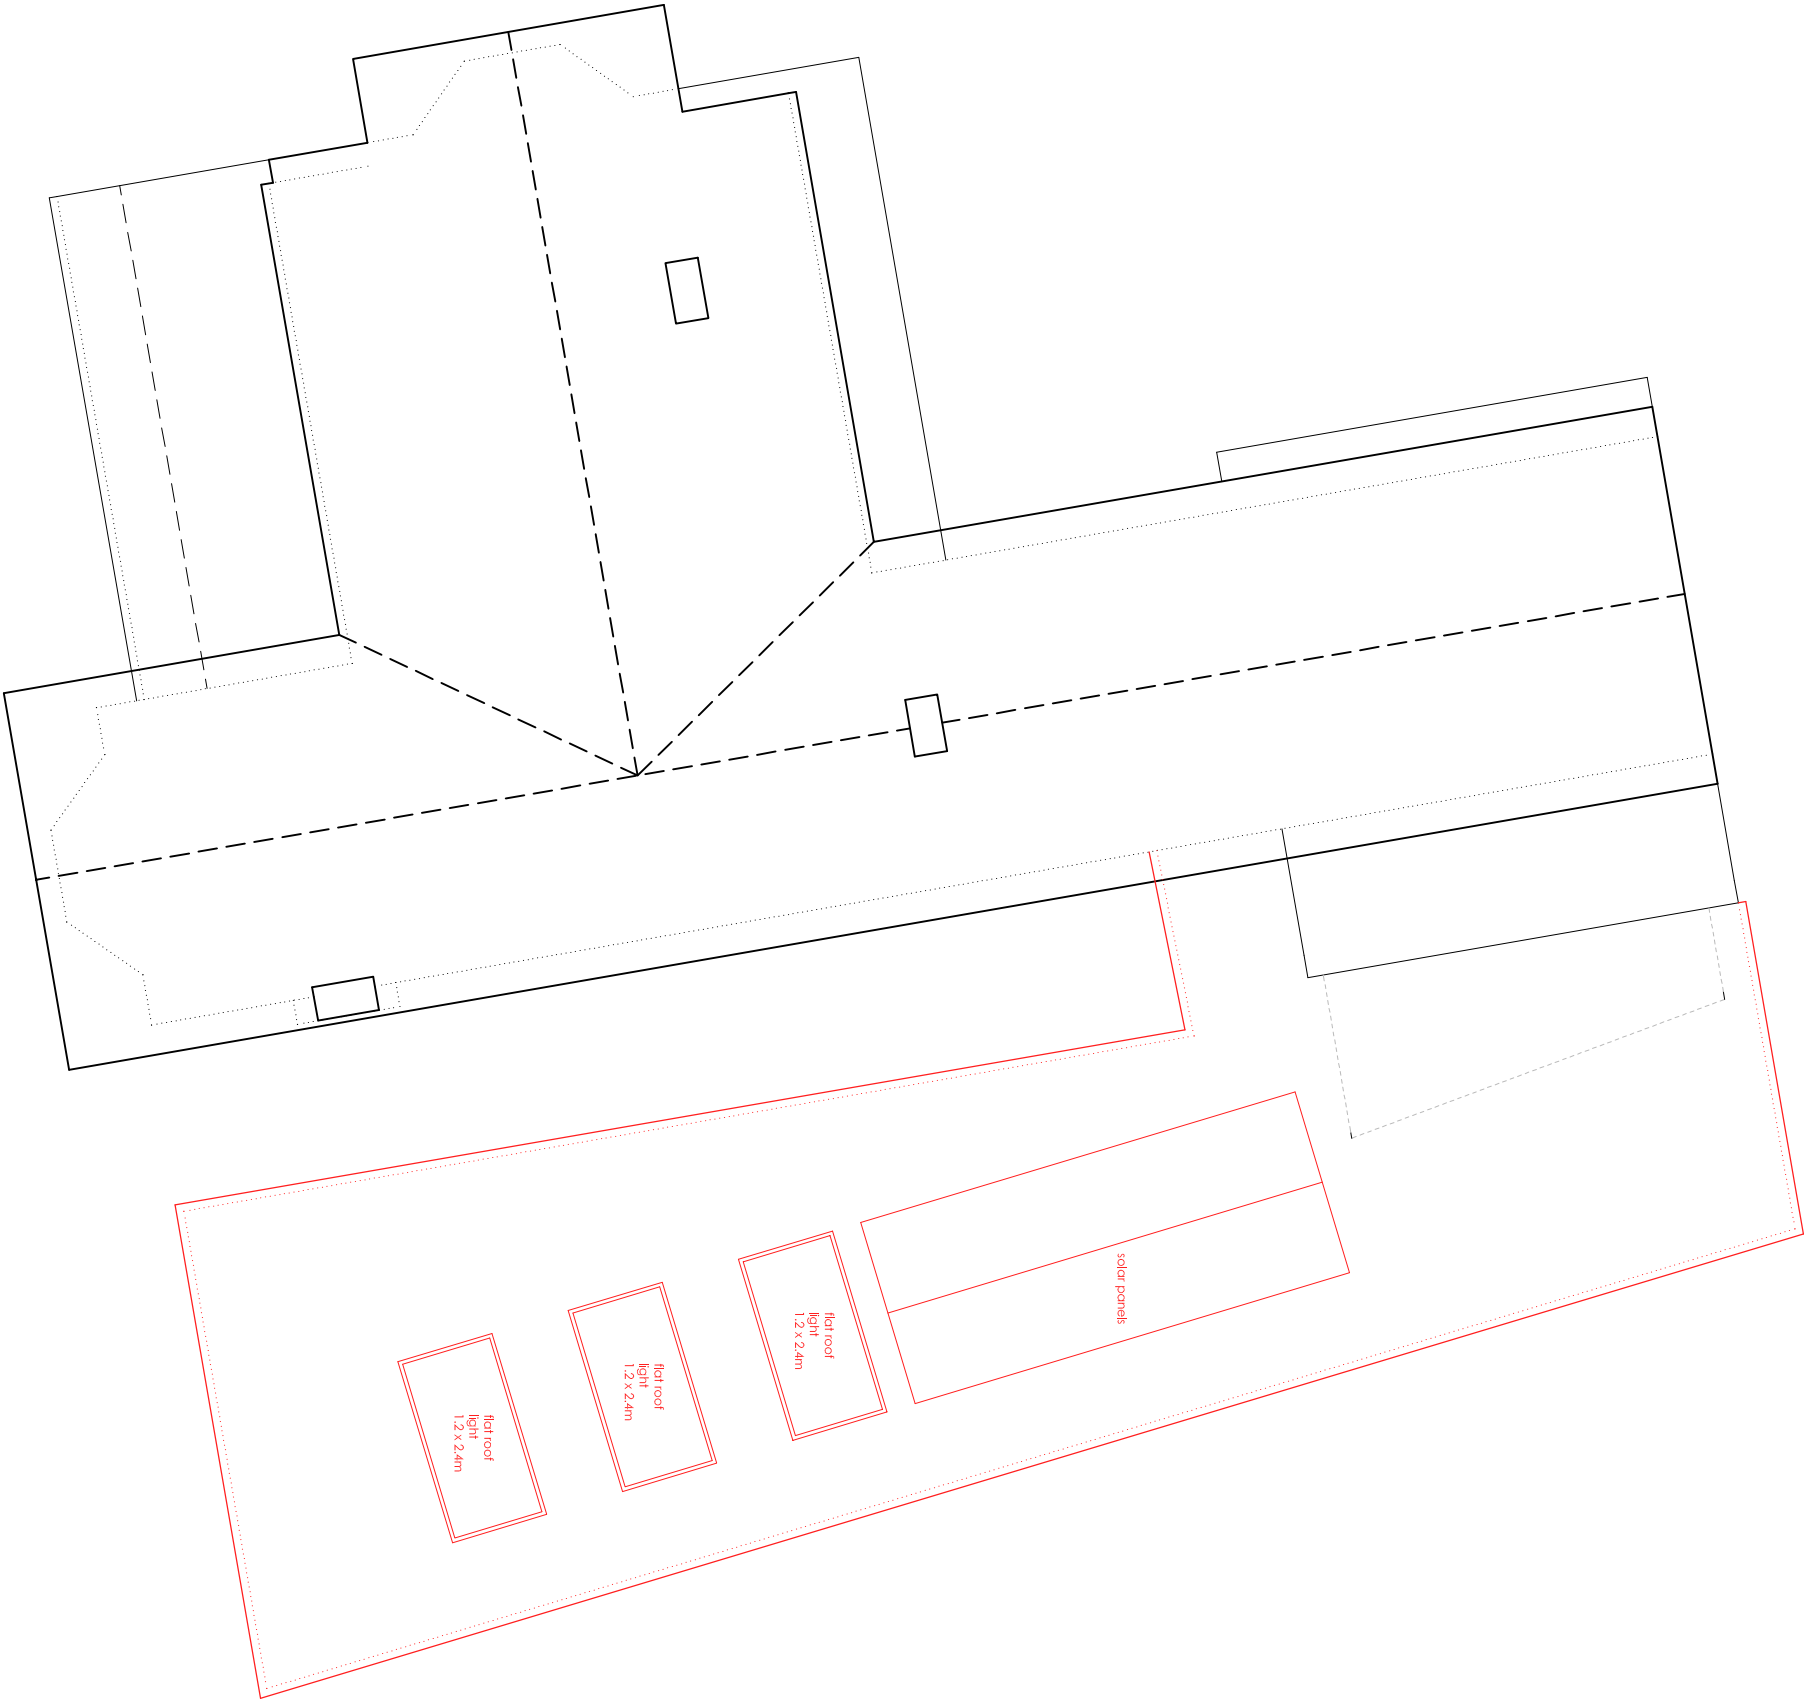

The drawing is the copyright of CMCDesign and may not be copied, altered or reproduced in any form without the written consent of CMCDesign.

It is the responsibility of the building owner to draw up all legal agreements with adjoining property owners to cover the over-hanging of any balconies, gutters, functions or any part of the building. CMCDesign can not be held responsible in any way whatsoever for any legal costs or other costs incurred through any neighbouring disputes.

It is the sole responsibility of the building owner to comply with the party wall act 1996. CMCDesign can not be held responsible in any way if non compliance is adopted.

Use figured dimensions only. In millimetres only unless stated otherwise.

all clients and contractors to check all drawings and to verify all dimensions on the plot to works commencing. any discrepancies in dimensions or boundary locations are to be brought to the attention of CMCDesign immediately before any further works take place or are

revision

client

moderate

stage

planning

date

may 2019

scale

1:100 @ A3

address

10, please rock one
bedchamption
horvort

drawing no.

SS2/GS/106
drawing
proposed
roof plan

CMcdesign architectural services



the studio 221 melrose road,
chordenford, north gloucestershire, ss53 5ds
t 07768 997654
e studio@cmcdesign.co.uk
w www.cmcdesign.co.uk