




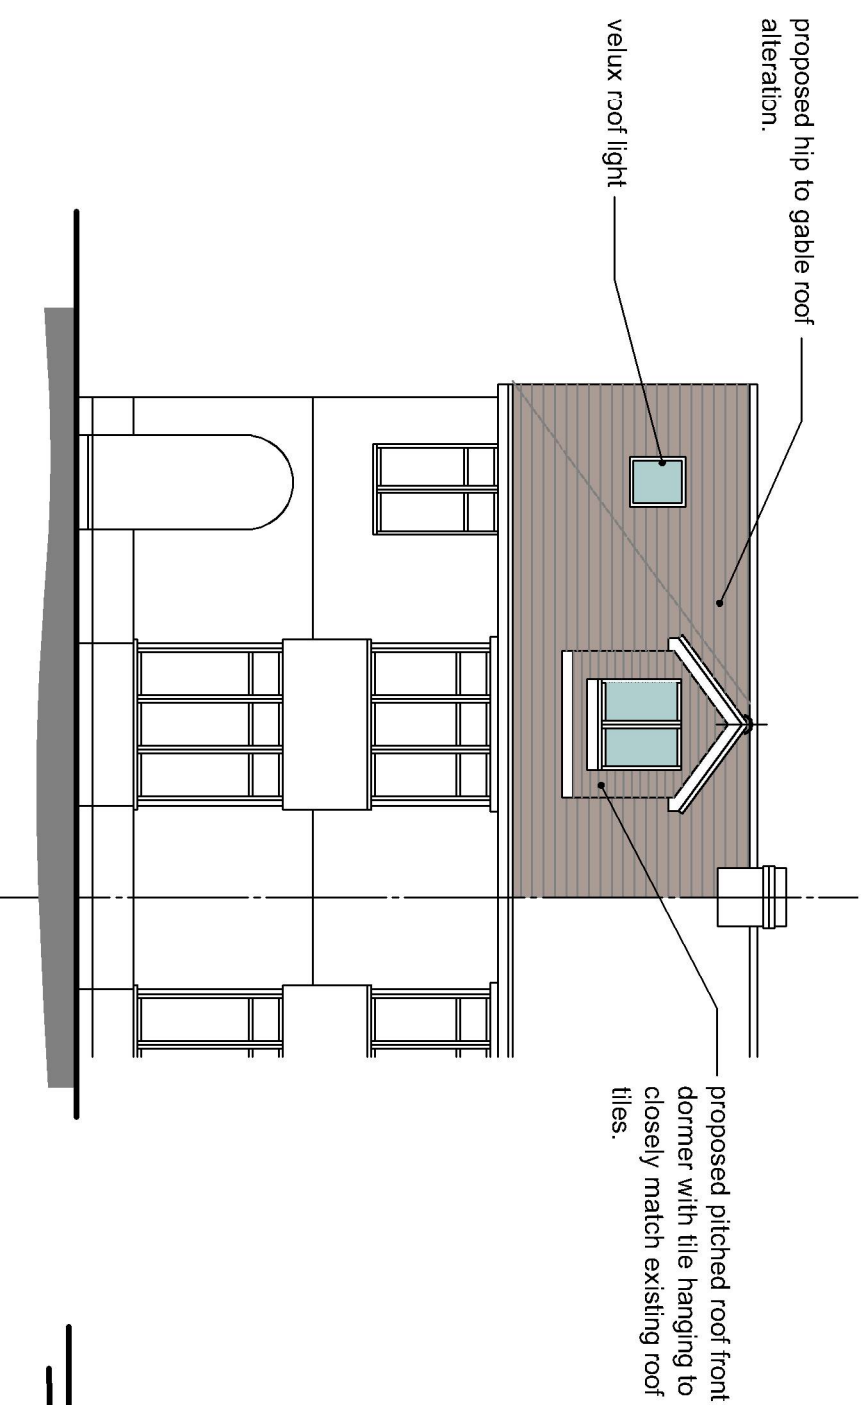


PROPOSED FRONT ELEVATION
SCALE 1:100

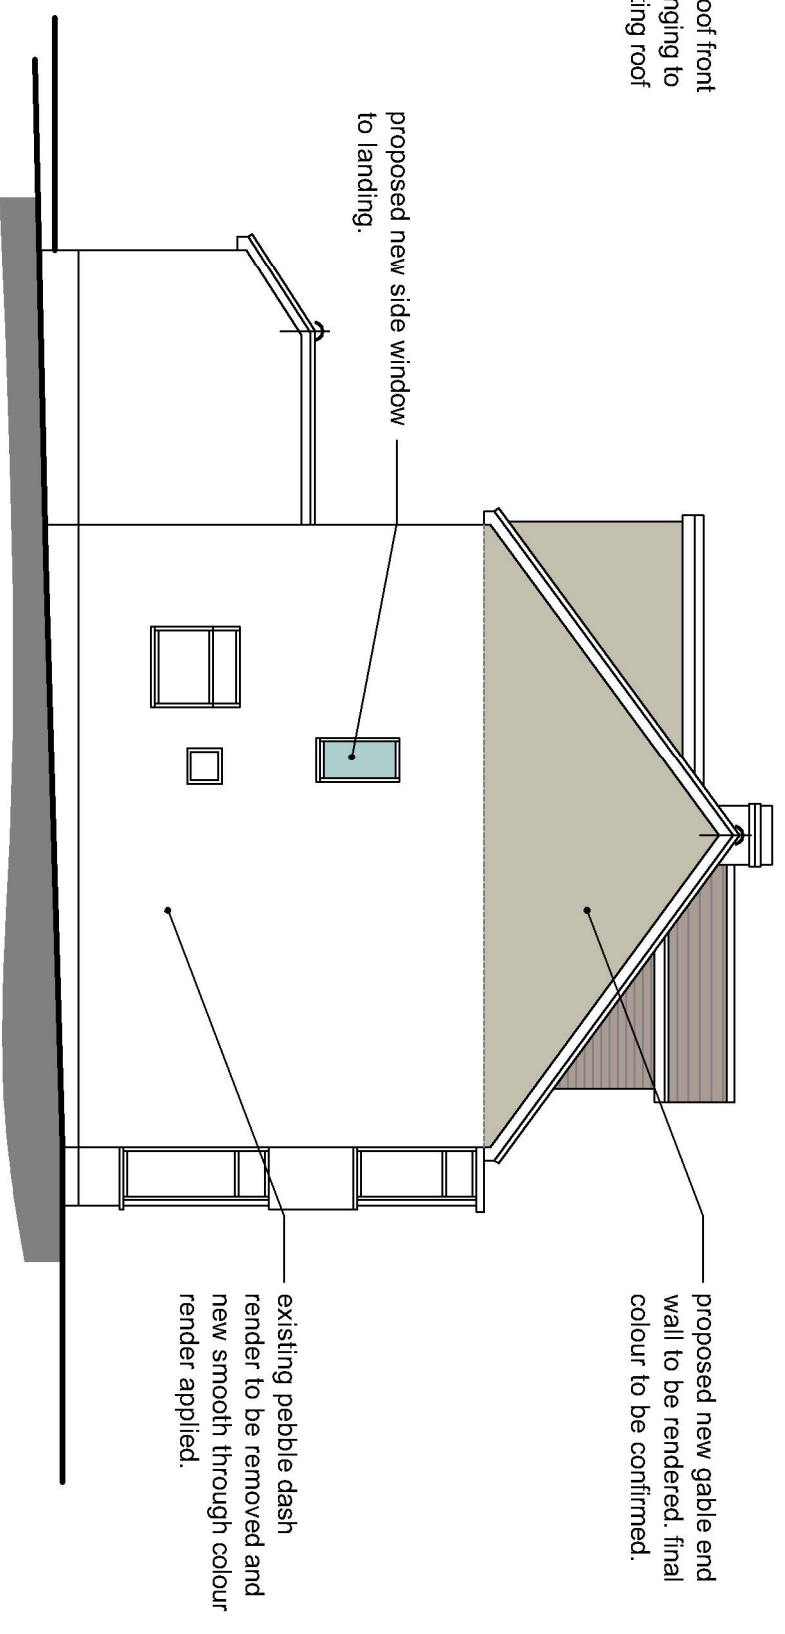

PROPOSED SIDE ELEVATION
SCALE 1:100

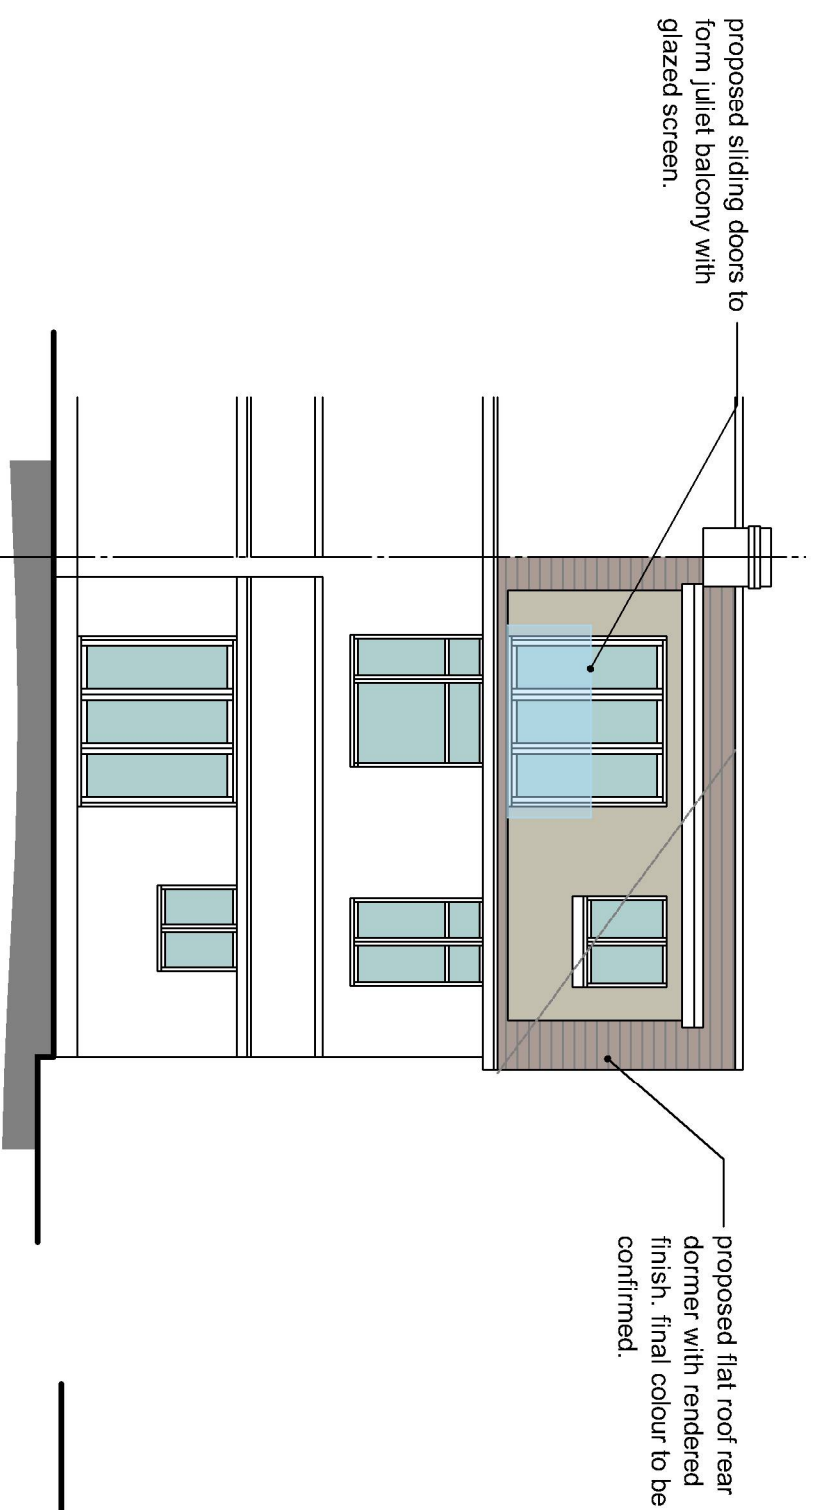

PROPOSED REAR ELEVATION
SCALE 1:100

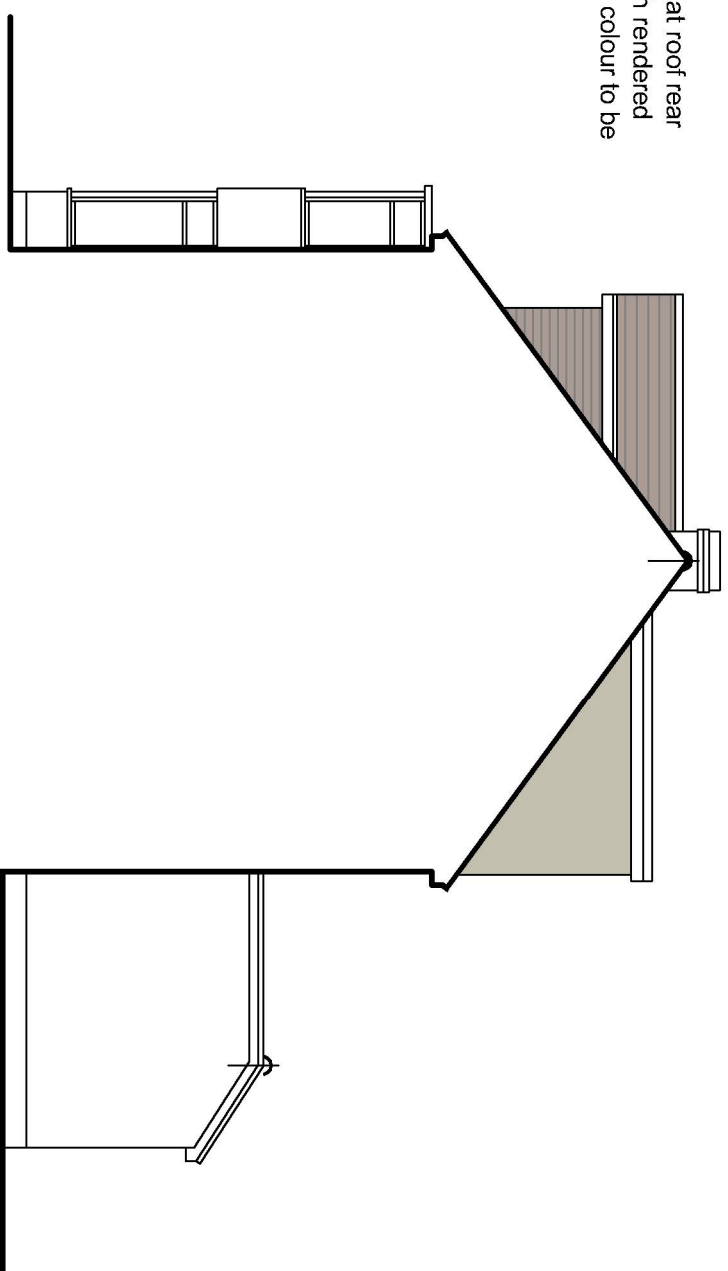

PROPOSED SIDE ELEVATION / SECTION
SCALE 1:100

Note: Do not Scale from this Drawing (except for planning approval). All dimensions are in millimetres and to be checked on site. All Dimensions relating to subcontractors or suppliers work must be checked and agreed between the main contractor and the sub-contractors and suppliers.

DRAWING TITLE	PLANNING APPLICATION PROPOSED ELEVATIONS
CLIENT	Mr & Mrs Saunders - 57 St

CLIENT
Mr & Mrs Saunders - 57 Stakes Road, Purbrook, Hants

DATE	May 2020		SCALE	1:1250 @ A3
DRN.	gp	CHK.	-	Drawing Ref 20159 PL302

Gavin Page BA(hons)
tel. 07747 011252
email. gavin.page77@gmail.com

grp architectural design