


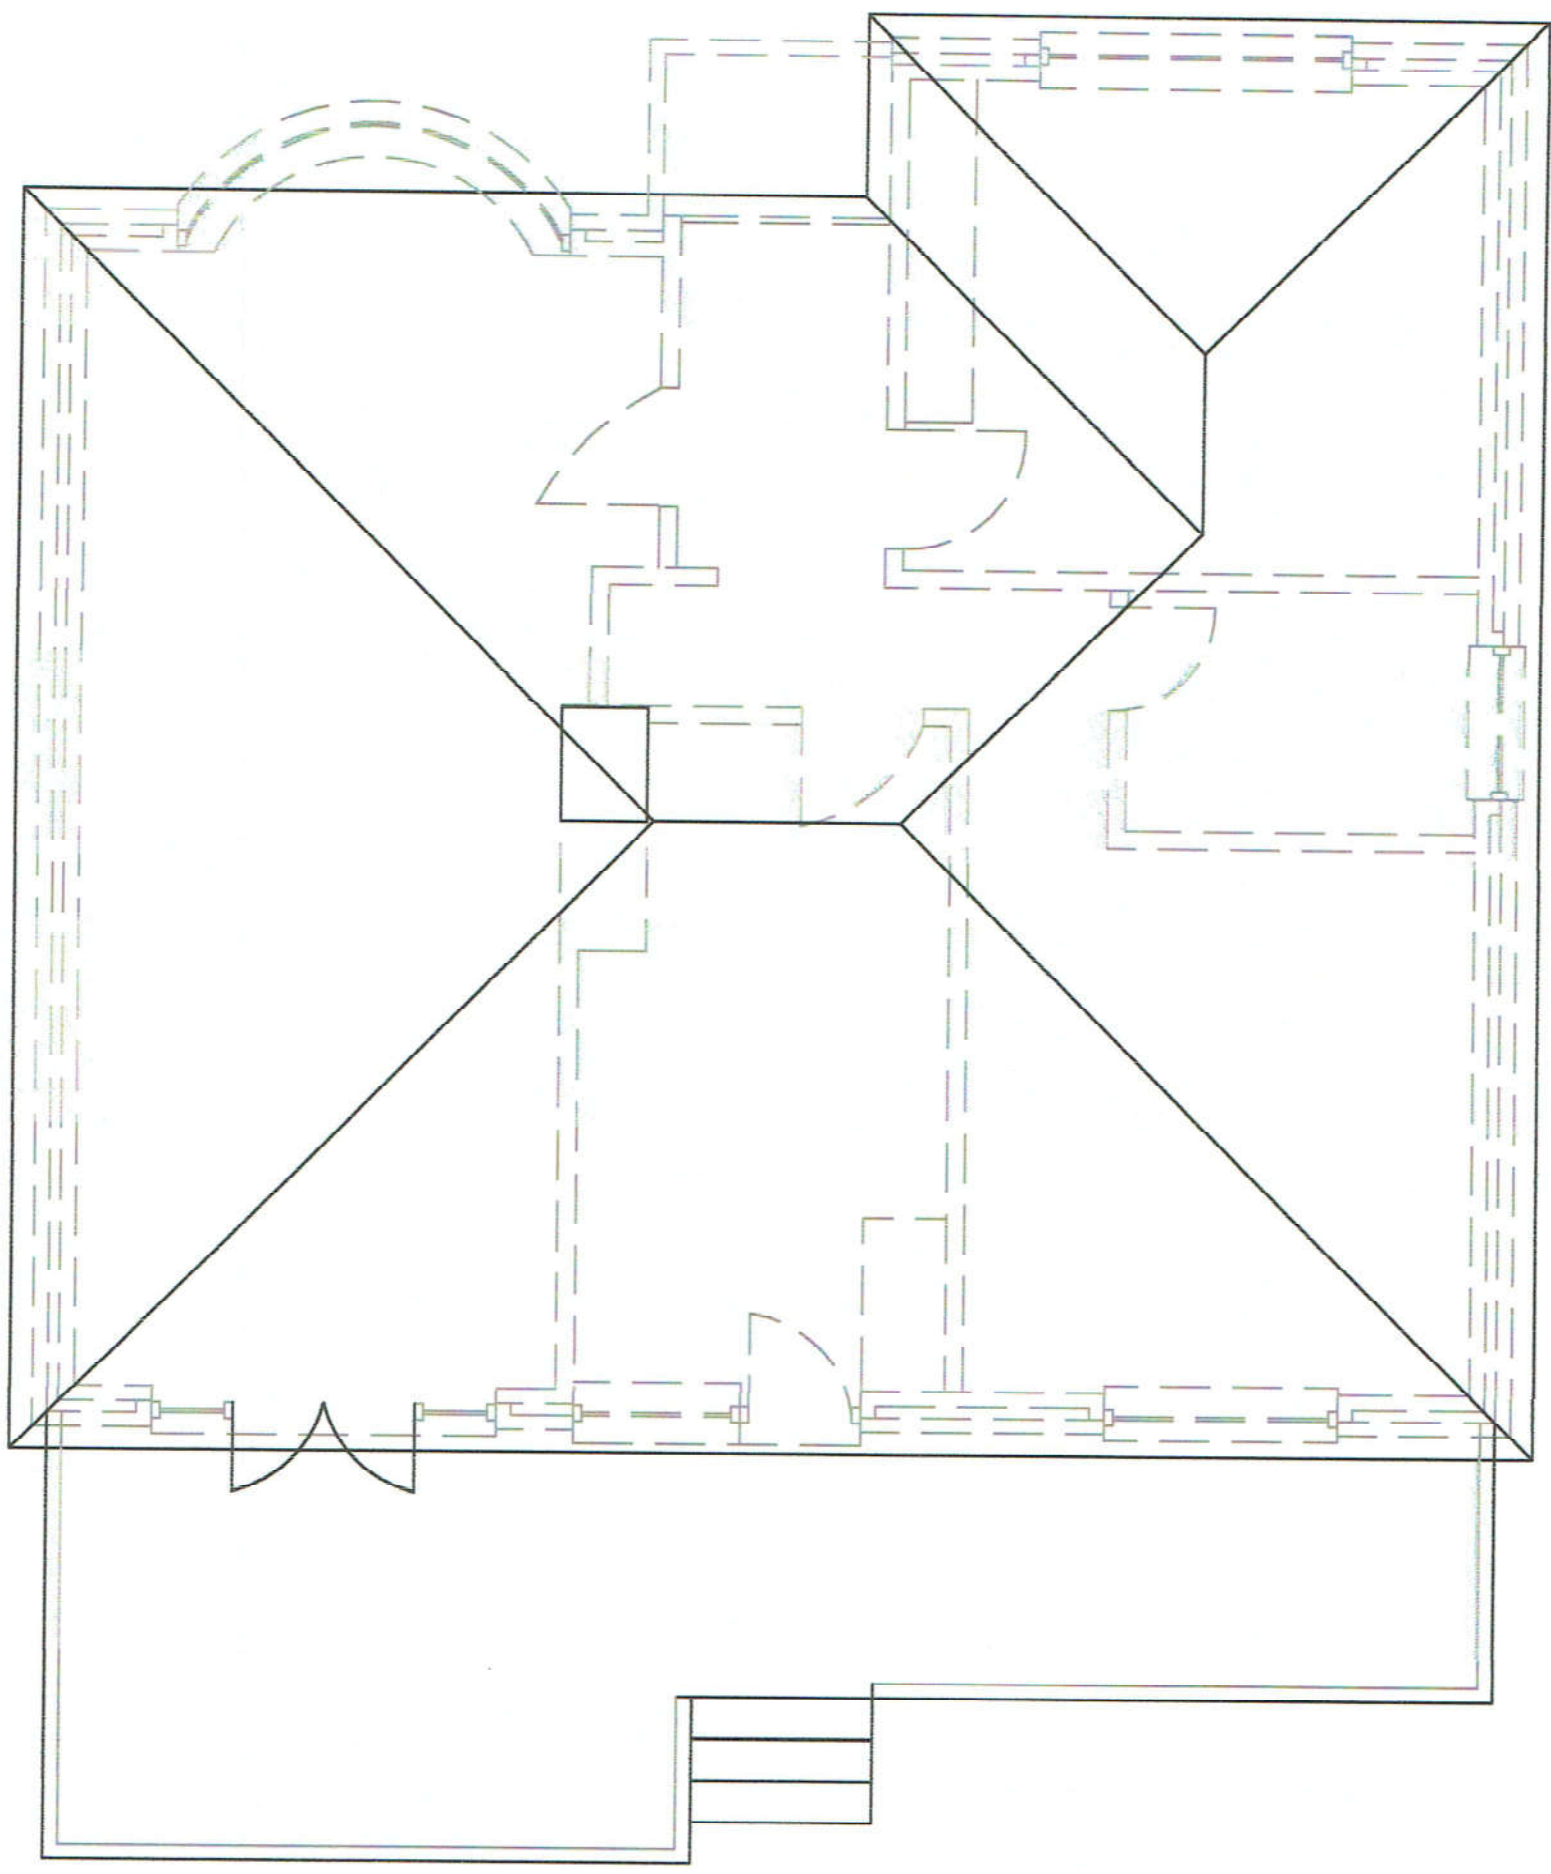

Roof Plan

SCALE OF 1:50 0 0.25 0.5 0.75 1.0 2.0 3.0

ALL DETAILS TO CONFORM TO THE BYELAWS OF THE LOCAL AUTHORITY AND THE BUILDING REGULATIONS.

Revised	Drawn	Check
Original		



3 WEYLANDS CLOSE, LIPHOOK, HANTS.
email jdsdesignservices14@gmail.com TEL 01428 724824

MR MARTIN TERRY
12 CHESTNUT AVENUE
HAVANT
HAMPSHIRE PO9 3QR
DETAILS OF EXISTING
ROOF PLAN

Date Issued	NOVEMBER 2019	Drawn By	JDS/1384
Revised		Check By	202
		Scale	1:50

PLANNING ISSUE NOVEMBER 2019