





Existing West Elevation  
1:50

 



Existing South Elevation  
1:50

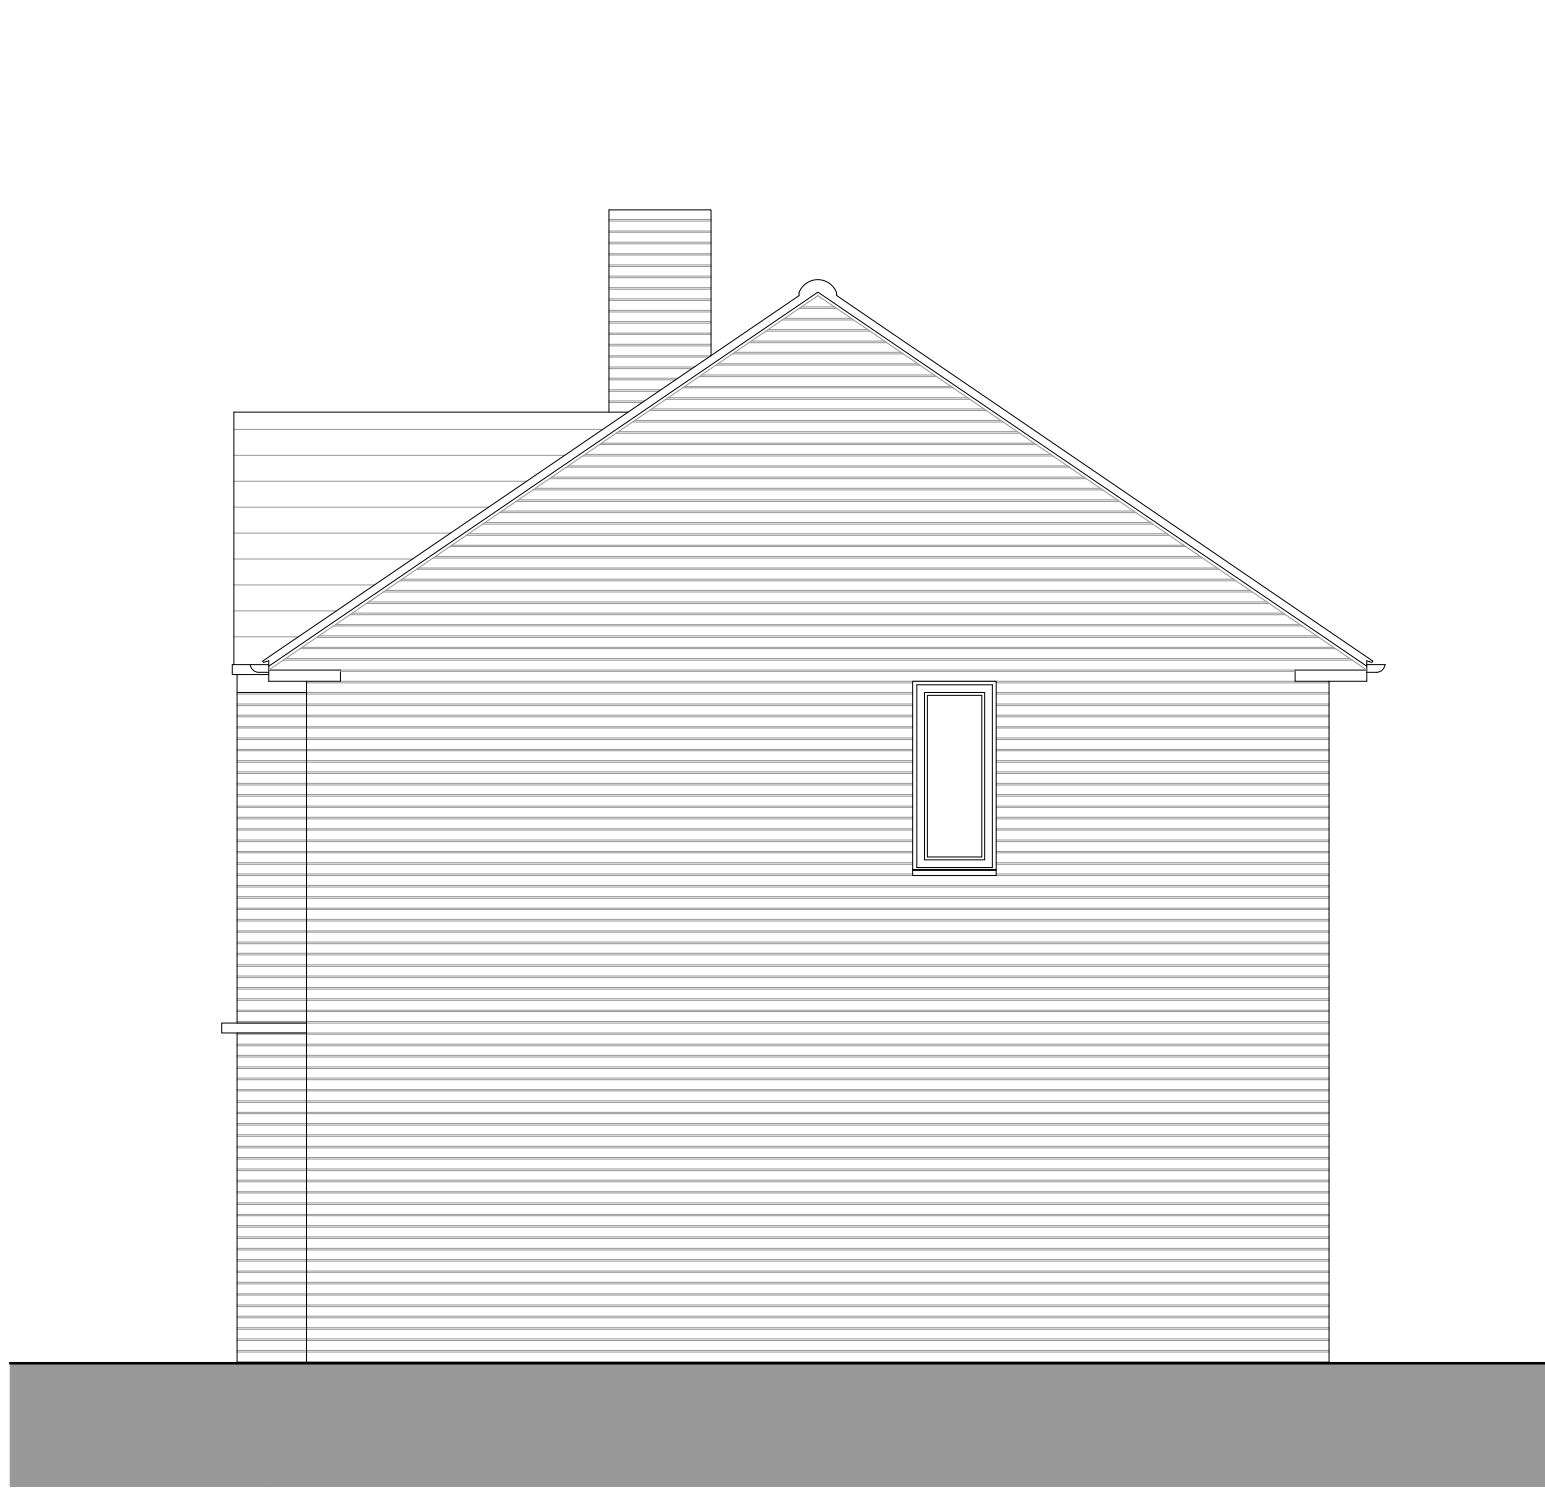



Existing East Elevation  
1:50

 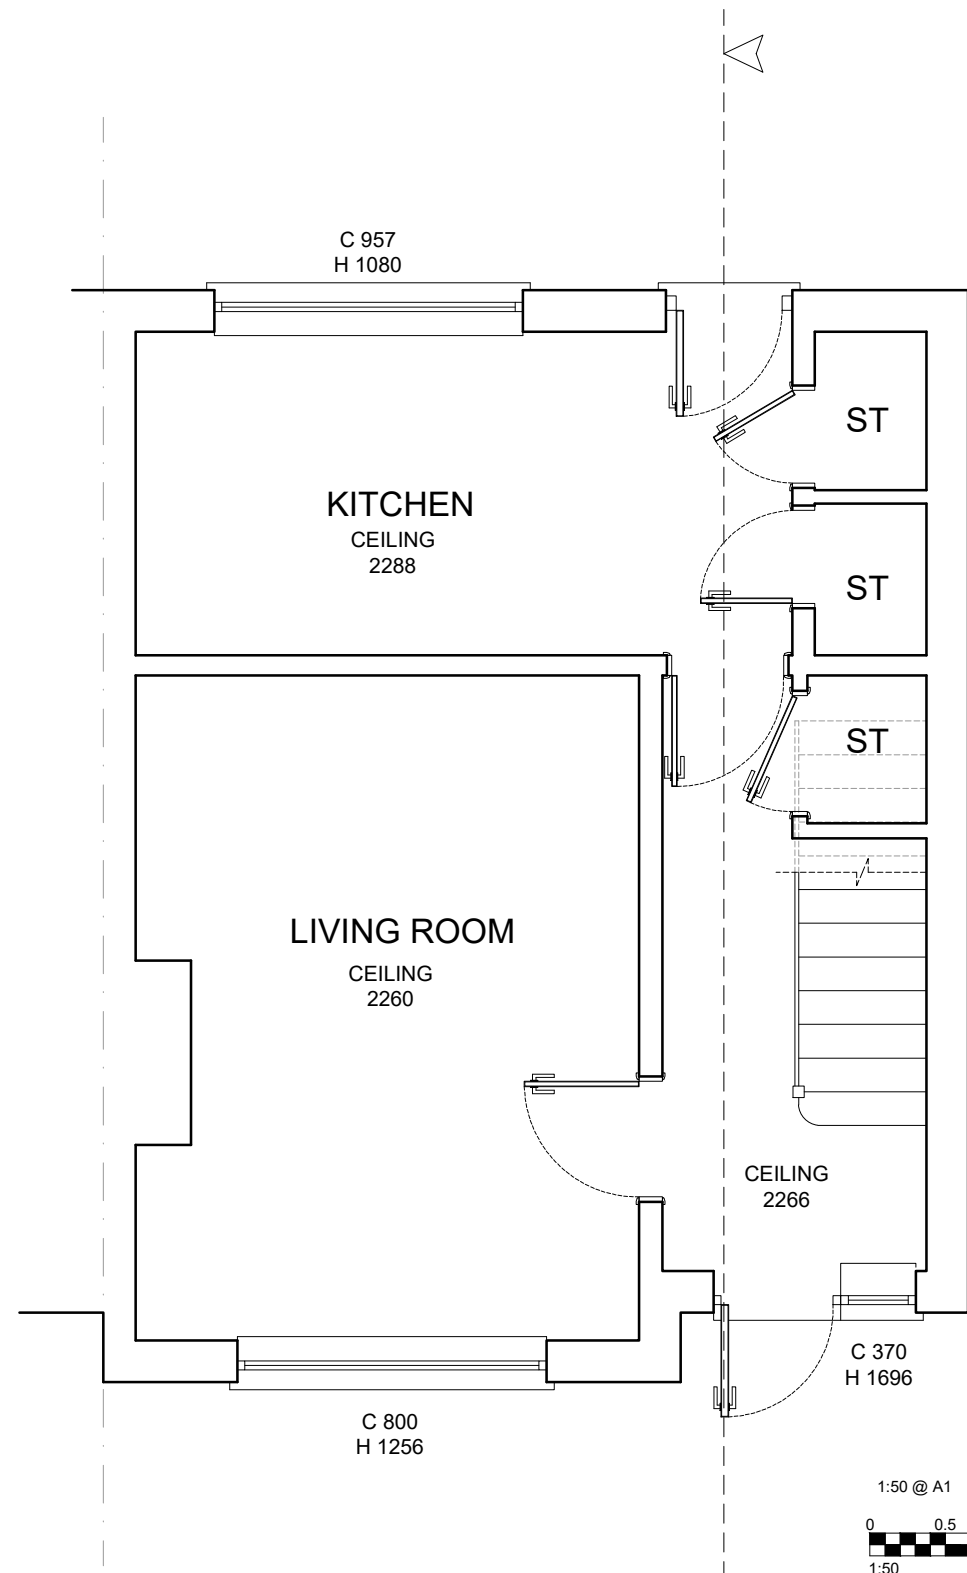



Existing Ground Floor Plan  
1:50

 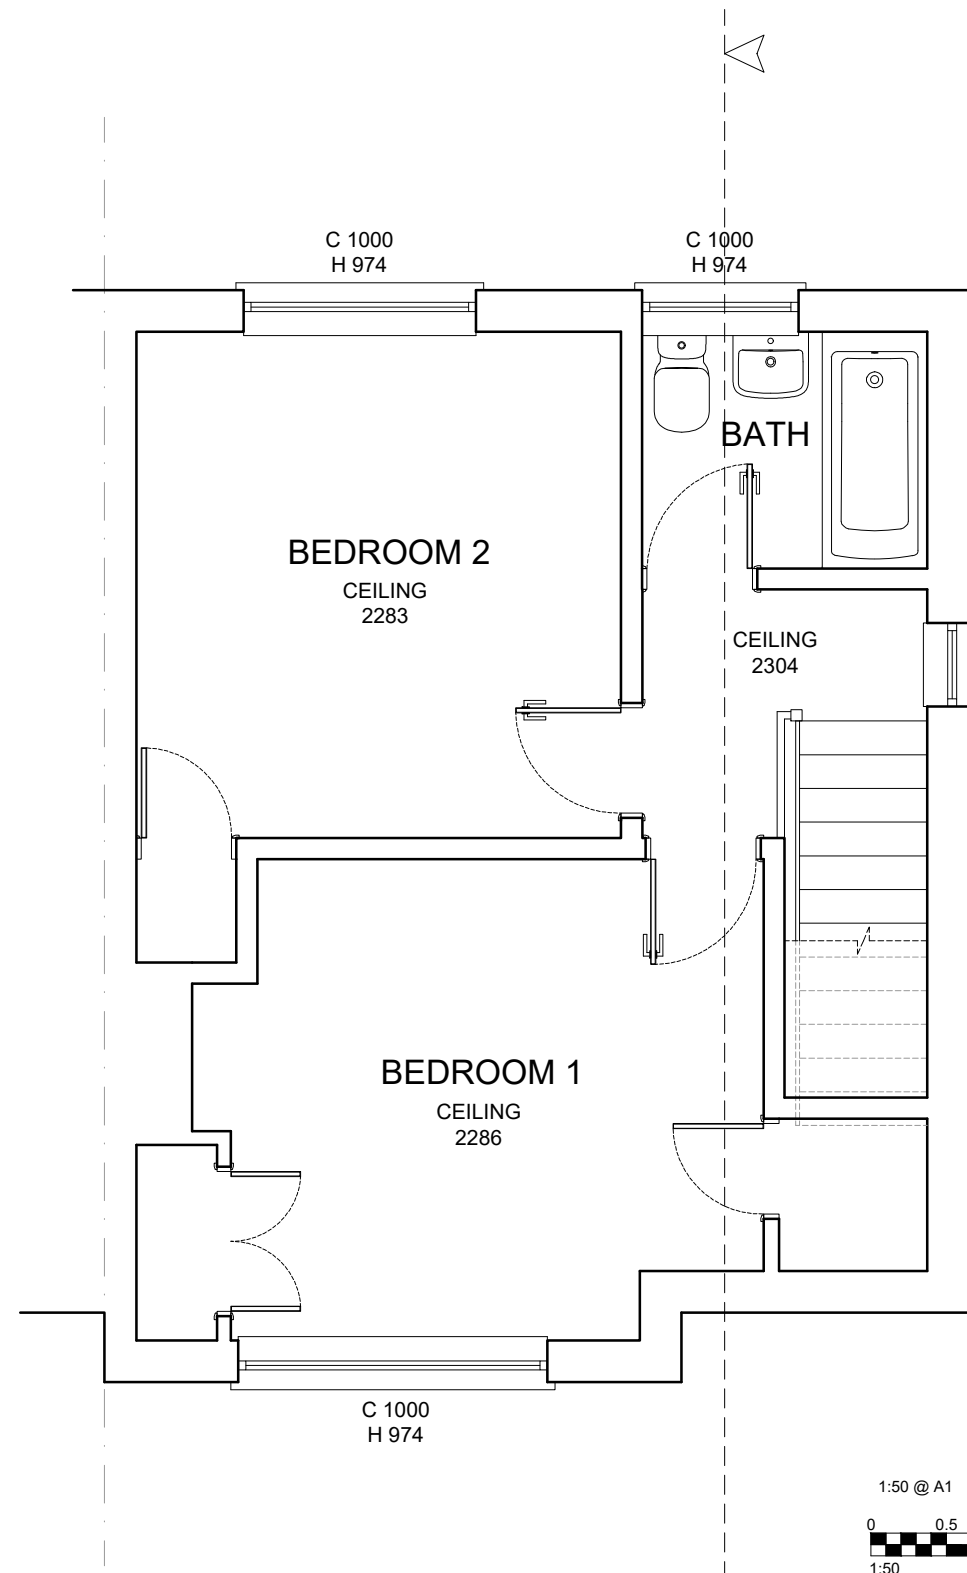

Existing First Floor Plan  
1:50

 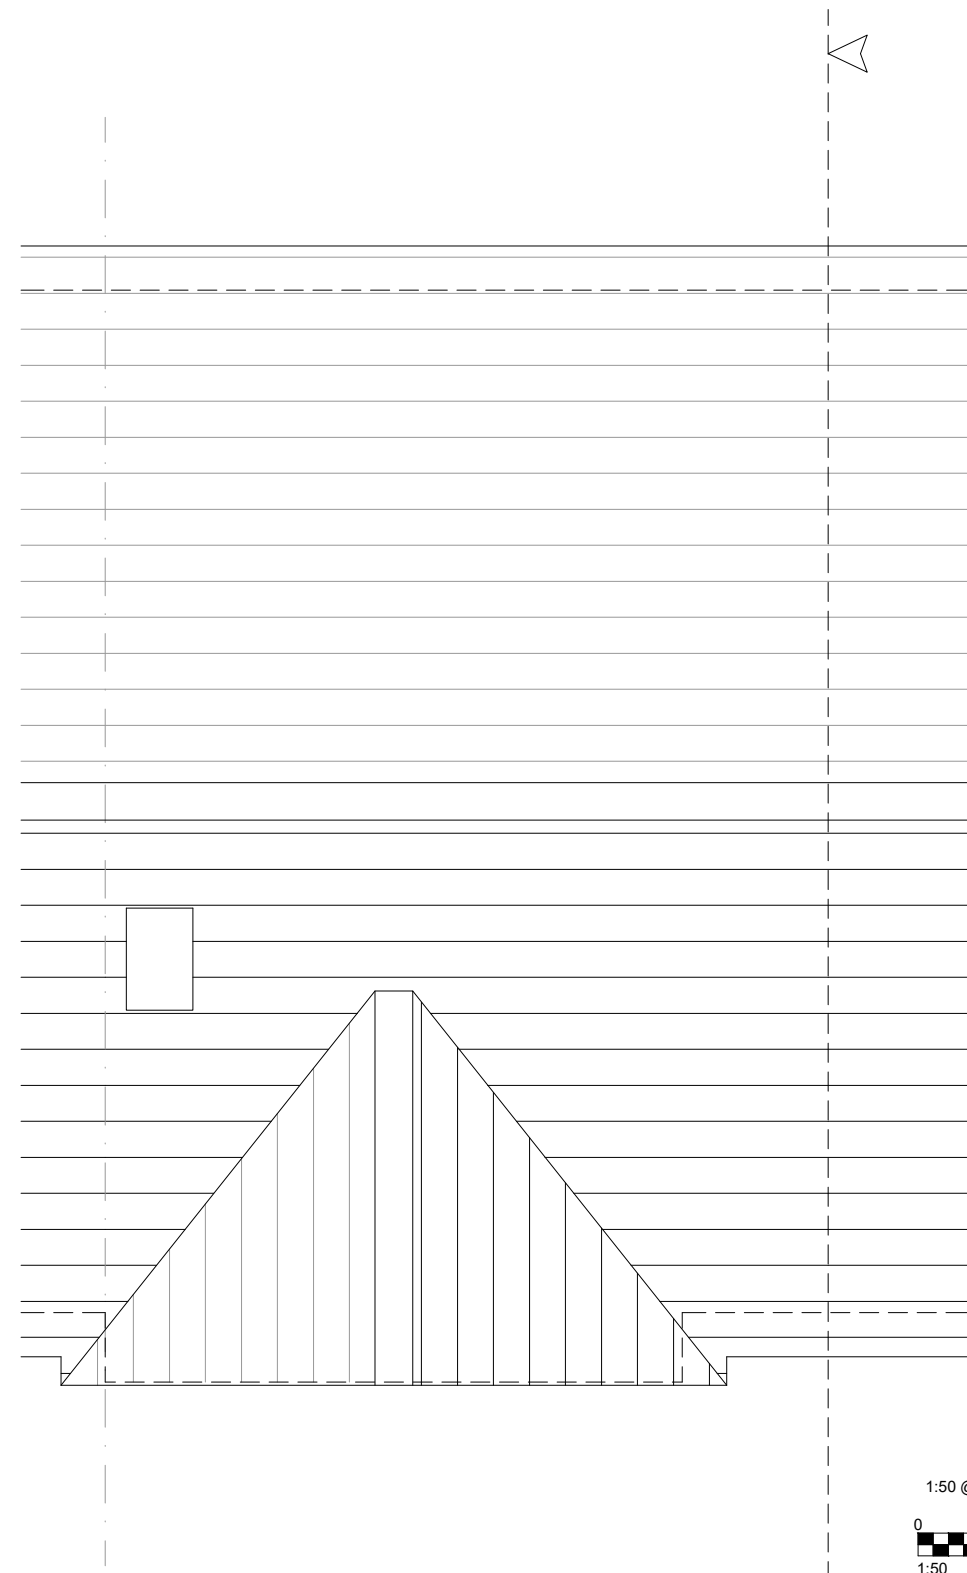


Existing Roof Plan  
1:50

 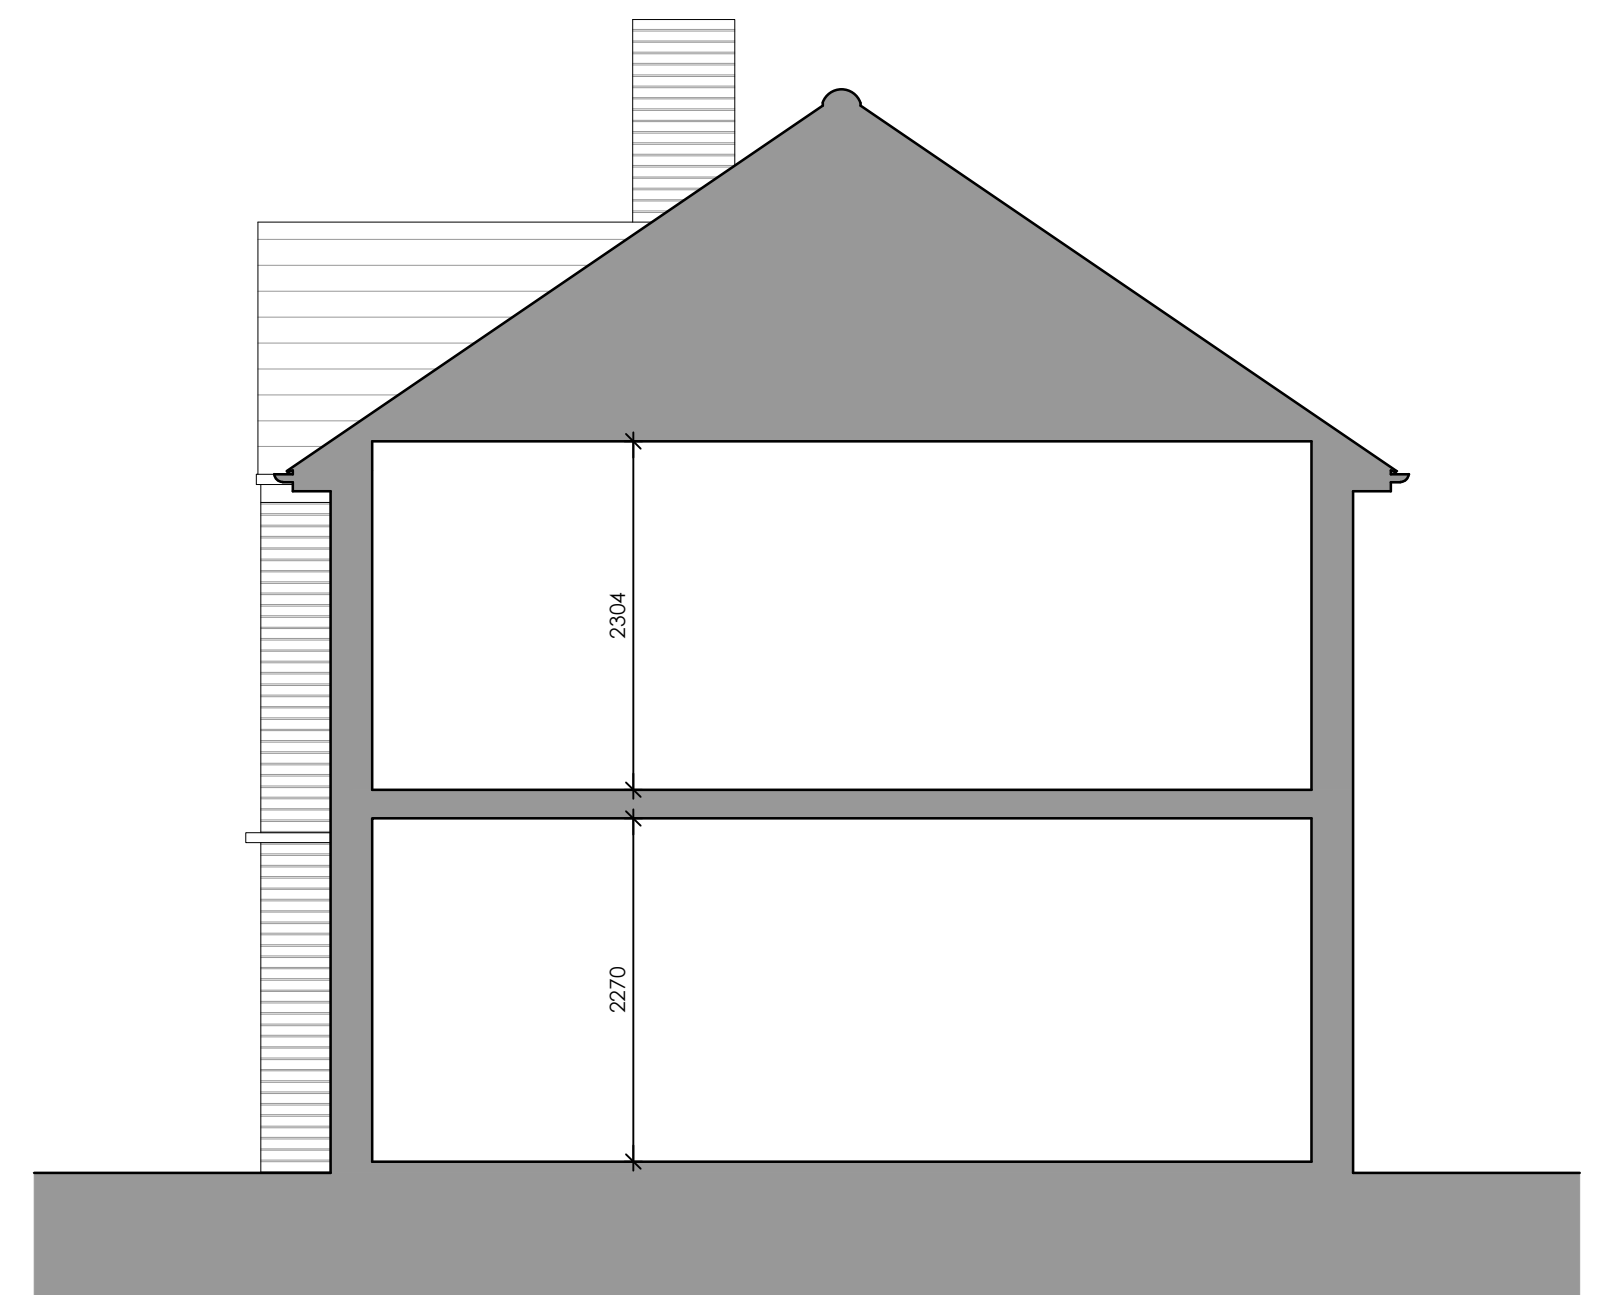

Existing Section  
1:50

notes:

revisions:

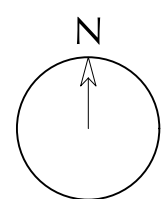

Ordnance Survey (c) Crown Copyright 2019. All rights reserved. Licence number 100022432

Steve  
63 Redbridge Grove  
Bedhampton

drawing information

title: As Existing Plans & Elevations

status: Preliminary

date: May 2019

scale: 1:50@A1

drawn: SCR

chk'd: GR



job: 1082 dwg: 1200 rev: /

NOTE: The contractor is responsible for checking all site dimensions and levels. These should be checked prior to the ordering of any components and before the commencement of the works. All discrepancies should be brought to the attention of the Contract Administrator