
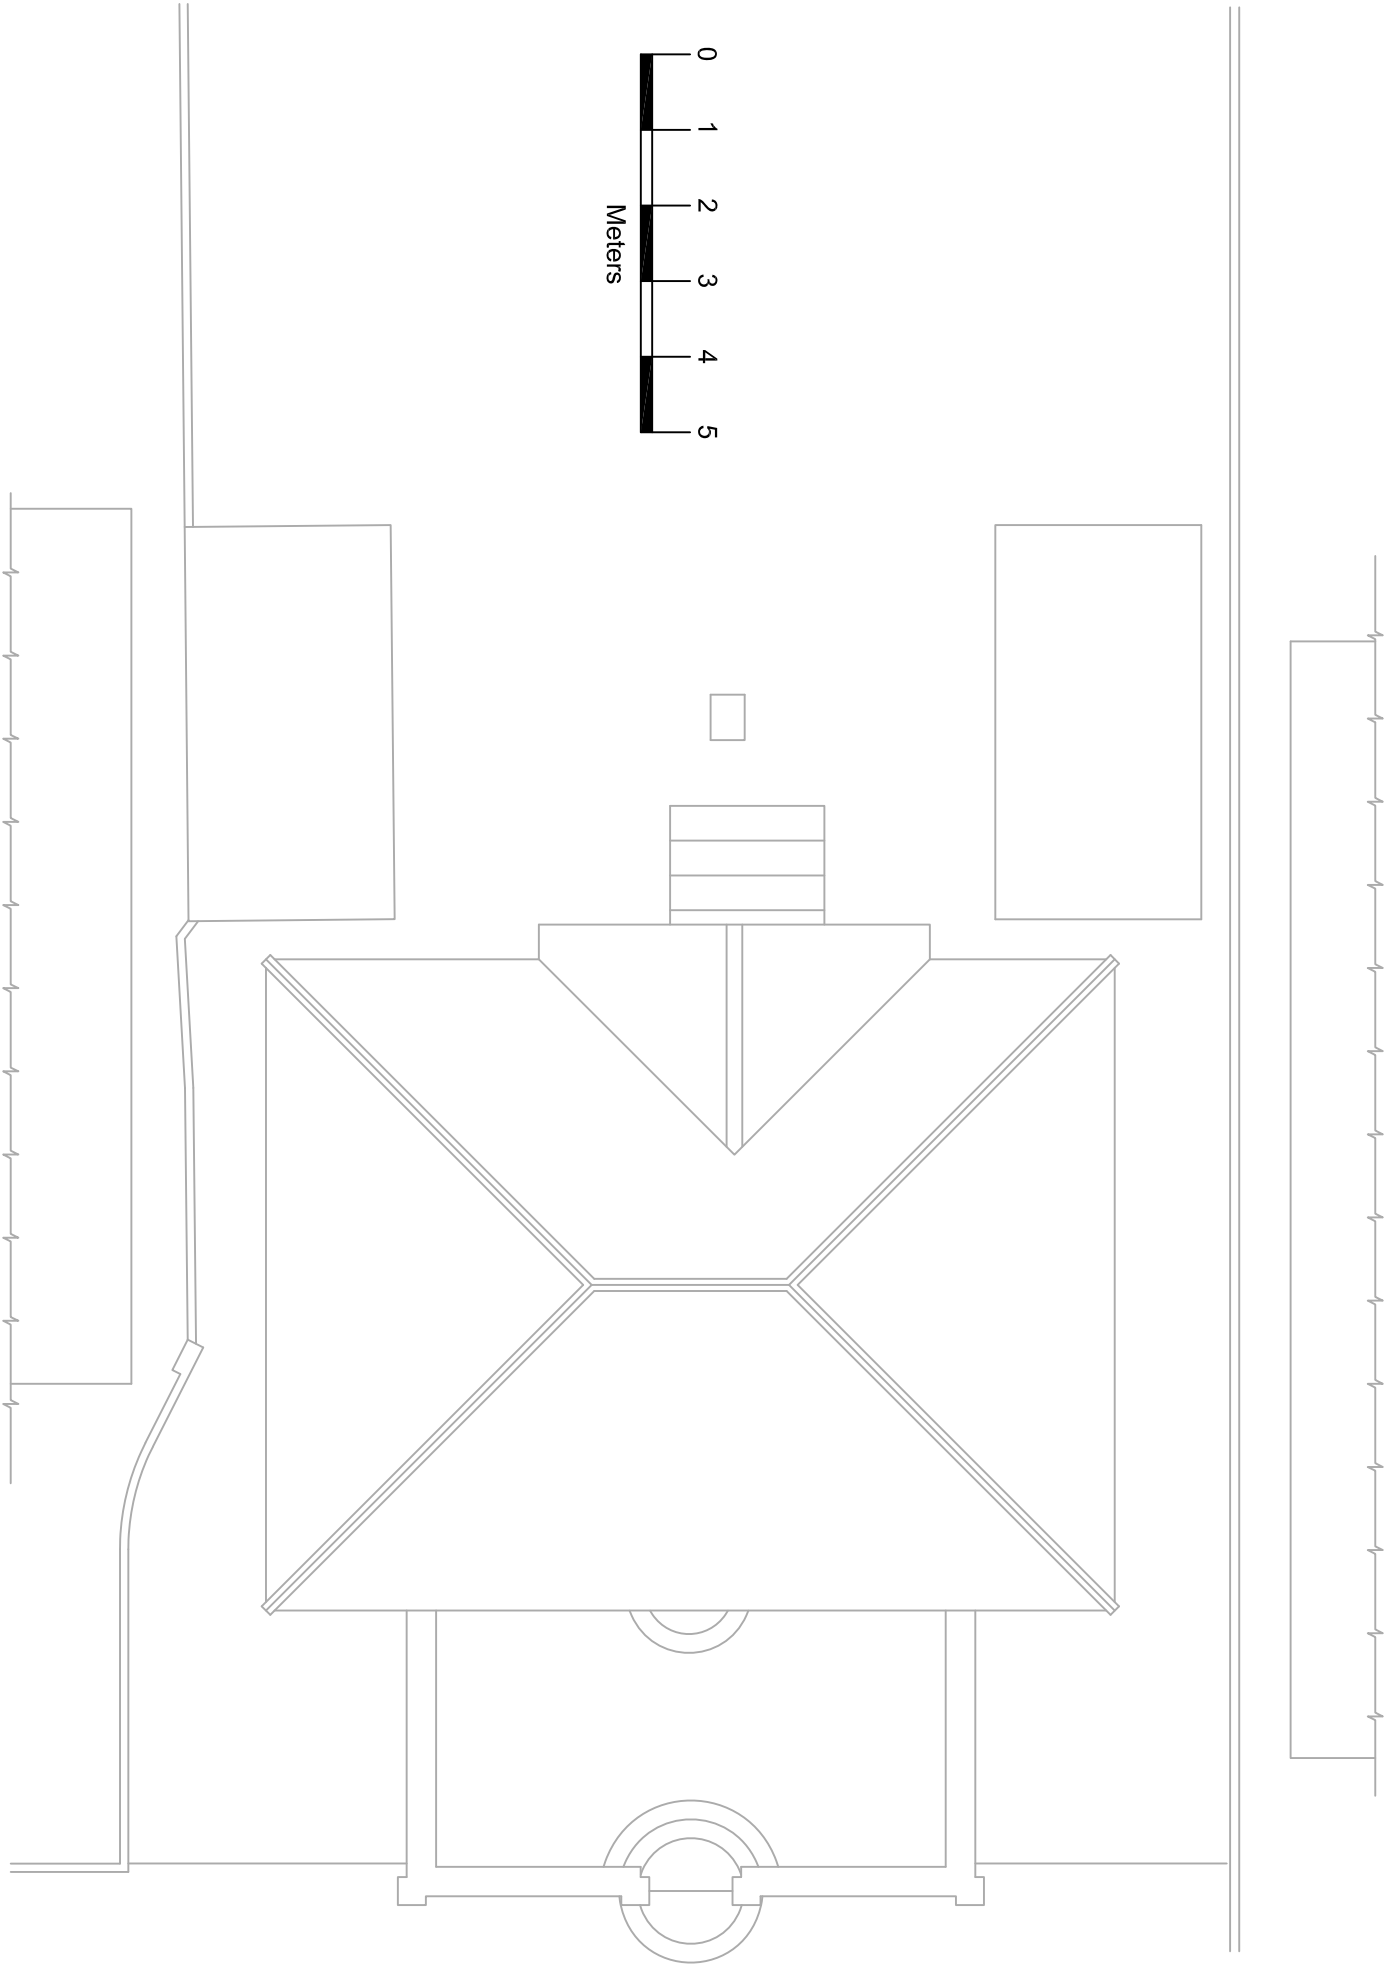


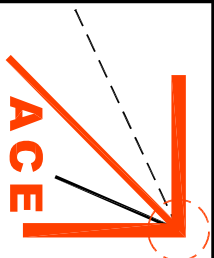

		Architectural & Civil Engineering Design 143 Station Road, Liss, Hants. GU33 7AJ Tel 01730 894988 e-mail: enquiries@acedesigns-ltd.co.uk www. ace-designs.co.uk	
Job Title Proposed extensions and alterations including 2nd floor level at 4 Bembridge Drive, Hayling Island		Client Mr & Mrs Adams-Madgwick	
Drawing Title Roof Plan as existing		Scale 1:100 @ A3	Date Feb 2019
Job No 190103		Drawn EV	Checked GG
		Drawing No 190103/03	Designed GG
			Approved
			Rev B