


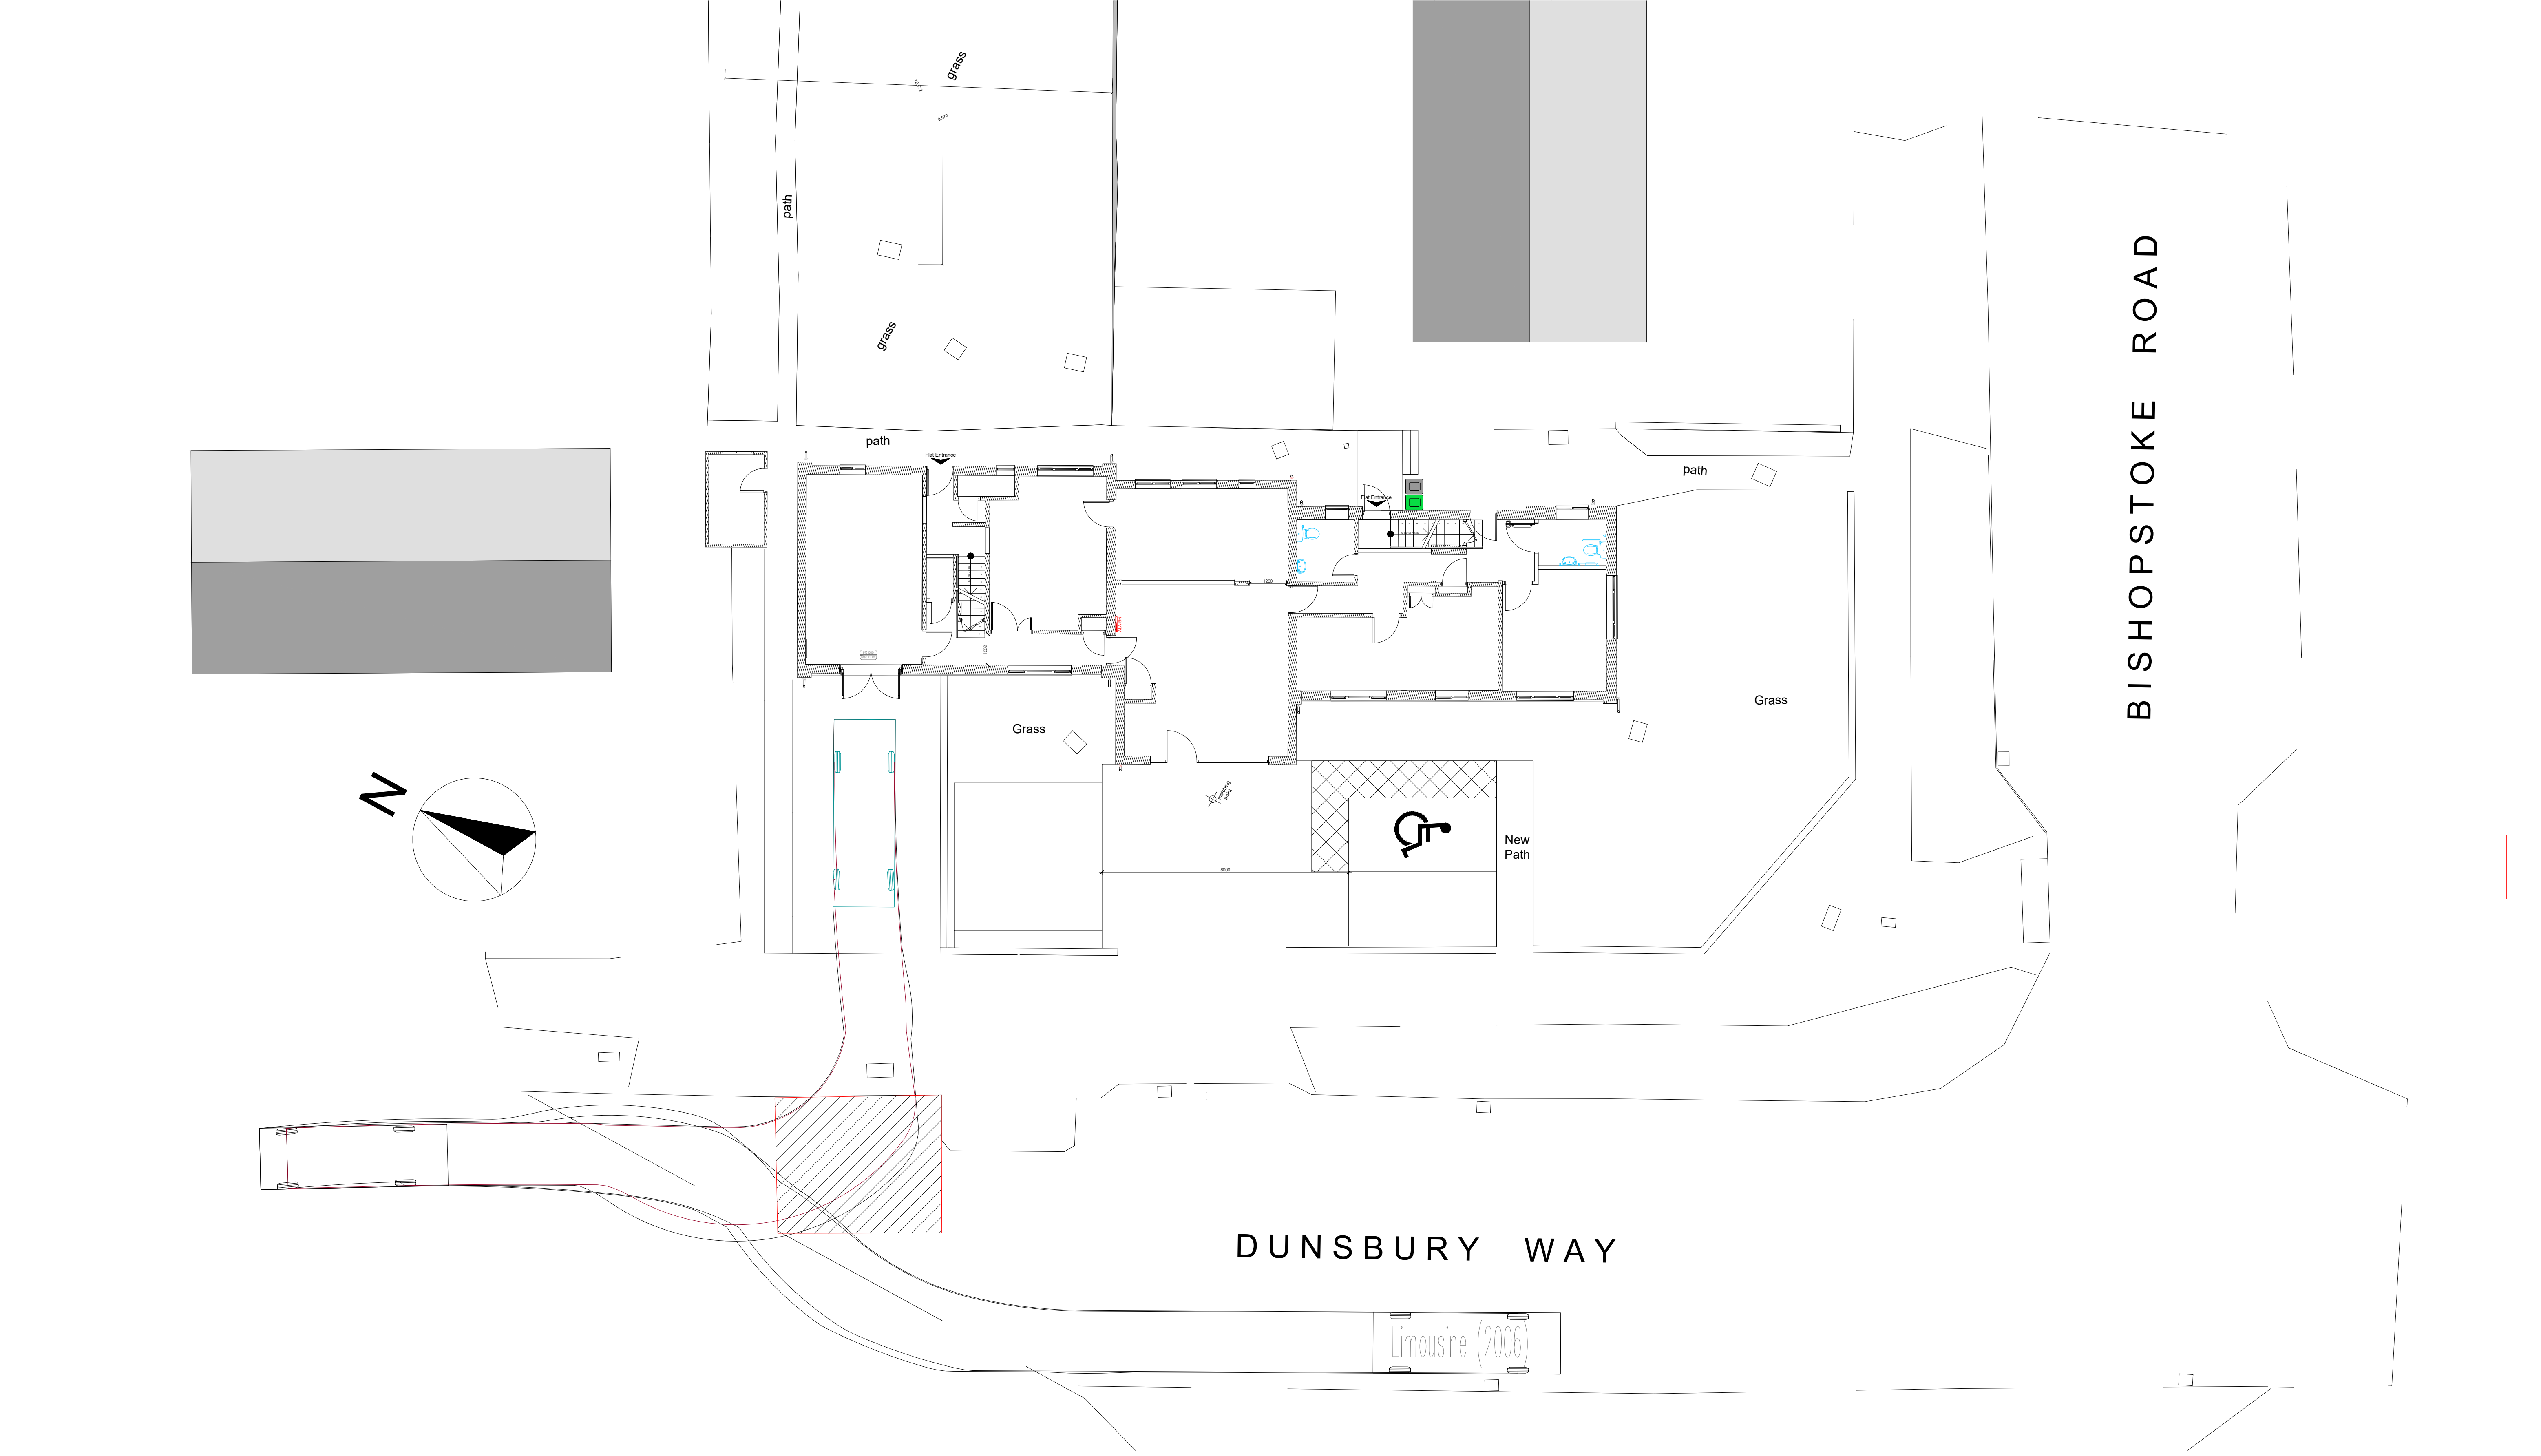

LEGENDS & INFORMATION

Scale Bar - 100mm @ A1

0 50 100

THIS DRAWING IS THE COPYRIGHT OF THE SOUTHERN CO-OPERATIVE AND MAY NOT BE COPIED, ALTERED OR REPRODUCED IN ANY FORM, OR PASSED TO A THIRD PARTY WITHOUT THE WRITTEN CONSENT OF THE SOUTHERN CO-OPERATIVE.

DO NOT SCALE FROM THIS DRAWING, EXCEPT FOR PLANNING PURPOSES. USE FIGURED DIMENSIONS ONLY.

DIMENSIONS SHOULD BE CHECKED AND VERIFIED ON SITE AND ANY DISCREPANCIES SHOULD BE REPORTED TO THE DESIGNER.

IF IN DOUBT ASK FOR CONFIRMATION.

AREA SIZE	SPACE m ²	SPACE ft ²
SALES		
BOH		
GROSS		
FIRST FLOOR		
SUB LET SPACE		
MOTHBALLED		

REVISIONS

REV.	DESCRIPTION	DRAWN	CHKD	DATE
A	REVISION NOTE	**	**	**/**/****

southern coop



Property Department
1000 Lakeside, Western Road, Portsmouth, PO6 3FE
T: 023 9222 2500 | F: 023 9222 2650

ISSUED FOR

FEASIBILITY

ADDRESS
194-196 DUNSBURY WAY
LEIGH PARK
HAMPSHIRE

DRAWING TITLE
SITE PLAN PROPOSED

SP APPROVED 01-11-2019

DRAWING SCALE	SHEET SIZE	SHEET No.	DRAWN	CHKD	DATE
1:100	A1	1 of 1	SL		01-11-2019

DRAWING NUMBER
SC-XXX-VA-GF-DR-K-0006