




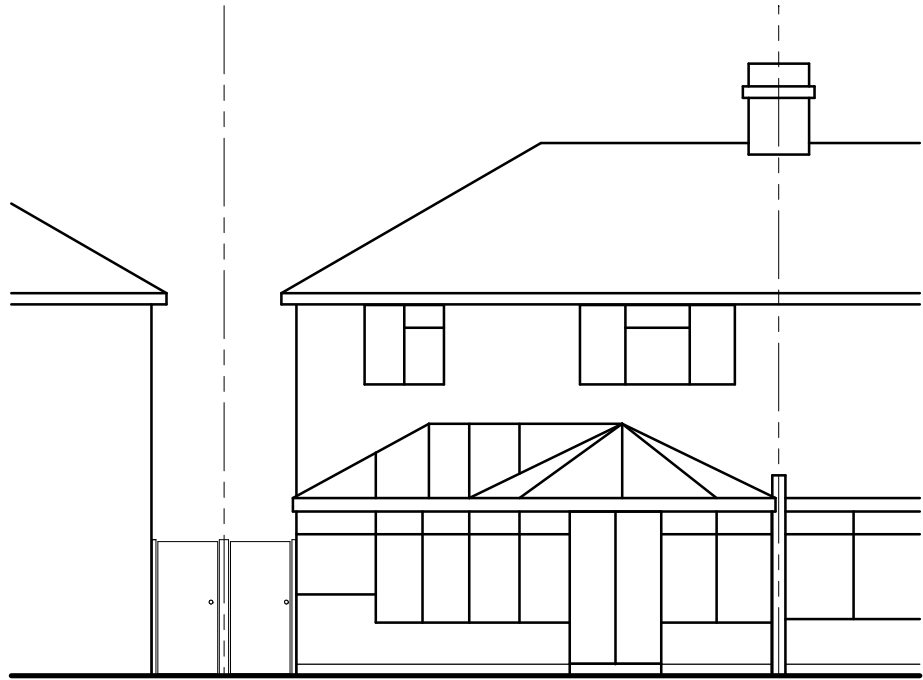


REAR ELEVATION (N)

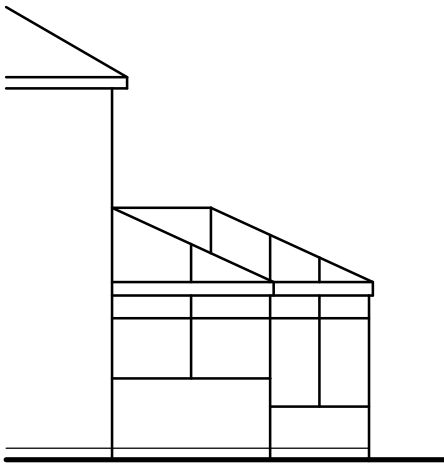

SIDE ELEVATION (E)

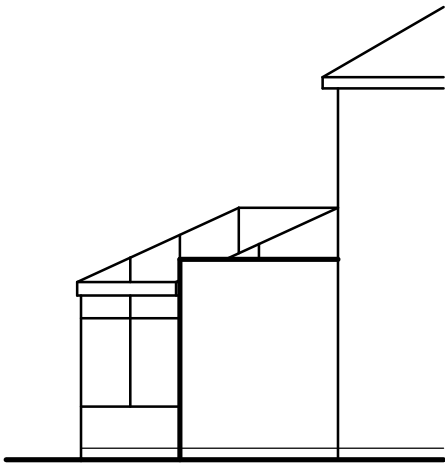

SIDE ELEVATION (W)

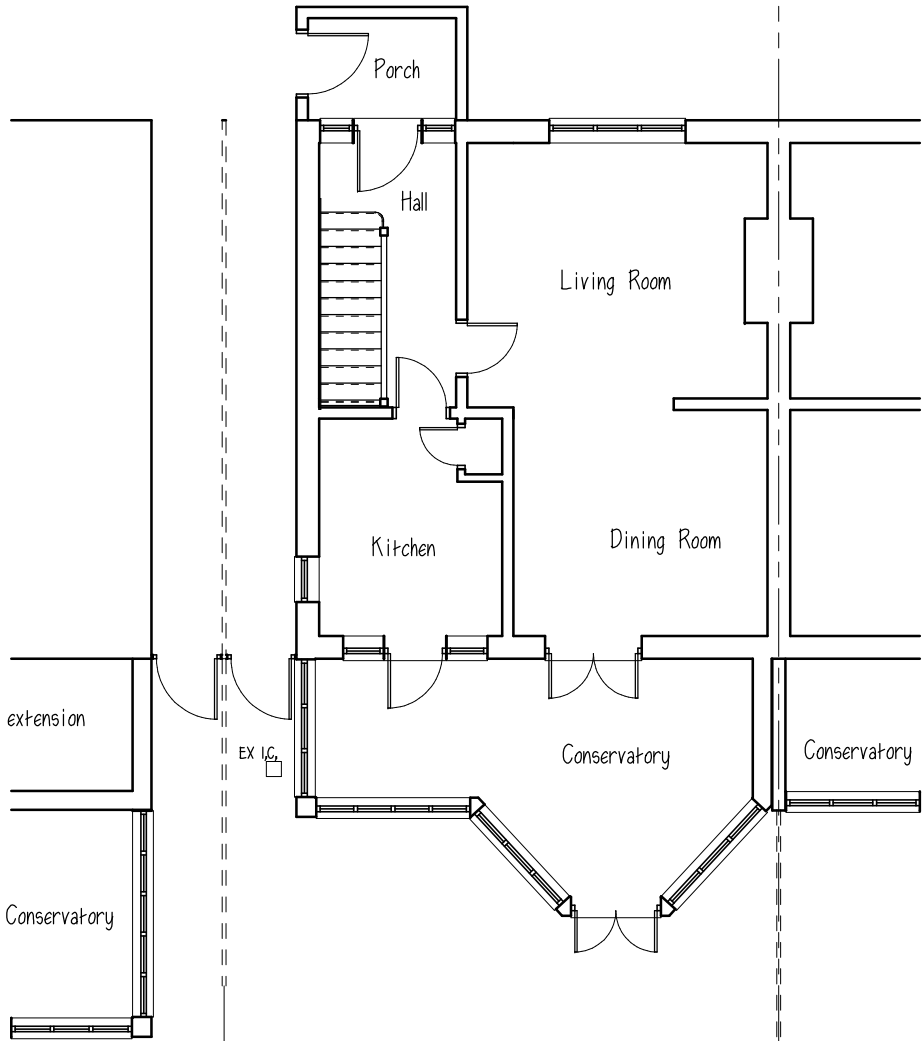

GROUND FLOOR PLAN

NOTES:

DESIGN NOTES
ALL DRAWINGS TO BE PROVIDED AT 1:50 SCALE, UNLESS NOTED OTHERWISE.
1. This drawing is subject to BLOCK DESIGN LTD. Reservation to sign the plan with written authority.
CONSTRUCTION NOTES
1. All drawings are subject to BLOCK DESIGN LTD. Reservation to sign the plan with written authority.
© COPYRIGHT EXISTS ON THE DESIGNS AND INFORMATION SHOWN ON THIS DRAWING. DO NOT SCALE FROM THIS DRAWING EXCEPT FOR PLANNING PURPOSES. THE CONTRACTOR MUST VERIFY ALL DIMENSIONS ON SITE BEFORE MAKING SHOP DRAWINGS OR COMMENCING WORK OF ANY KIND.

REV.	DATE	REVISIONS:
A	13/12/19	draft planning & Began drawings for client approval

CLIENT: STEPHEN TANDY
10 ROMAN WAY BEDHAMPTON PO9 3P5

PROJECT: SINGLE STOREY
EXTENSION TO REAR

DRAWING: EXISTING PLANS & ELEVATIONS

DATE: 13.12.19
DWG No. BDC 182 01

SCALE: 1:50 @ A1: 1:100 @ A3 (A1 ORIGINAL)
0 1 2 3 4m

BLOCK DESIGN LTD
ARCHITECTURAL & PLANNING
blockdesignltd@gmail.com
M: 07824 166462