


NOTES:


Dimensions to be checked on site before commencing work. Any discrepancies shall be reported to the architect immediately.

Do not scale from these drawings except for planning purposes. Use figured dimensions only.


Where applicable this drawing is to be read in conjunction with other consultants' drawings.

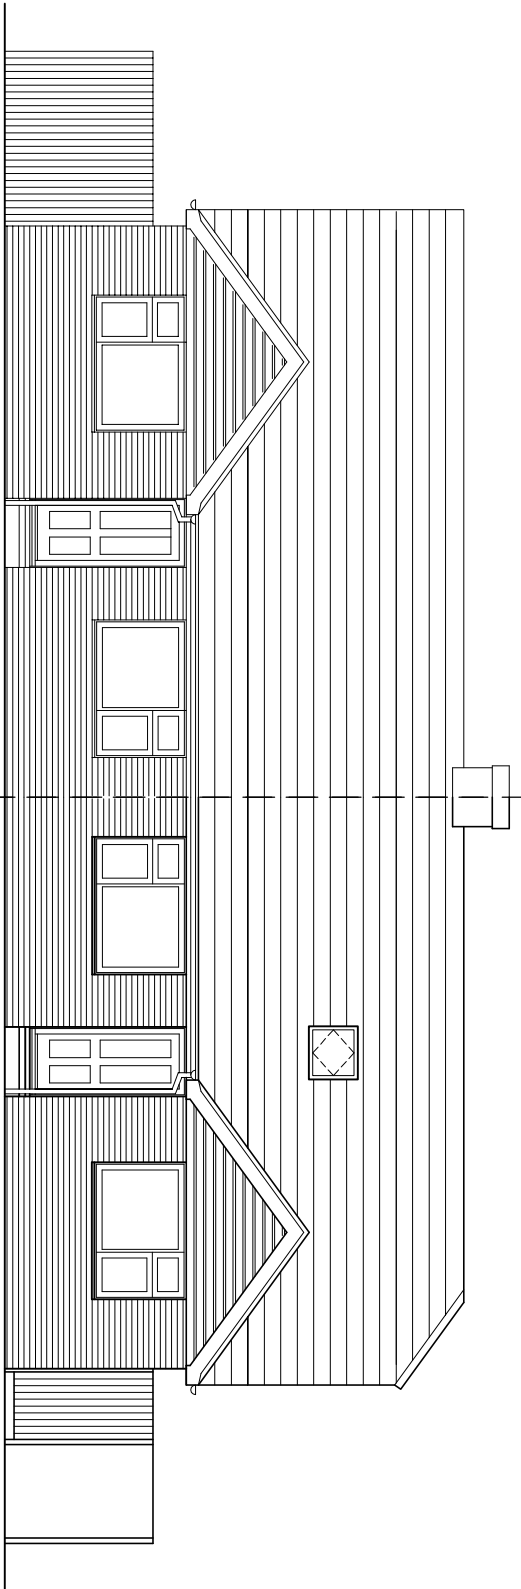


West (front) elevation

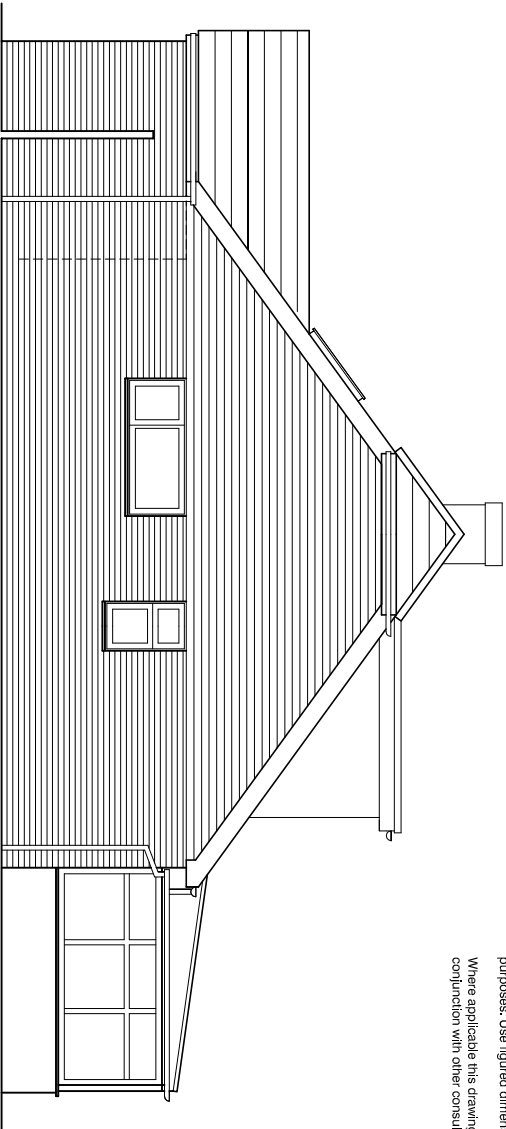


South (side) elevation

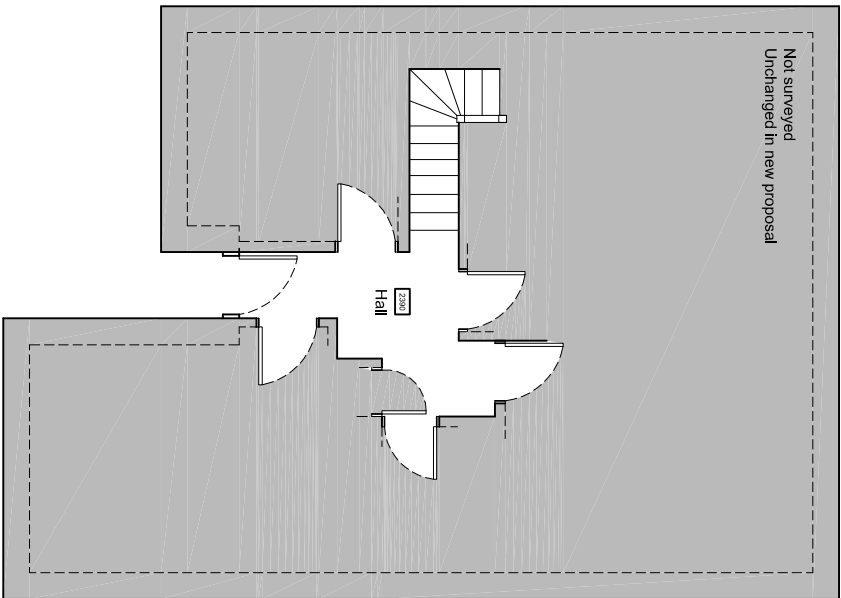

Ground floor plan
(unchanged in new proposal)

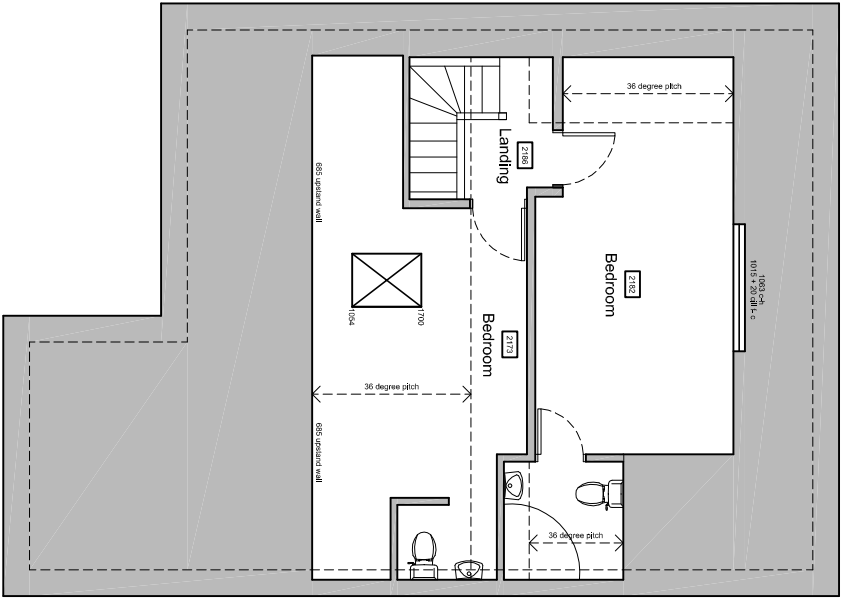

First floor plan

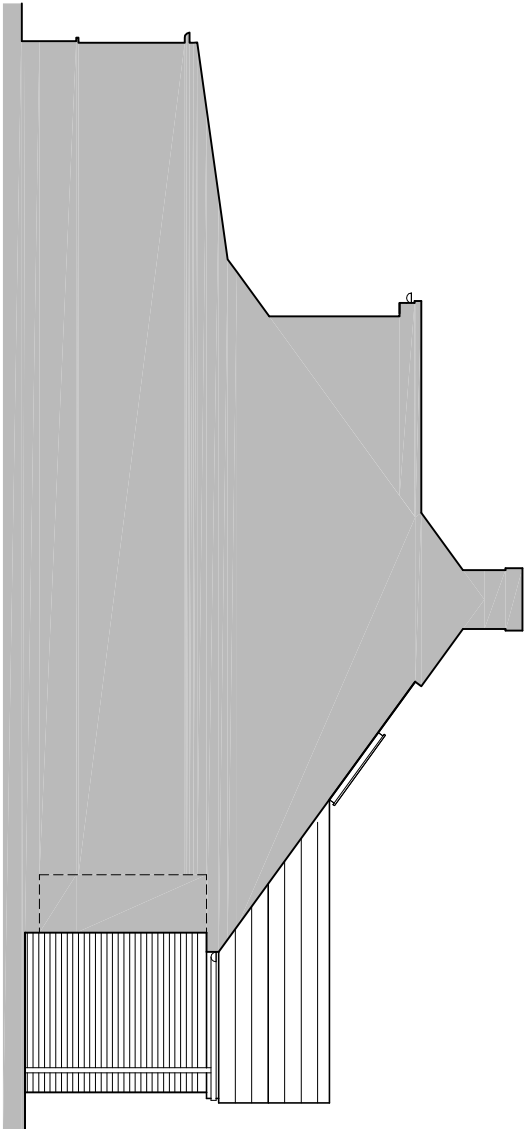

North (side) elevation

Existing floor plans & elevations scale 1:100



For	MR & MRS JACKSON			Title	EXISTING FLOOR PLANS & ELEVATIONS			Office Tel:	01243 933732						
Project	PROPOSED REAR EXTENSION AT 128 SUNNYMEAD, WATERLOOVILLE PO7 6BU			Date	DEC 2019	Drawn	JB	Scale	As shown @ A3	Checked	.				
				Job Number	PL314.19	Drawing Number	-02	Revision							
				Web:			www.jb-architecturedesign.com								
								Email:				admin@jb-architecturedesign.com			
															

