



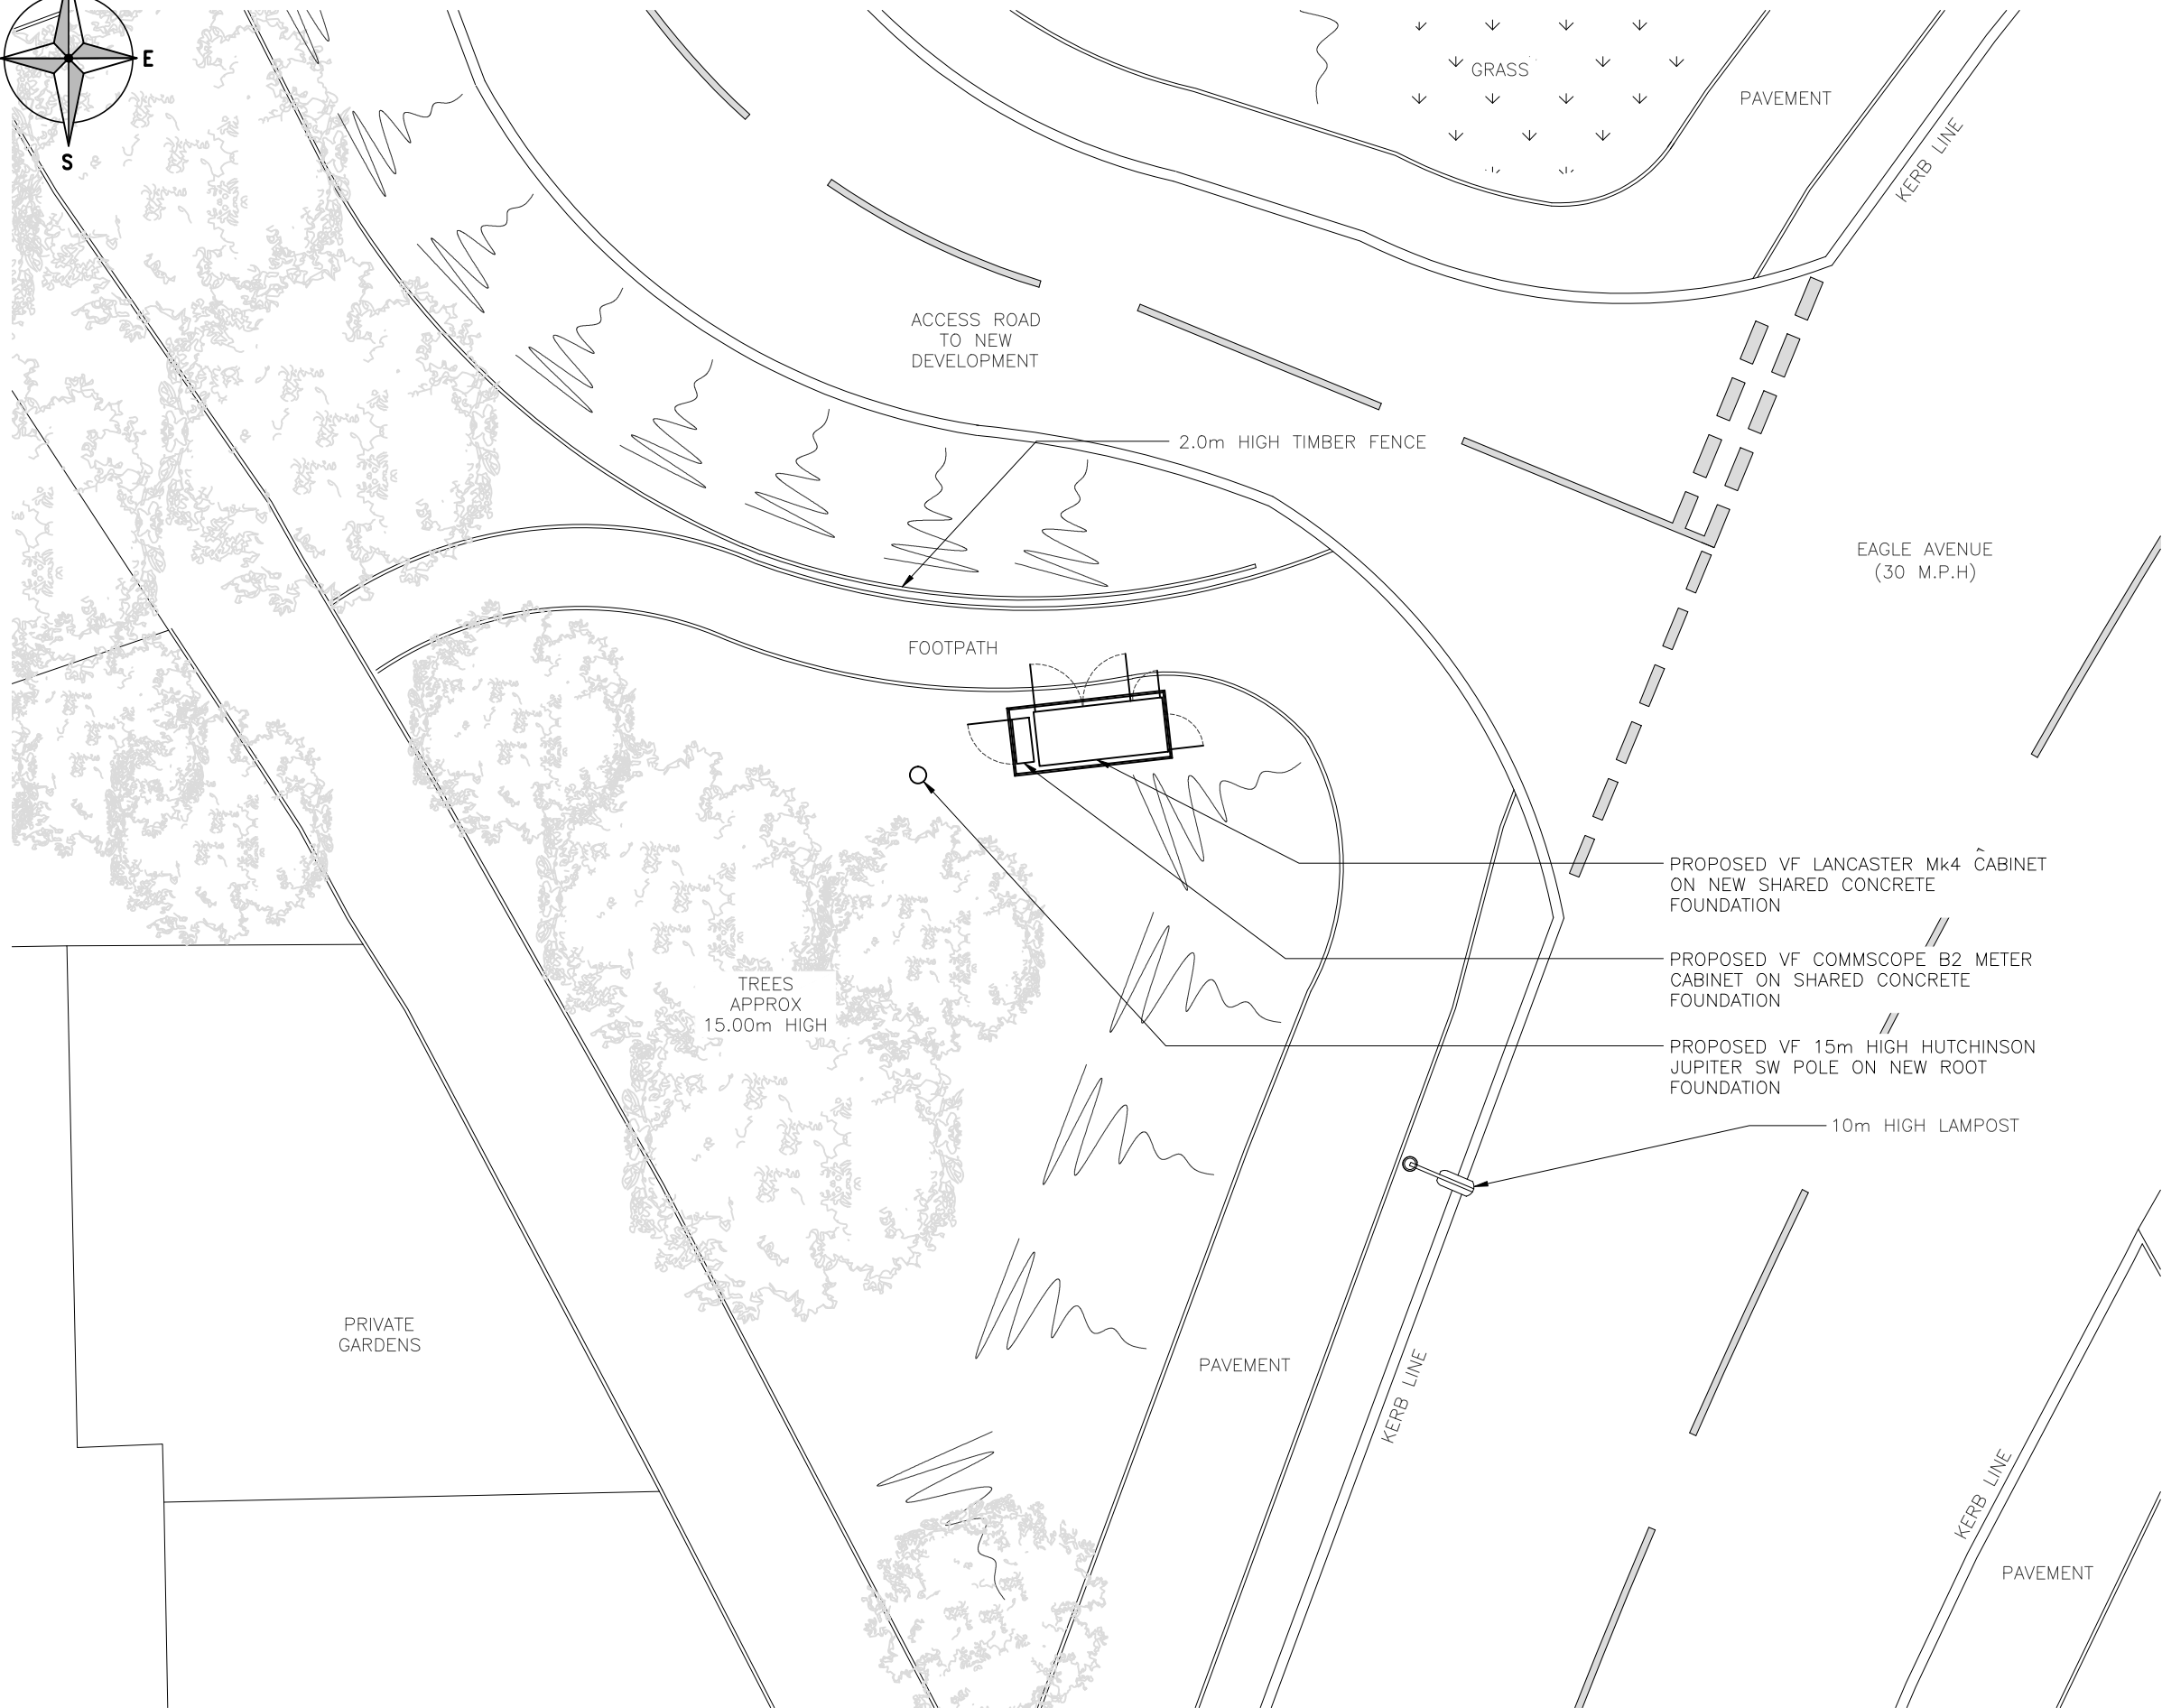

PROPOSED SITE PLAN
(1:100)

 

ALL DIMENSIONS ARE IN mm UNLESS NOTED OTHERWISE

N.G.R. E: 468524 N: 111950

CONCESSION REQUIRED NO

NOTES:

C	Cabinet Location Changed	MF	RWB	13.01.20
B	SW Pole Height Changed	MF	RWB	25.10.19
A	Issued for Construction	MF	RWB	27.06.19

REV	MODIFICATION	BY	CH	DATE
-----	--------------	----	----	------



WOLVEY - HINCKLEY - LEICESTERSHIRE - LE10 3JF
Tel: +44 (0)1455 222792 Fax: +44 (0)1455 222758



CTIL - BEACON

Cell Name Opt.

EAGLE AVENUE SW C

Cell ID No

CTIL TEF VF

245340 N/A 17445

Site Address / Contact Details

EAGLE AVENUE
WATERLOOVILLE
HAMPSHIRE
PO8 9QD

Drawing Title: PROPOSED SITE PLAN

Purpose of issue: CONSTRUCTION Dwg Rev:

Drawing Number: 200 C

Surveyed By: MF Original Sheet Size: A3 Pack Issue:

Drawn: MF Date: 27.06.19 Checked: RWB Date: 27.06.19 C