


54 HAVANT ROAD, EMSWORTH
PROPOSED

HAVANT ROAD

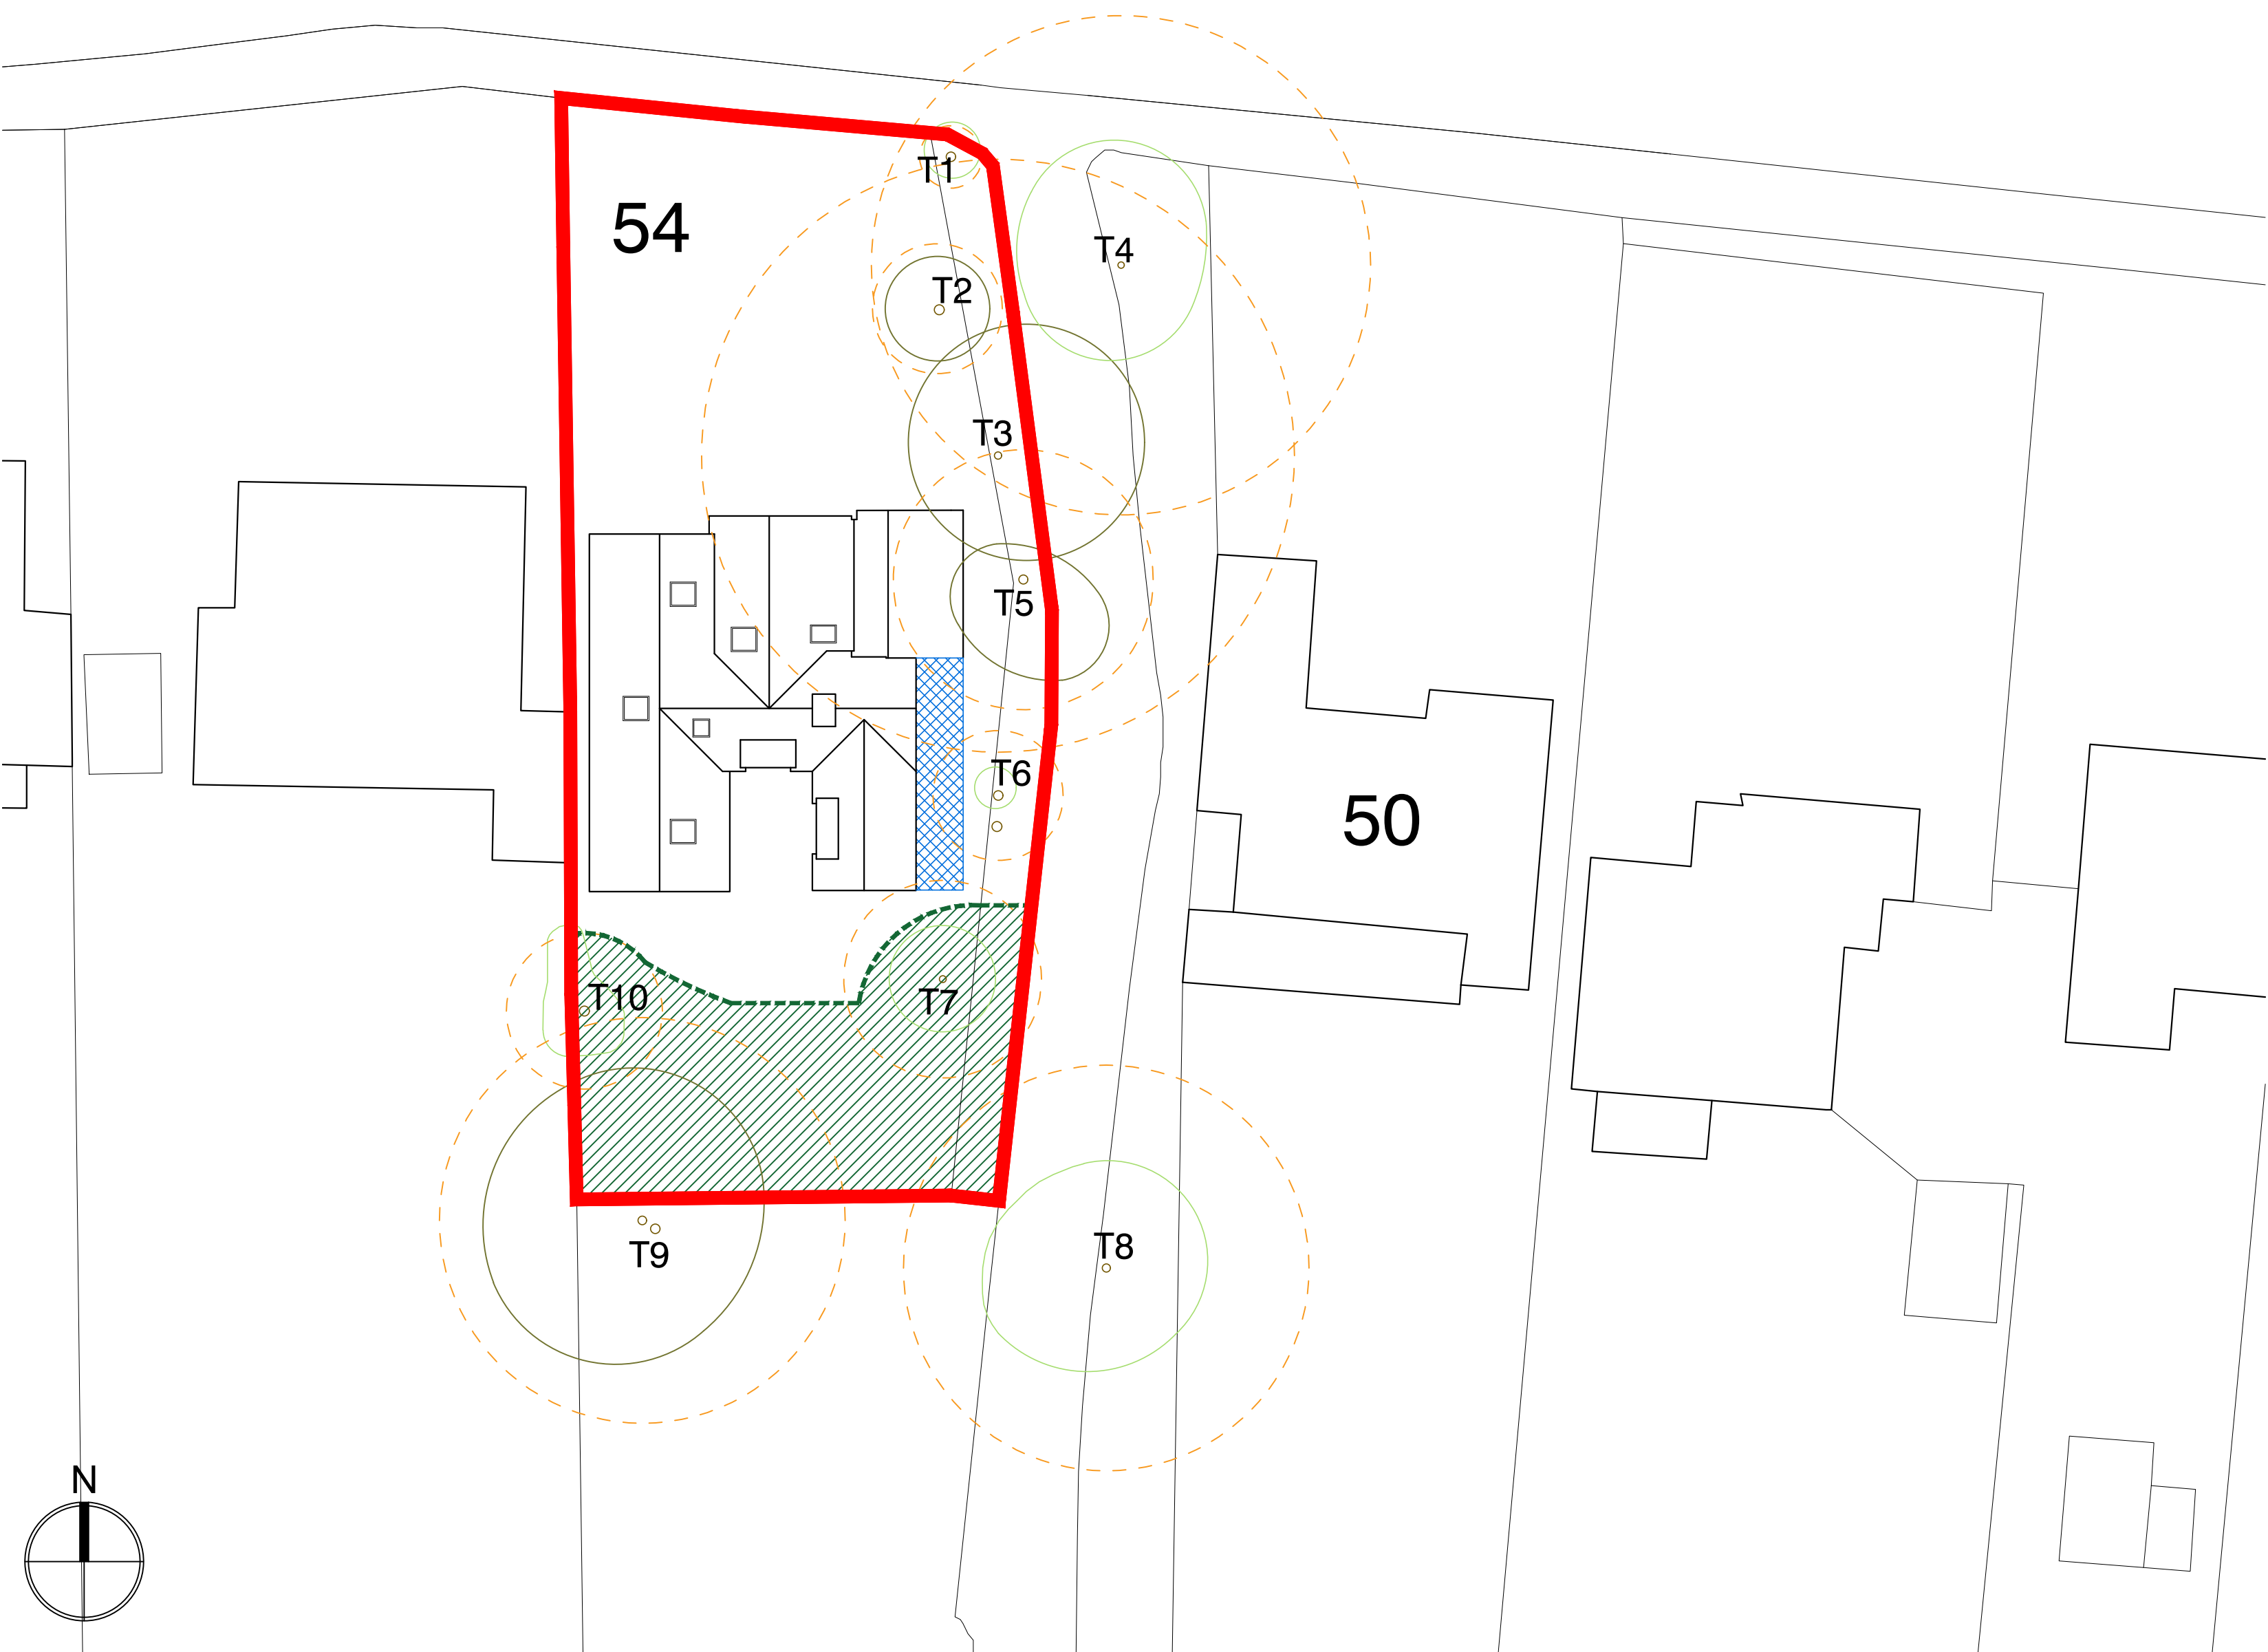

NOTES:

Dimensions to be checked on site before commencing work. Any discrepancies shall be reported to the architect immediately.

Do not scale from these drawings except for planning purposes.

Use figured dimensions only.

Where applicable this drawing is to be read in conjunction with other consultants' drawings.

All drawings to be read in conjunction with specification and all other drawings including structural engineer and mechanical and electrical drawings / specification

- T1 Elm
- T2 Hawthorn
- T3 Beech
- T4 Horse Chestnut
- T5 Sycamore
- T6 Holly
- T7 Cherry
- T8 Sycamore
- T9 Sycamore
- T10 Lilac

- Tree Trunk
- Estimated Crown Spread
- RPA Radius
- Protective Barrier
- Proposed works

REV	DATE	AMENDMENT	DRAWN

Helyer Davies Architects Ltd
1 The Old Flour Mill,
Emsworth, PO10 7BT
01243 370 715

www.hdarchitects.co.uk mail@hdarchitects.co.uk

PROJECT

54 Havant Road
Emsworth

DRAWING

Proposed Site Plan
Tree details

SCALE

as noted @ A2

DATE	DEC 2019	DRAWN	TW
DRAWING NUMBER	19131-03	REVISION	*