


DRIFTWOOD, MAIN ROAD, EMSWORTH
PROPOSED CCTV AND LOG BURNER FLUE

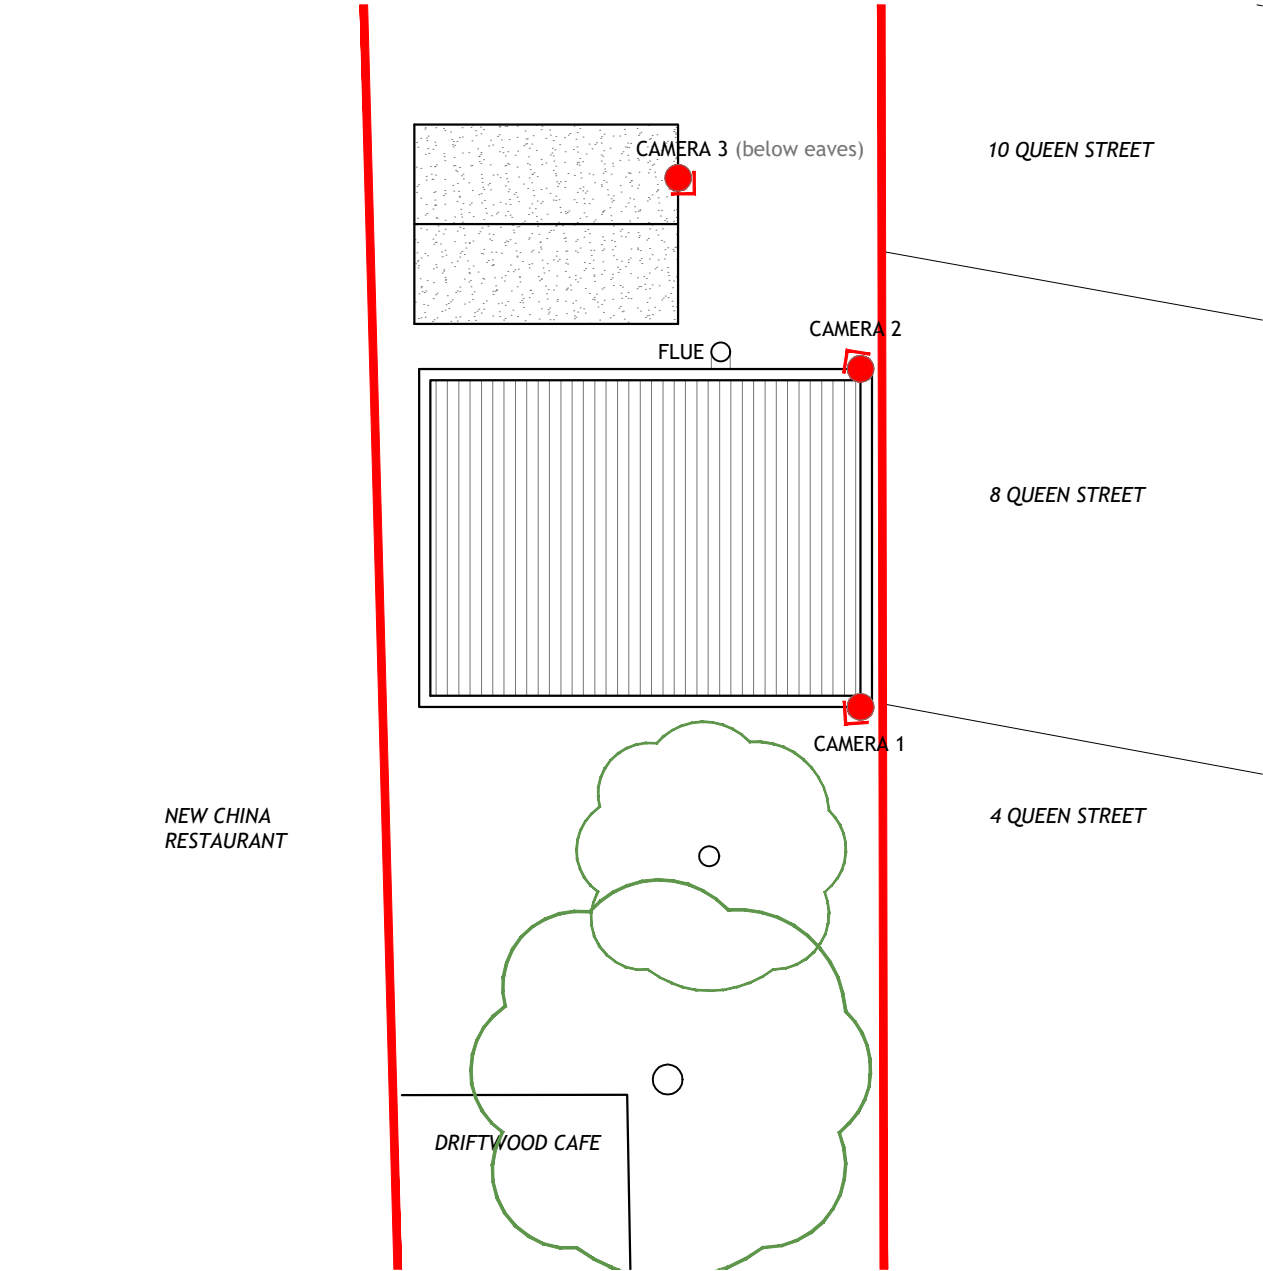


SITE PLAN
1:100



BLOCK PLAN
1:500
Ordnance Survey (c) Crown Copyright 2019. All rights reserved.
Licence number 100022432



SITE LOCATION PLAN
1:1250
Ordnance Survey (c) Crown Copyright 2019. All rights reserved.
Licence number 100022432

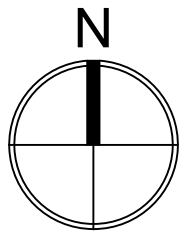

NOTES:



Dimensions to be checked on site before commencing work. Any discrepancies shall be reported to the architect immediately.

Do not scale from these drawings except for planning purposes.


Use figured dimensions only.

Where applicable this drawing is to be read in conjunction with other consultants' drawings.


All drawings to be read in conjunction with specification and all other drawings including structural engineer and mechanical and electrical drawings / specification

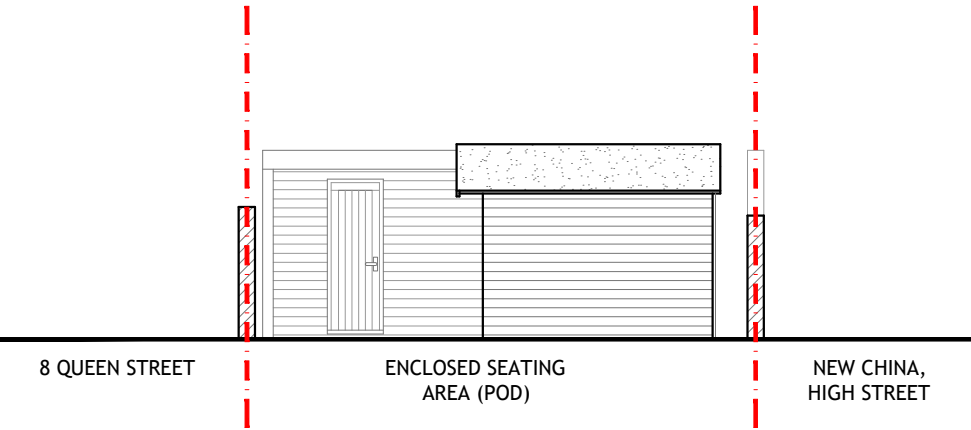 


EXISTING REAR ELEVATION
(east) 1:100

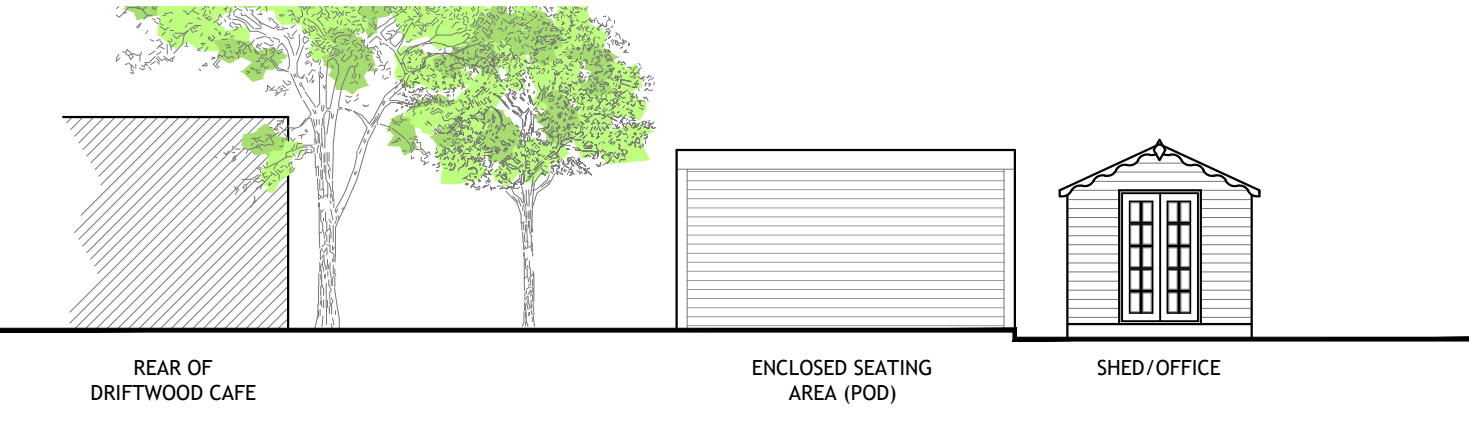


EXISTING SIDE ELEVATION
(south) 1:100

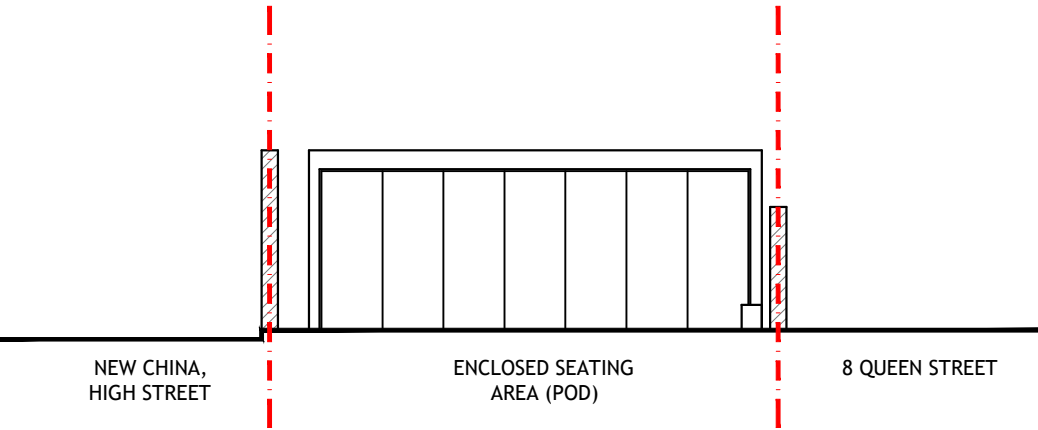


EXISTING FRONT ELEVATION
(west) 1:100

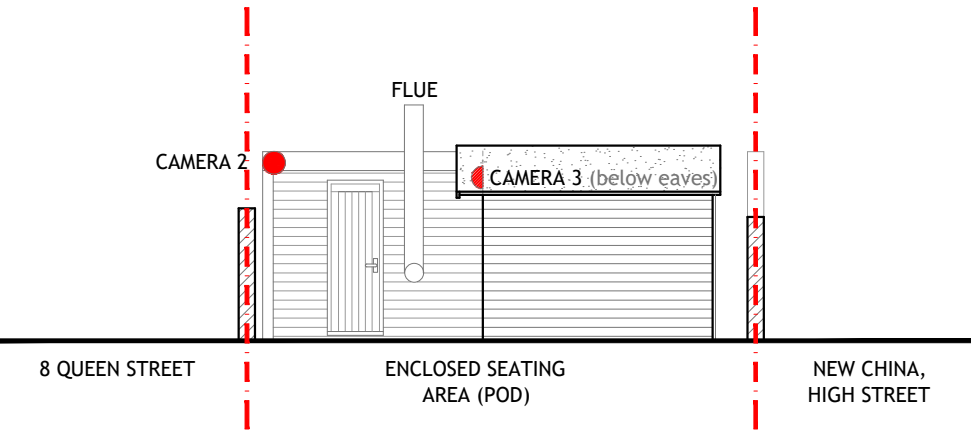

PROPOSED REAR ELEVATION
(east) 1:100

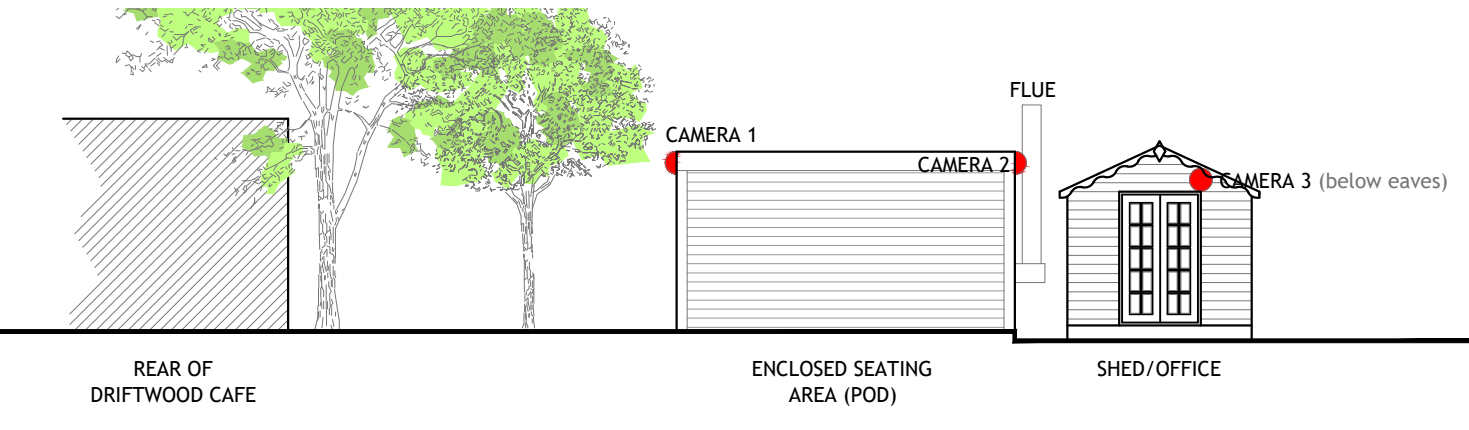

PROPOSED SIDE ELEVATION
(south) 1:100

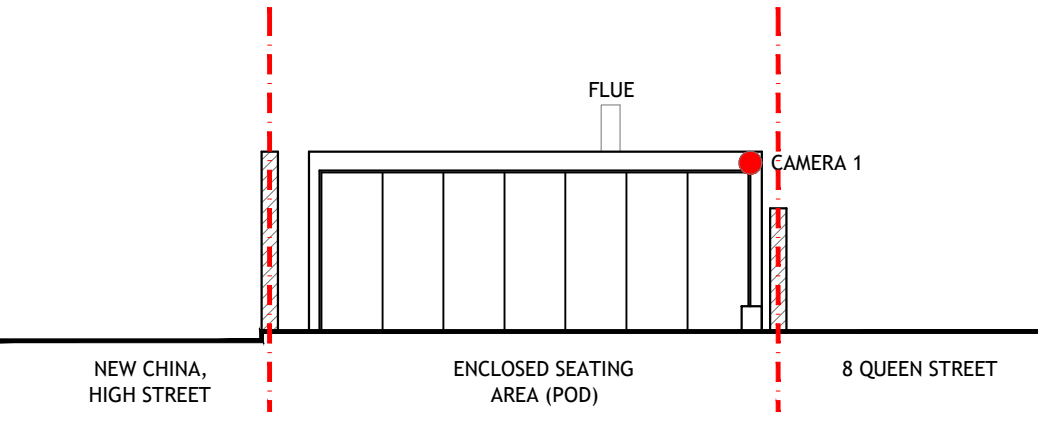

PROPOSED FRONT ELEVATION
(west) 1:100

REV	DATE	AMENDMENT	DRAWN

Helyer Davies Architects Ltd
1 The Old Flour Mill,
Emsworth, PO10 7BT
01243 370 715
www.hdarchitects.co.uk mail@hdarchitects.co.uk

PROJECT
Driftwood Cafe
44 Highstreet
Emsworth
PO10 7AW

DRAWING
Proposed CCTV and Log Burner Flue

SCALE
as noted @ A2

DATE	OCT 2019	DRAWN	TW
DRAWING NUMBER	19157-01	REVISION	*