

NOTES:

Dimensions to be checked on site before commencing work. Any discrepancies shall be reported to the architect immediately.

Do not scale from these drawings except for planning purposes. Use figured dimensions only.


Where applicable this drawing is to be read in conjunction with other consultants' drawings.

Proposed schedule of materials:


- 1 Aluminum roof lantern
- 2 Roof to match existing
- 3 Aluminum bi-fold doors
- 4 Bricks to match existing
- 5 UPVC window to match existing

Key to floor plan:

- Existing walls
- Proposed walls
- New structural support

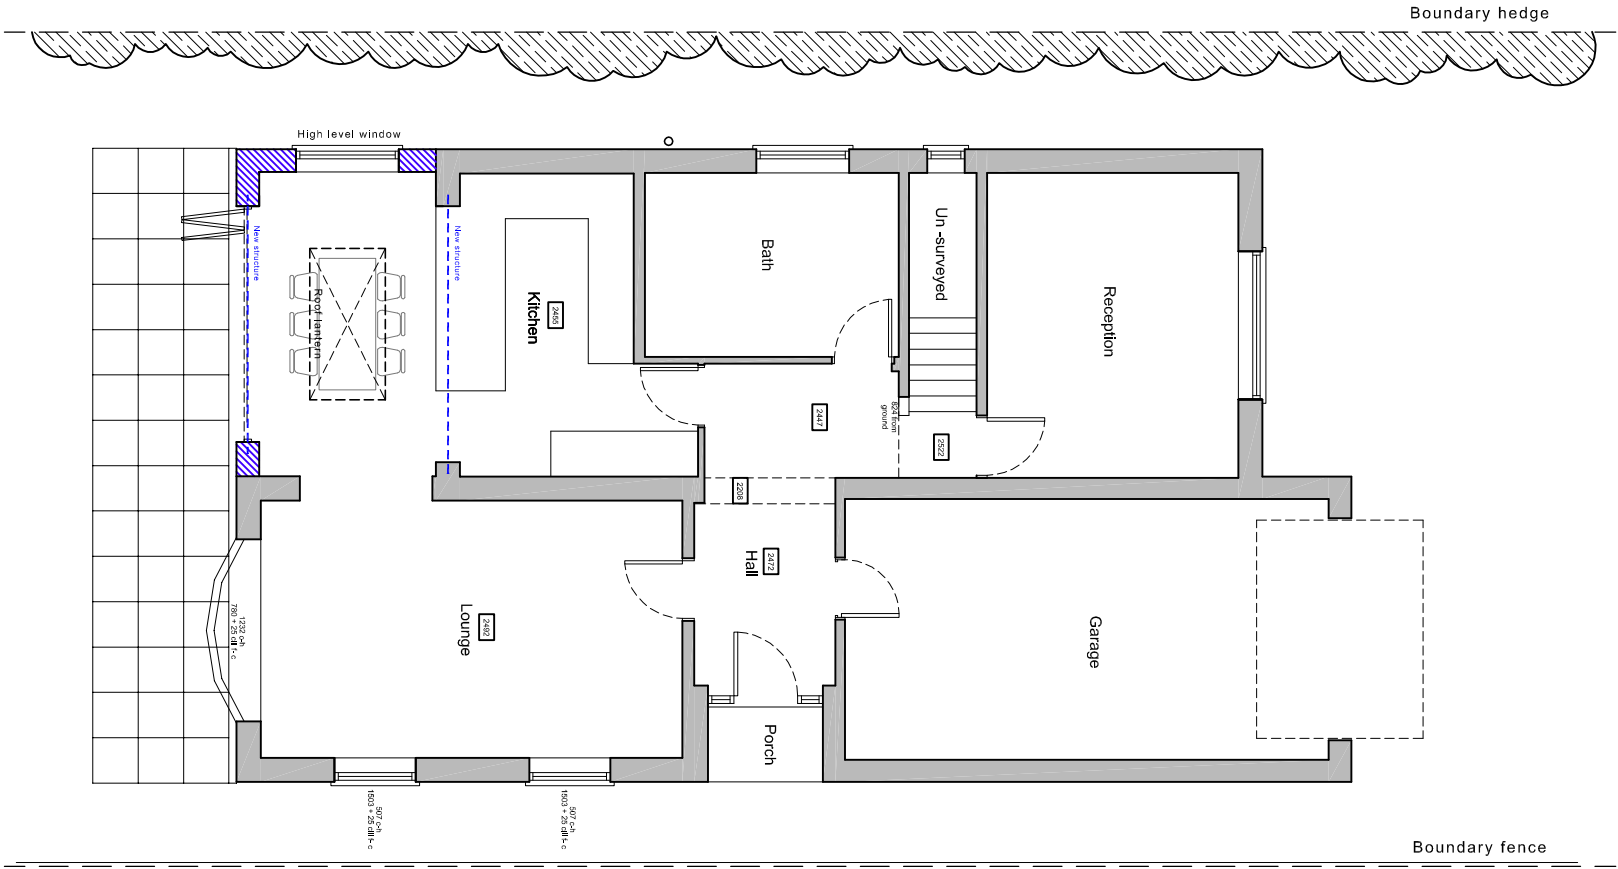

East (side) elevation

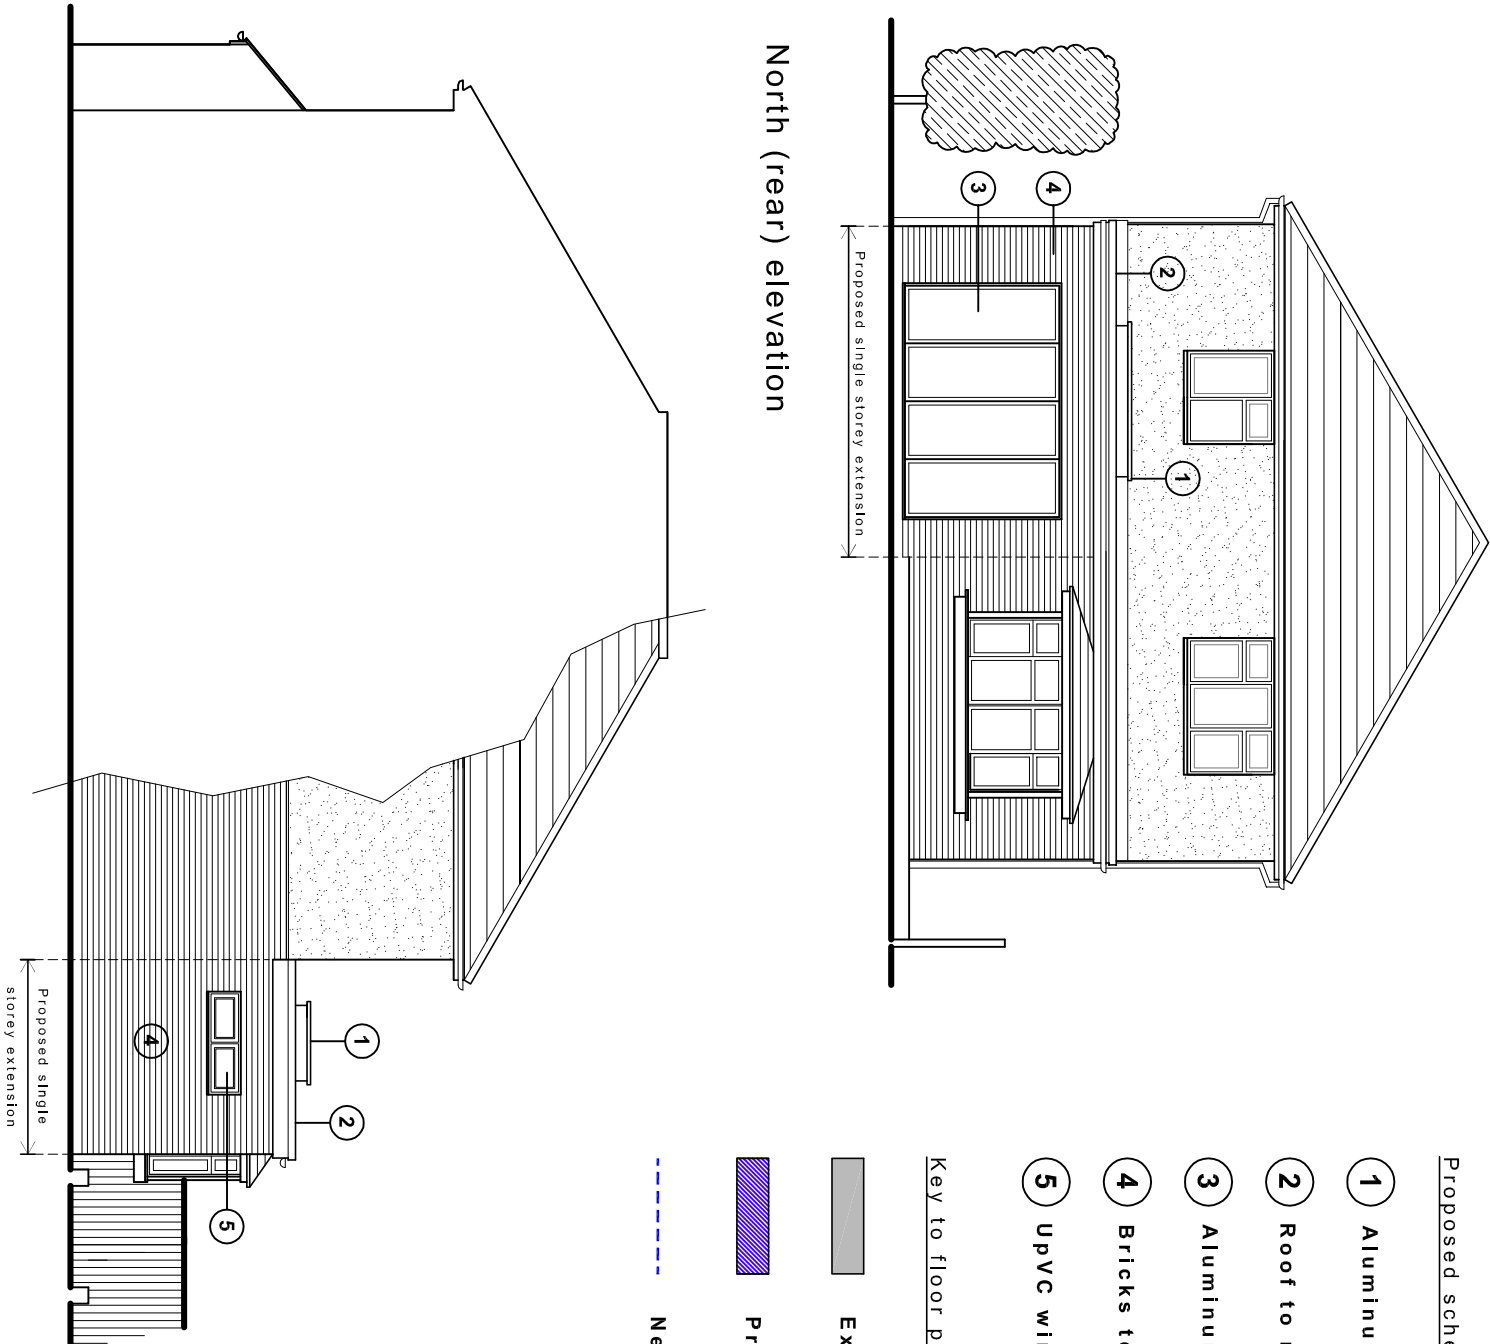

Proposed ground floor plan & north & east elevations scale 1:100 (South & west elevation unchanged in new proposal)



|         |                                                                                        |            |                                                           |               |         |             |                                 |  |
|---------|----------------------------------------------------------------------------------------|------------|-----------------------------------------------------------|---------------|---------|-------------|---------------------------------|--|
| For     | MR & MRS HUGHES                                                                        | Title      | PROPOSED GROUND FLOOR PLAN,<br>ELEVATIONS & LOCATION PLAN |               |         | Office Tel: | 01243 933732                    |  |
| Project | PROPOSED REAR EXTENSION<br>AT 34 HART PLAIN AVENUE,<br>WATERLOOVILLE<br>HANTS, PO8 8FX | Date       | Drawn                                                     | Scale         | Checked | Email:      | admin@jb-architecturedesign.com |  |
|         |                                                                                        | SEP 2019   | JB                                                        | As shown @ A3 | .       | Web:        | www.jb-architecturedesign.com   |  |
|         |                                                                                        | Job Number | Drawing Number                                            | Revision      |         |             |                                 |  |
|         |                                                                                        | PL 304.19  | -02                                                       |               |         |             |                                 |  |



JB ARCHITECTURE

