


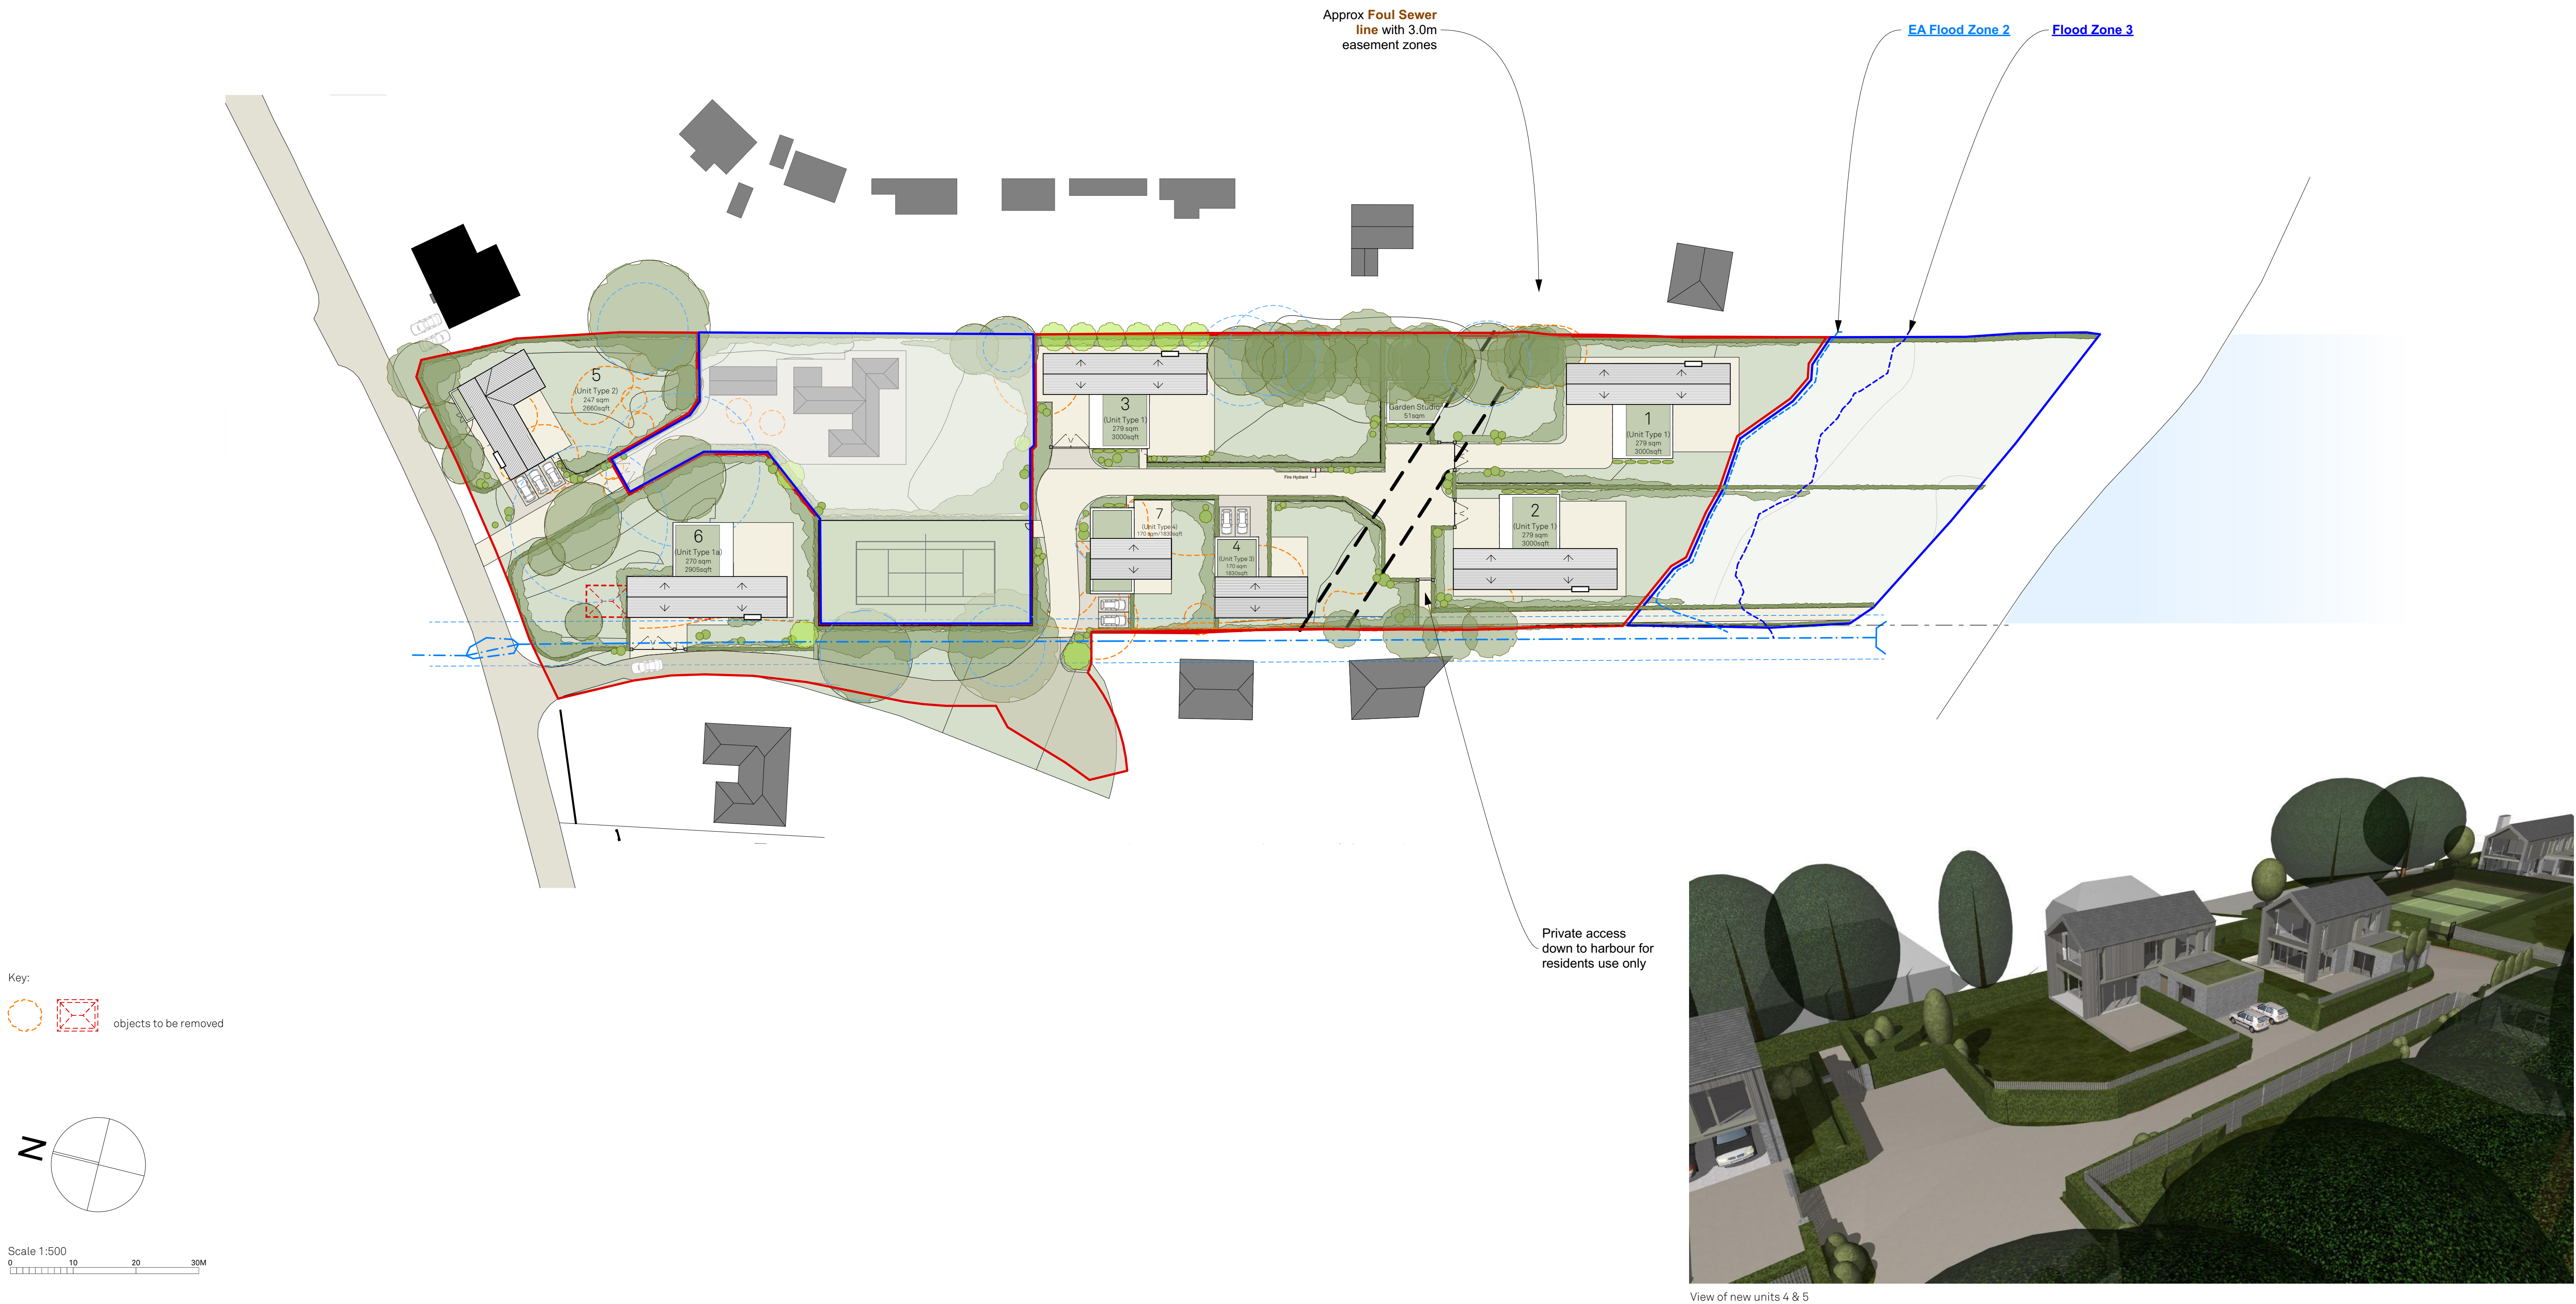

| revisions |            |                                                     |
|-----------|------------|-----------------------------------------------------|
| P01       | 8/3/2017   | First Issue                                         |
| P02       | 10/27/2017 | Revised access following client instruction         |
| P03       | 11/3/2017  | General amendments                                  |
| P04       | 10/26/2018 | Path moved to edge of site                          |
| P05       | 11/2/2018  | Road layout amended                                 |
| P06       | 11/13/2018 | Tennis court moved                                  |
| P07       | 11/19/2018 | Additional trees retained, Plot 1 moved accordingly |

|     |            |                                |
|-----|------------|--------------------------------|
| P08 | 2/8/2019   | Plot 6 access amended          |
| P09 | 2/8/2019   | Plot 6 flipped                 |
| P10 | 4/23/2019  | Plot types amended             |
| P11 | 6/4/2019   | GKA added                      |
| P12 | 10/2/2019  | New dwelling added             |
| P13 | 10/22/2019 | Access to new dwelling amended |

this drawing is the copyright of Re-Format LLP and may not be copied, altered or reproduced in any way or passed to a third party without written authority. All dimensions subject to site survey and site verification. Do not scale for construction ©

www.re-format.co.uk  
mail@re-format.co.uk  
+44 (0)1420 82131

drawn by  
DF  
  
checked by  
MS

date  
April 2018  
  
scale at A1  
1:500, 1:188.21

project title  
46 Warblington Road  
  
document title  
Proposed Site Plan

status  
Suitable for Co-ordination

drawing number  
15048-RFT-00-ZZ-DR-A-0121-S1

drawing status  
S1

revision  
P13